


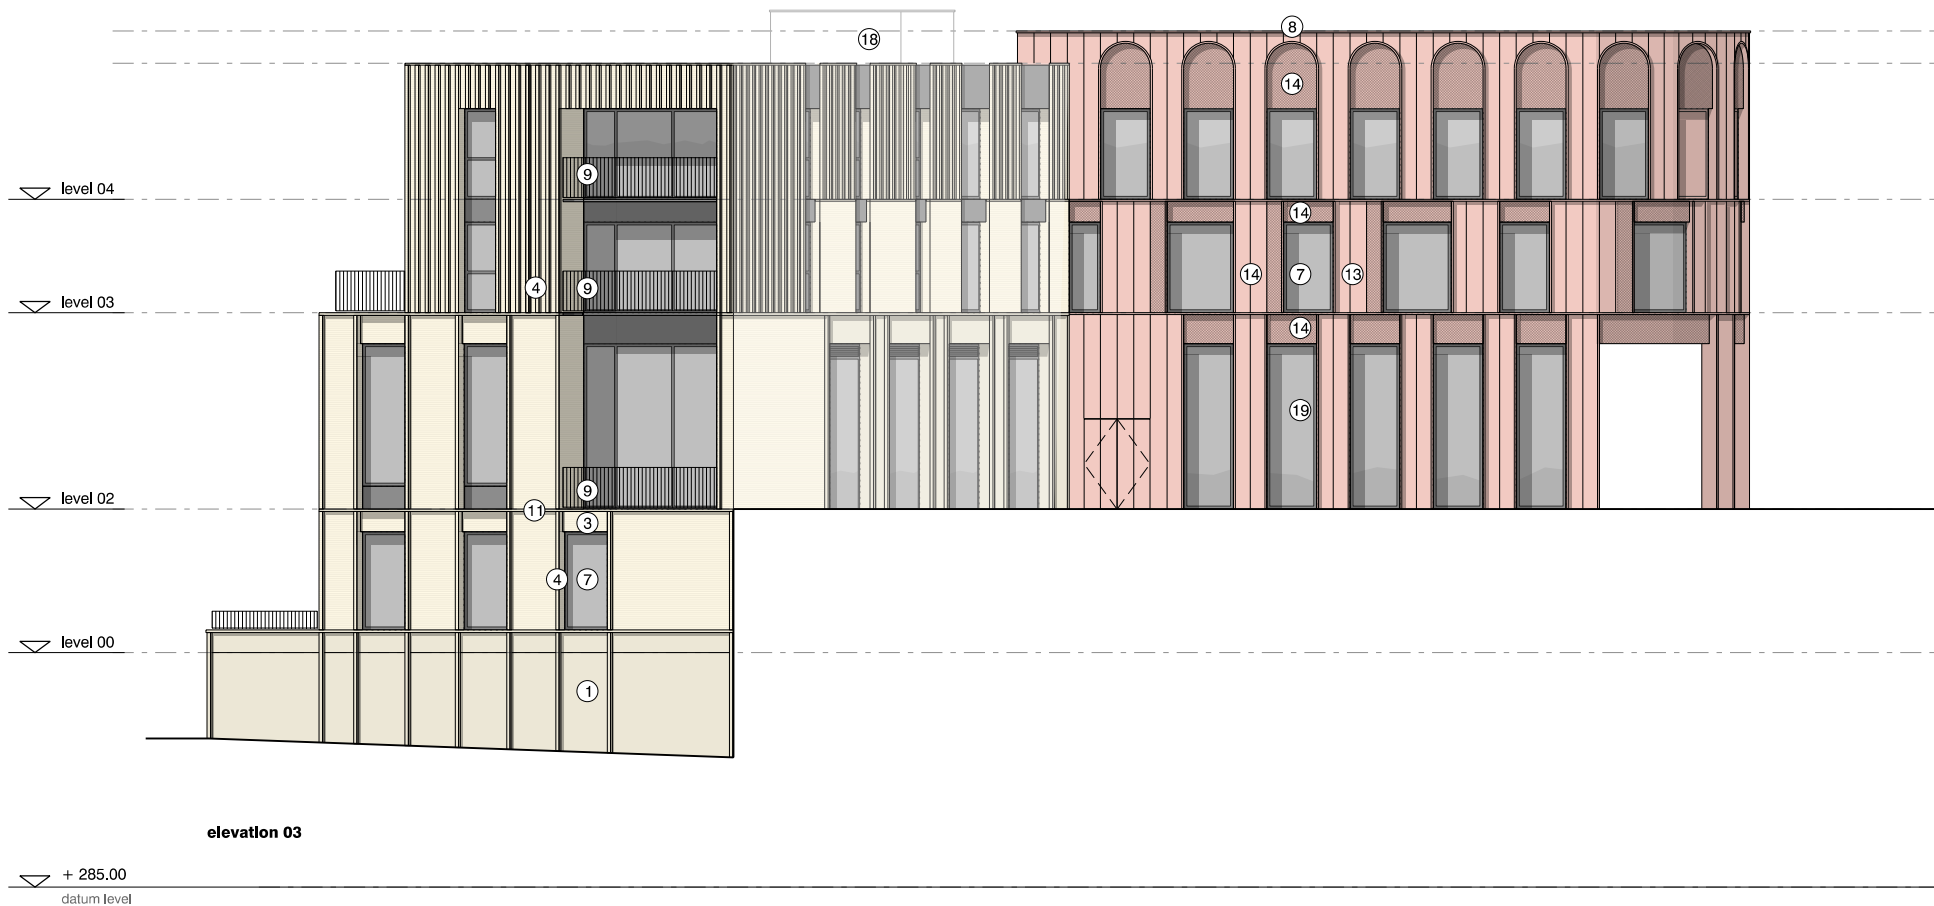

revision:	date:	note:
P01	20251017	preliminary first issue
P02	20251031	planning issue
P03	20260116	planning issue
P04	20260604	omit disclaimer/add scale bar

- | | | | |
|---|--|----|--|
| 1 | stone faced cladding, associated stone reveals/soffits at window openings/facade recesses (movement joints dusted to match pointing) | 10 | ppc metal balcony/guarding |
| 2 | stretcher bond brickwork, associated brick reveals/soffits at window openings/facade recesses (movement joints dusted to match mortar) | 11 | pre-cast stone sill/band/column/element |
| 3 | soldier course brickwork | 13 | pre-cast stone bay window frame |
| 4 | projecting brickwork/brickwork detail | 14 | metal cladding panel |
| 5 | ppc metal cladding | 15 | ribbed/perforated metal cladding panel |
| 6 | ppc metal standing seam cladding / roof cladding | 16 | projecting metal balcony |
| 7 | ppc aluminium windows with micro louvres to head / associated doors/ large louvres / metal surround | 17 | ppc metal deck/exposed frame |
| 8 | ppc metal coping / window sill | 18 | ppc metal planter |
| 9 | ppc metal railings | 19 | ppc metal clad parapet/lift overrun |
| | | | shop front frameless glazing with associated doors/louvers to head |
| | | | 20 signage |
| | | | 21 ppc metal post |
| | | | 22 perforated metal fence panel |

refer to al(04)2200 series for context elevations / refer to al(04)2500 series for detailed bay studies



project
Buxton Masterplan
job no.
7667
title
Block 1, proposed elevations
scale
1:200 @ A3
drawing no.
al(04)1111

stephenson hamilton risley
STUDIO

3 riverside mews
4 commercial street
manchester, M15 4RQ
www.shr.studio
email@shr.studio
0161 832 0244