



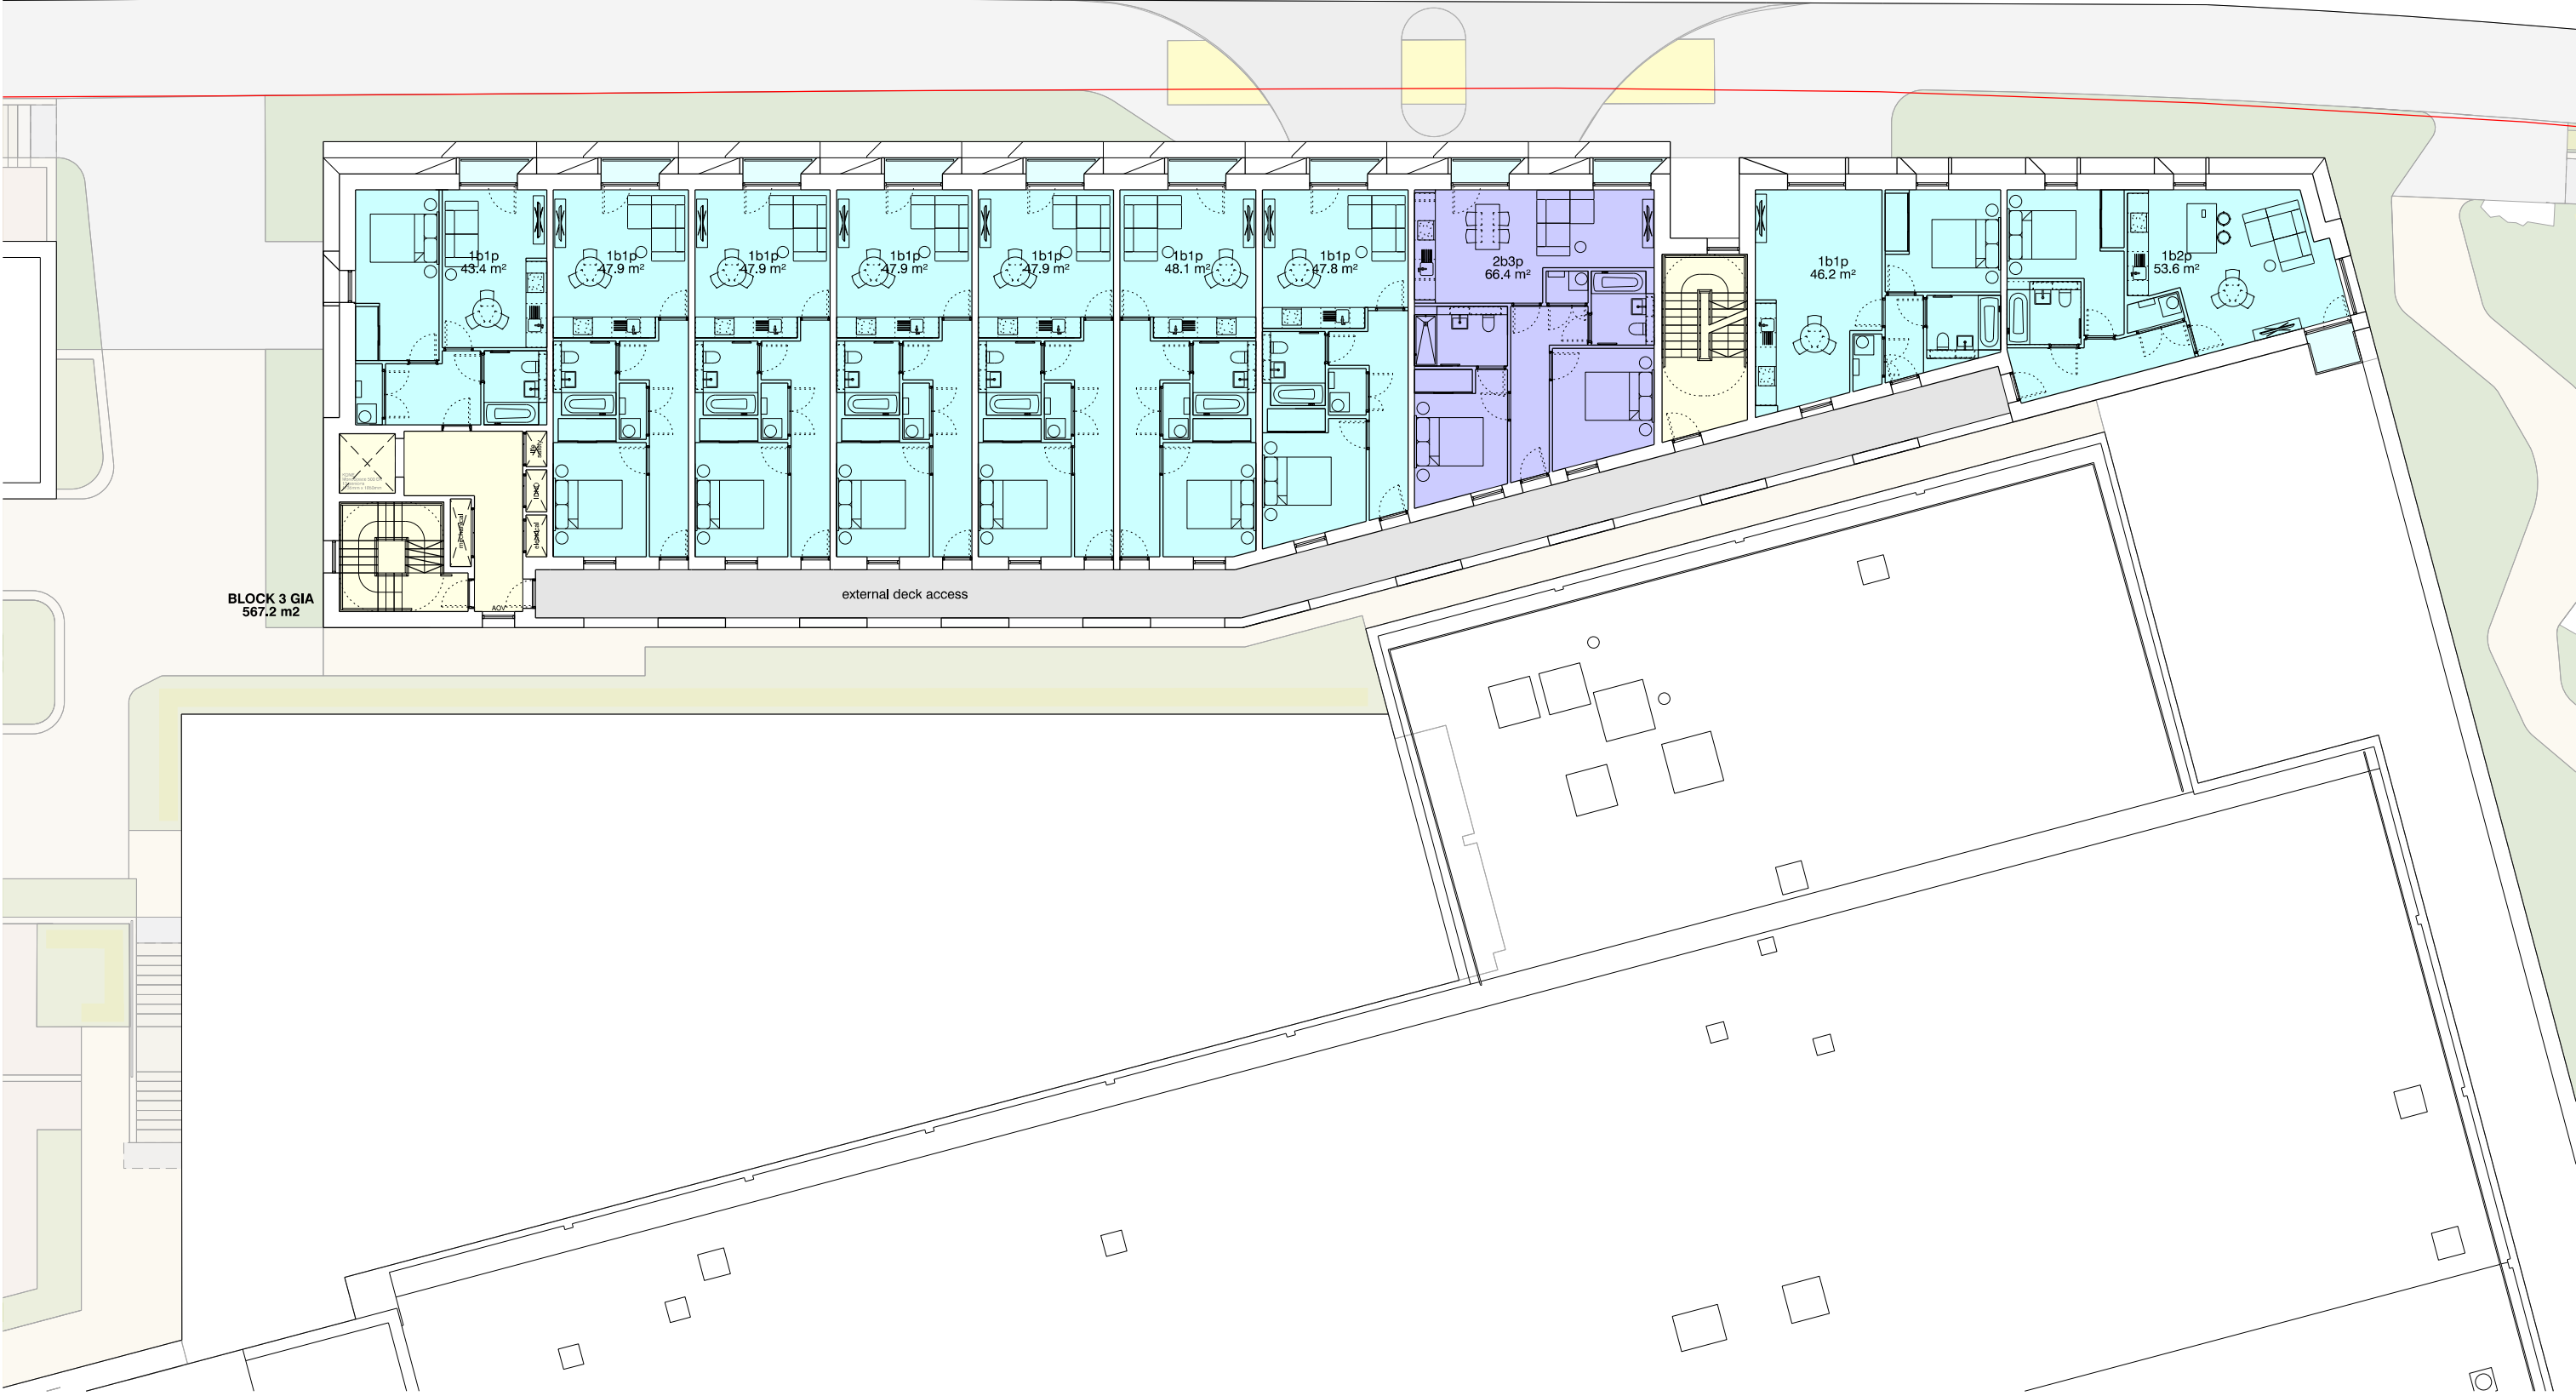

| revision: | date:    | note:                         |
|-----------|----------|-------------------------------|
| P01       | 20250721 | preliminary first issue       |
| P02       | 20250917 | preliminary second issue      |
| P03       | 20251009 | preliminary third issue       |
| P04       | 20251031 | planning issue                |
| P05       | 20260116 | planning issue                |
| P06       | 20260604 | omit disclaimer/add scale bar |

| legend                                       |
|----------------------------------------------|
| commercial / retail / amenity                |
| residential circulation / ancillary spaces   |
| 1 bedroom dwelling                           |
| 2 bedroom dwelling                           |
| 3 bedroom dwelling                           |
| 4 bedroom dwelling                           |
| winter place - refer to 8000 series drawings |
| car park                                     |
| car park escape route                        |
| site boundary                                |

- residential primary entrance
- residential secondary / private entrance
- residential exit / escape
- commercial entrance
- car park exit/escape

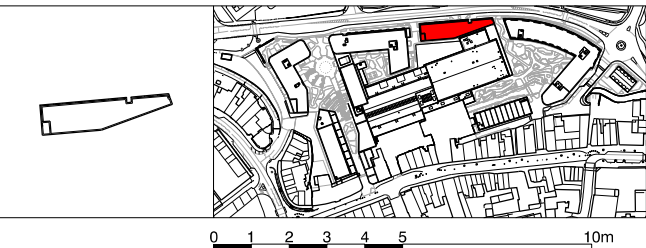

**project**  
Buxton Masterplan  
**job no.**  
7667  
**title**  
Block 3, Level 04  
**scale**  
1:200 @ A3  
**drawing no.**  
**al(04)1304**

stephenson hamilton risley  
**STUDIO**  
3 riverside mews  
4 commercial street  
manchester, M15 4RQ  
www.shr.studio  
email@shr.studio  
0161 832 0244