



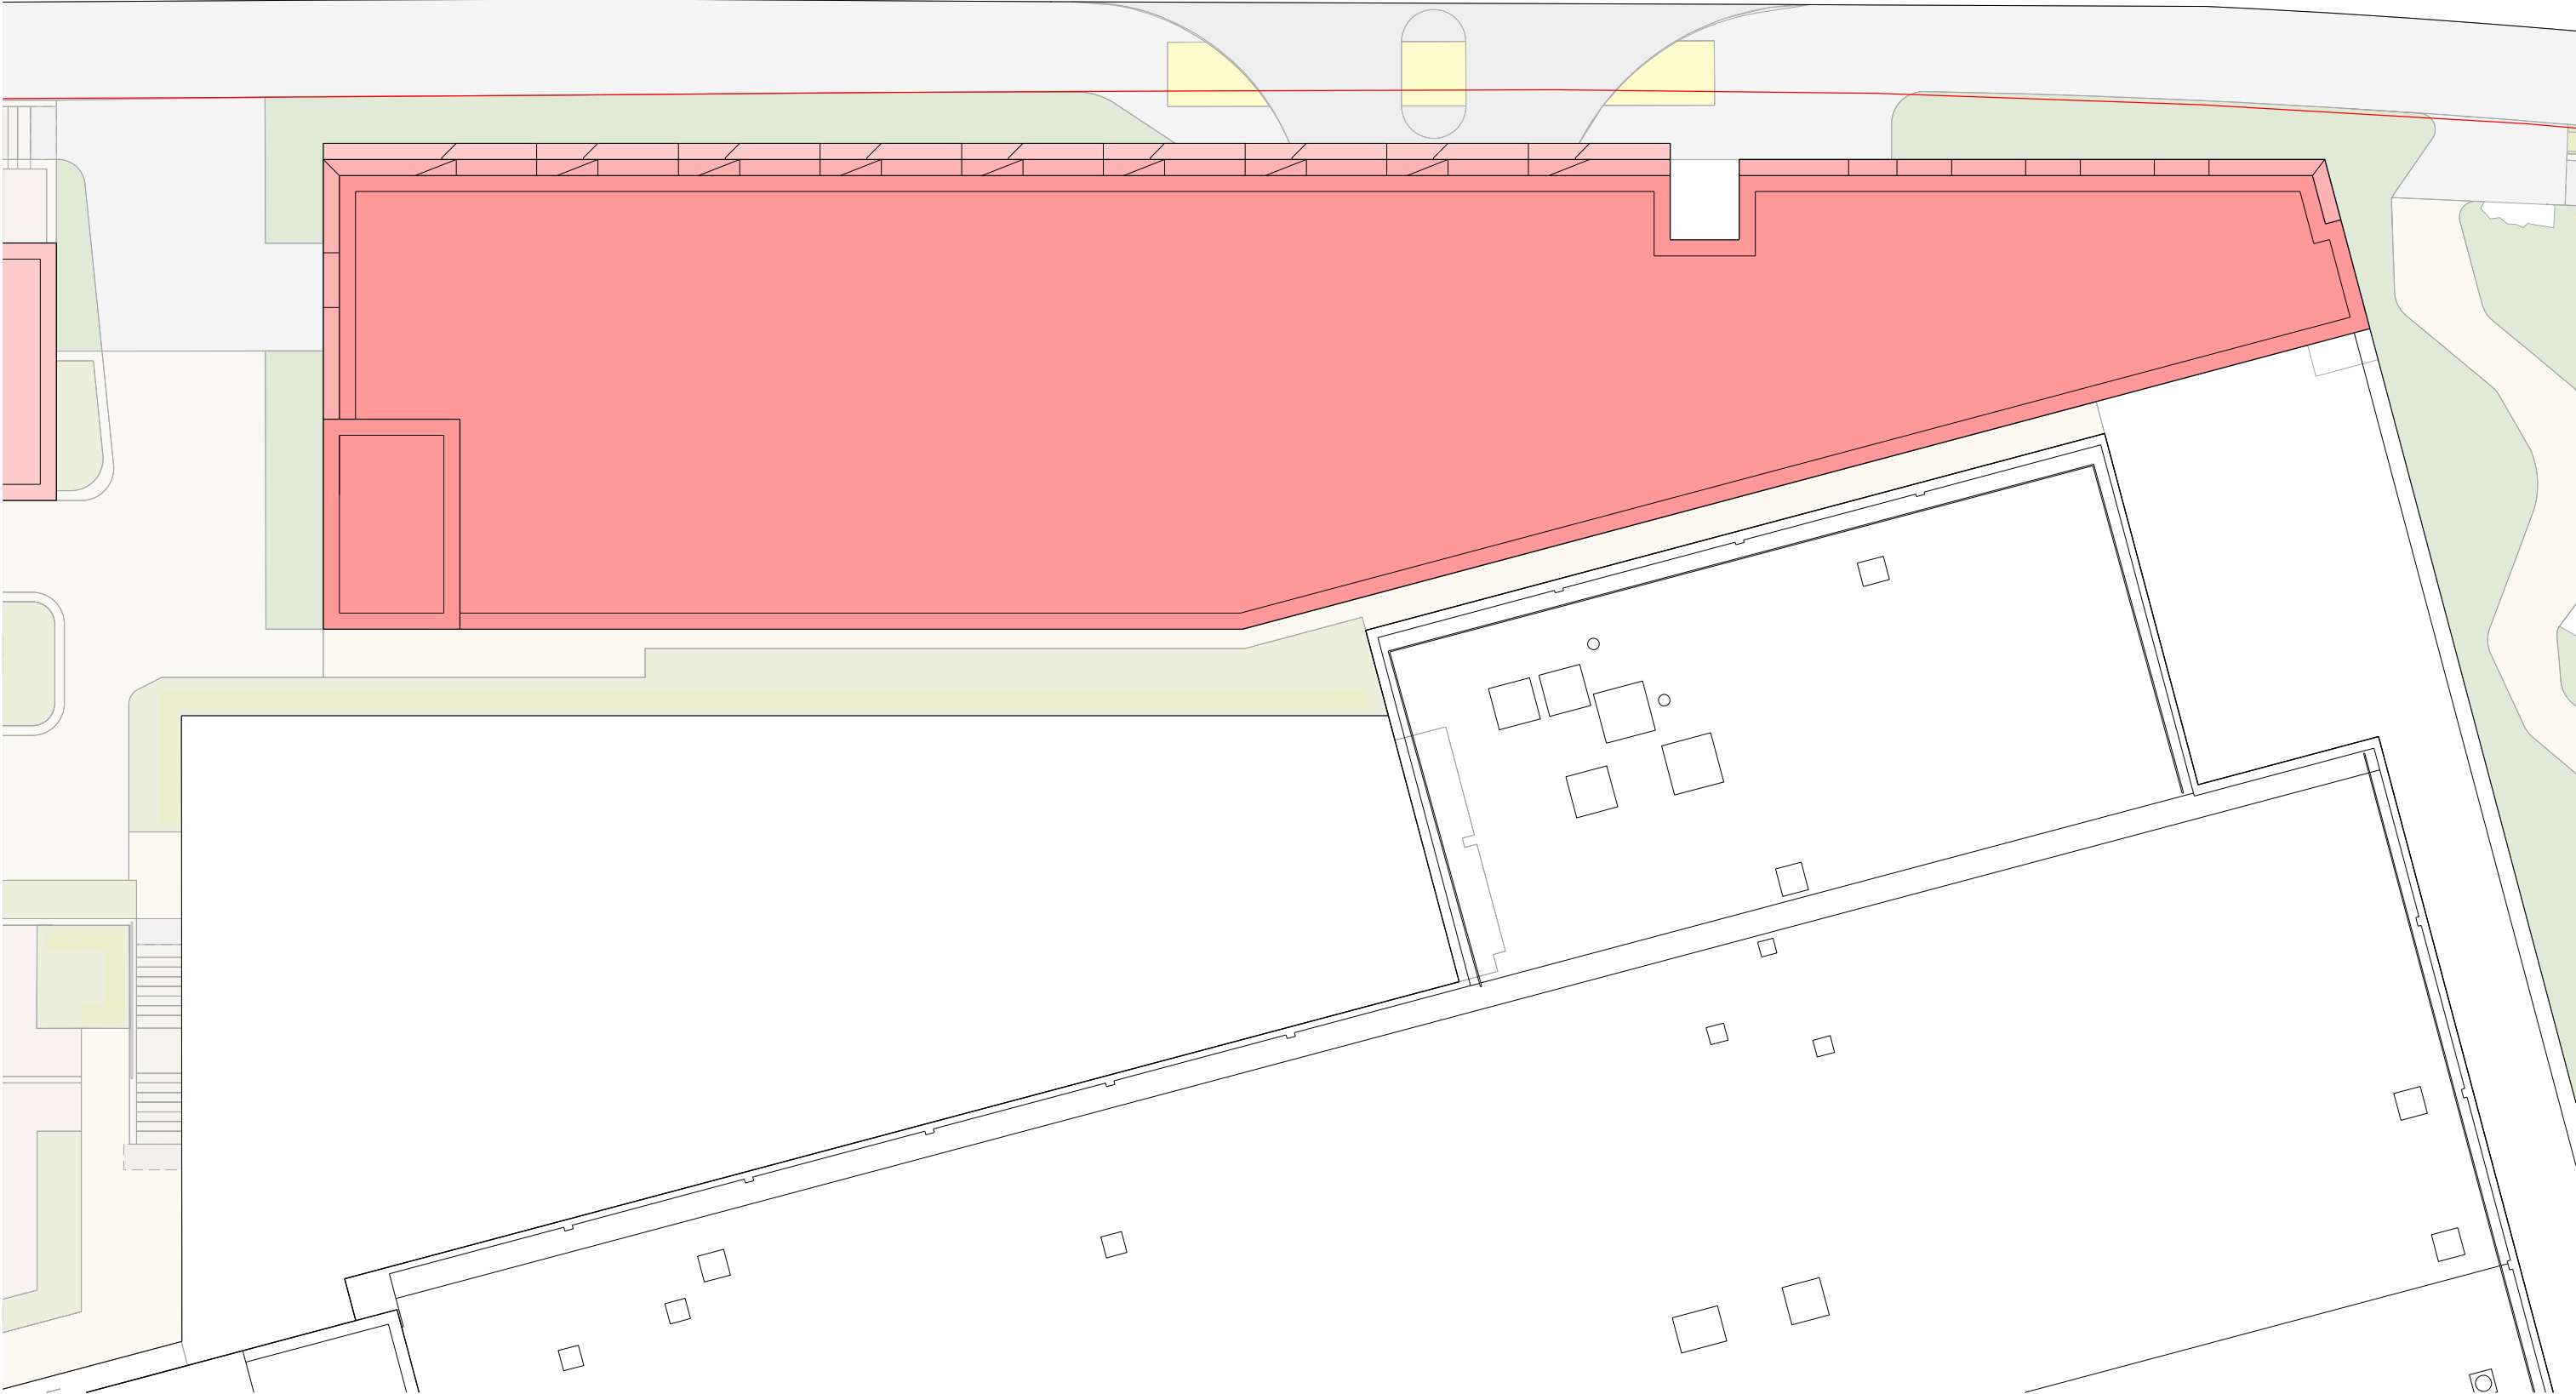

revision:	date:	note:
P01	20250721	preliminary first issue
P02	20250917	preliminary second issue
P03	20251009	preliminary third issue
P04	20251031	planning issue
P05	20260116	planning issue
P06	20260604	omit disclaimer/add scale bar

legend	
	commercial / retail / amenity
	residential circulation / ancillary spaces
	1 bedroom dwelling
	2 bedroom dwelling
	3 bedroom dwelling
	4 bedroom dwelling
	winster place - refer to 8000 series drawings
	car park
	car park escape route
	site boundary

-  residential primary entrance
-  residential secondary / private entrance
-  residential exit / escape
-  commercial entrance
-  car park exit/escape

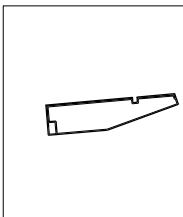

0 1 2 3 4 5 10m

project
Buxton Masterplan
job no.
7667
title
Block 3, Roof level
scale
1:200 @ A3
drawing no.
al(04)1306

stephenson hamilton risley
STUDIO

3 riverside mews
4 commercial street
manchester, M15 4RQ
www.shr.studio
email@shr.studio
0161 832 0244