


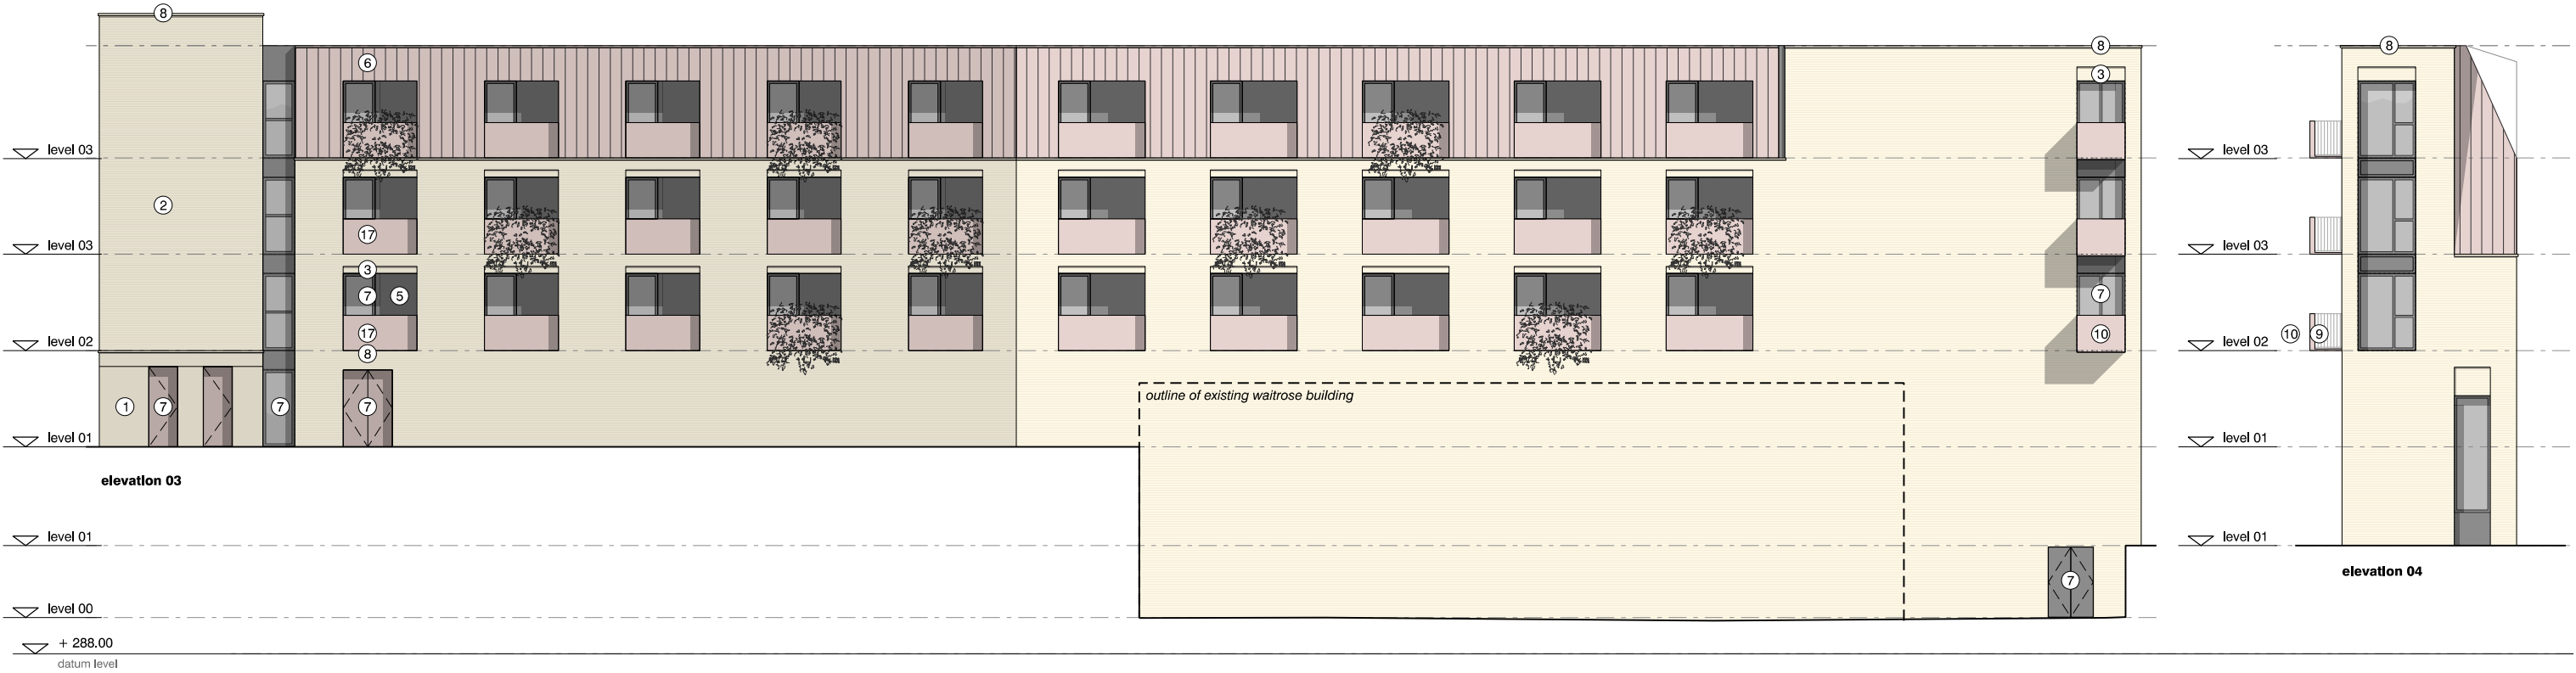


▽ + 288.00
datum level



revision: date: note:
P01 20251017 preliminary first issue
P02 20251031 planning issue
P03 20260116 planning issue
P04 20260604 omit disclaimer/add scale bar

- | | | | |
|---|---|----|--|
| 1 | stone faced cladding, associated stone reveals/soffits | 10 | ppc metal balcony/guarding |
| 2 | at window openings/facade recesses (movement joints dusted to match pointing) | 11 | pre-cast stone sill/band/column/element |
| 3 | stretcher bond brickwork, associated brick reveals/soffits | 13 | pre-cast stone bay window frame |
| 4 | at window openings/facade recesses (movement joints dusted to match mortar) | 14 | metal cladding panel |
| 5 | soldier course brickwork | 15 | ribbed/perforated metal cladding panel |
| 6 | projecting brickwork/brickwork detail | 16 | projecting metal balcony |
| 7 | ppc metal cladding | 17 | ppc metal deck/exposed frame |
| 8 | ppc metal standing seam cladding / roof cladding | 18 | ppc metal planter |
| 9 | ppc aluminium windows with micro louvres to head / associated doors/ large louvres / metal surround | 19 | ppc metal clad parapet/lift overrun |
| | | 20 | shop front frameless glazing with associated doors/louvers to head |
| | | 21 | signage |
| | | 22 | ppc metal post |
| | | | perforated metal fence panel |

refer to al(04)2200 series for context elevations / refer to al(04)2500 series for detailed bay studies

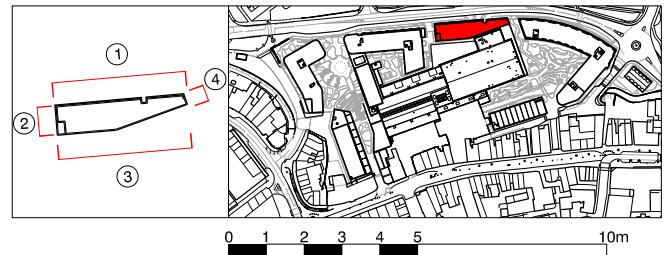

project
Buxton Masterplan
job no.
7667
title
Block 3, proposed elevations
scale
1:200 @ A3
drawing no.
al(04)1310

stephenson hamilton risley
STUDIO

3 riverside mews
4 commercial street
manchester, M15 4RQ
www.shr.studio
email@shr.studio
0161 832 0244