

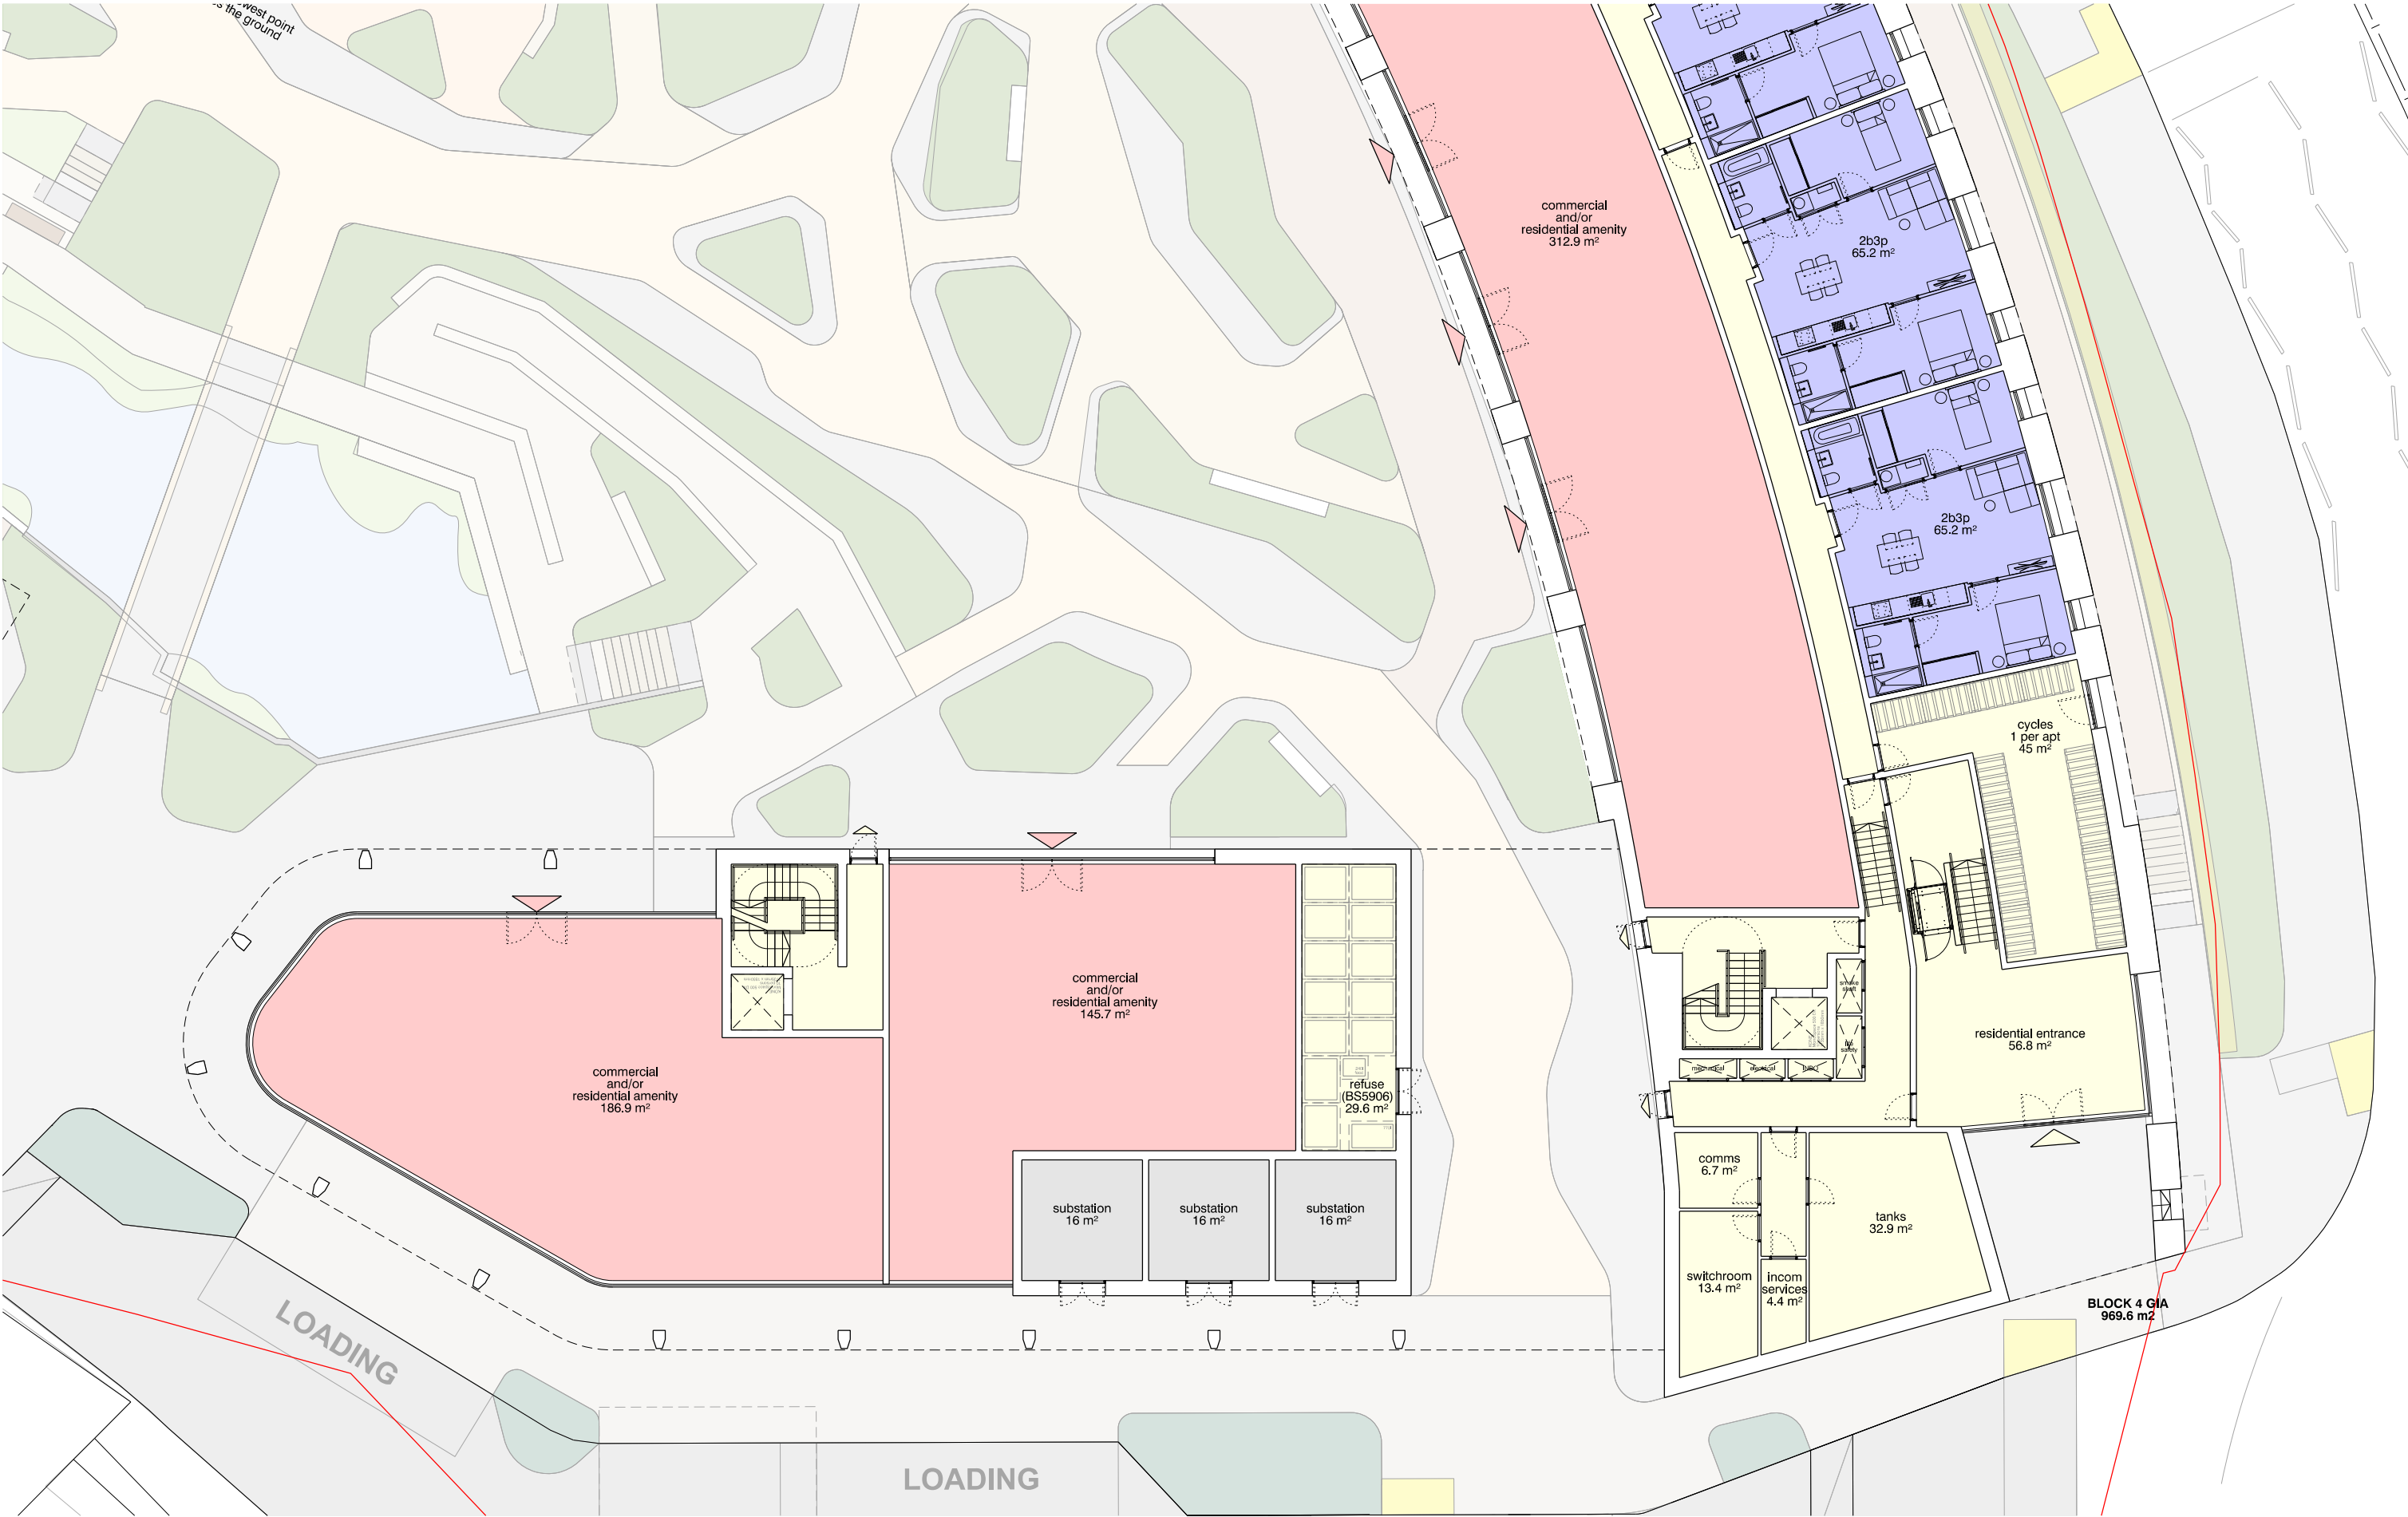


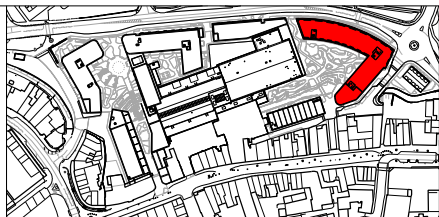

revision:	date:	note:
P01	20250721	preliminary first issue
P02	20250915	preliminary second issue
P03	20251009	preliminary third issue
P04	20251031	planning issue
P05	20260116	planning issue
P06	20260216	planning issue
P07	20260604	omit disclaimer/add scale bar

legend
commercial / retail / amenity
residential circulation / ancillary spaces
1 bedroom dwelling
2 bedroom dwelling
3 bedroom dwelling
4 bedroom dwelling
winster place - refer to 8000 series drawings
car park
car park escape route
site boundary

	residential primary entrance
	residential secondary / private entrance
	residential exit / escape
	commercial entrance
	car park exit/escape

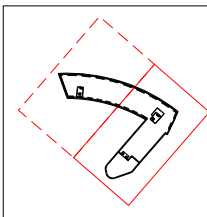

0 1 2 3 4 5 10m

project
Buxton Masterplan
job no.
7667
title
Block 4, level 00 (part A)
scale
1:200 @ A3
drawing no.
al(04)1400

stephenson hamilton risley
STUDIO
3 riverside mews
4 commercial street
manchester, M15 4RQ
www.shr.studio
email@shr.studio
0161 832 0244