



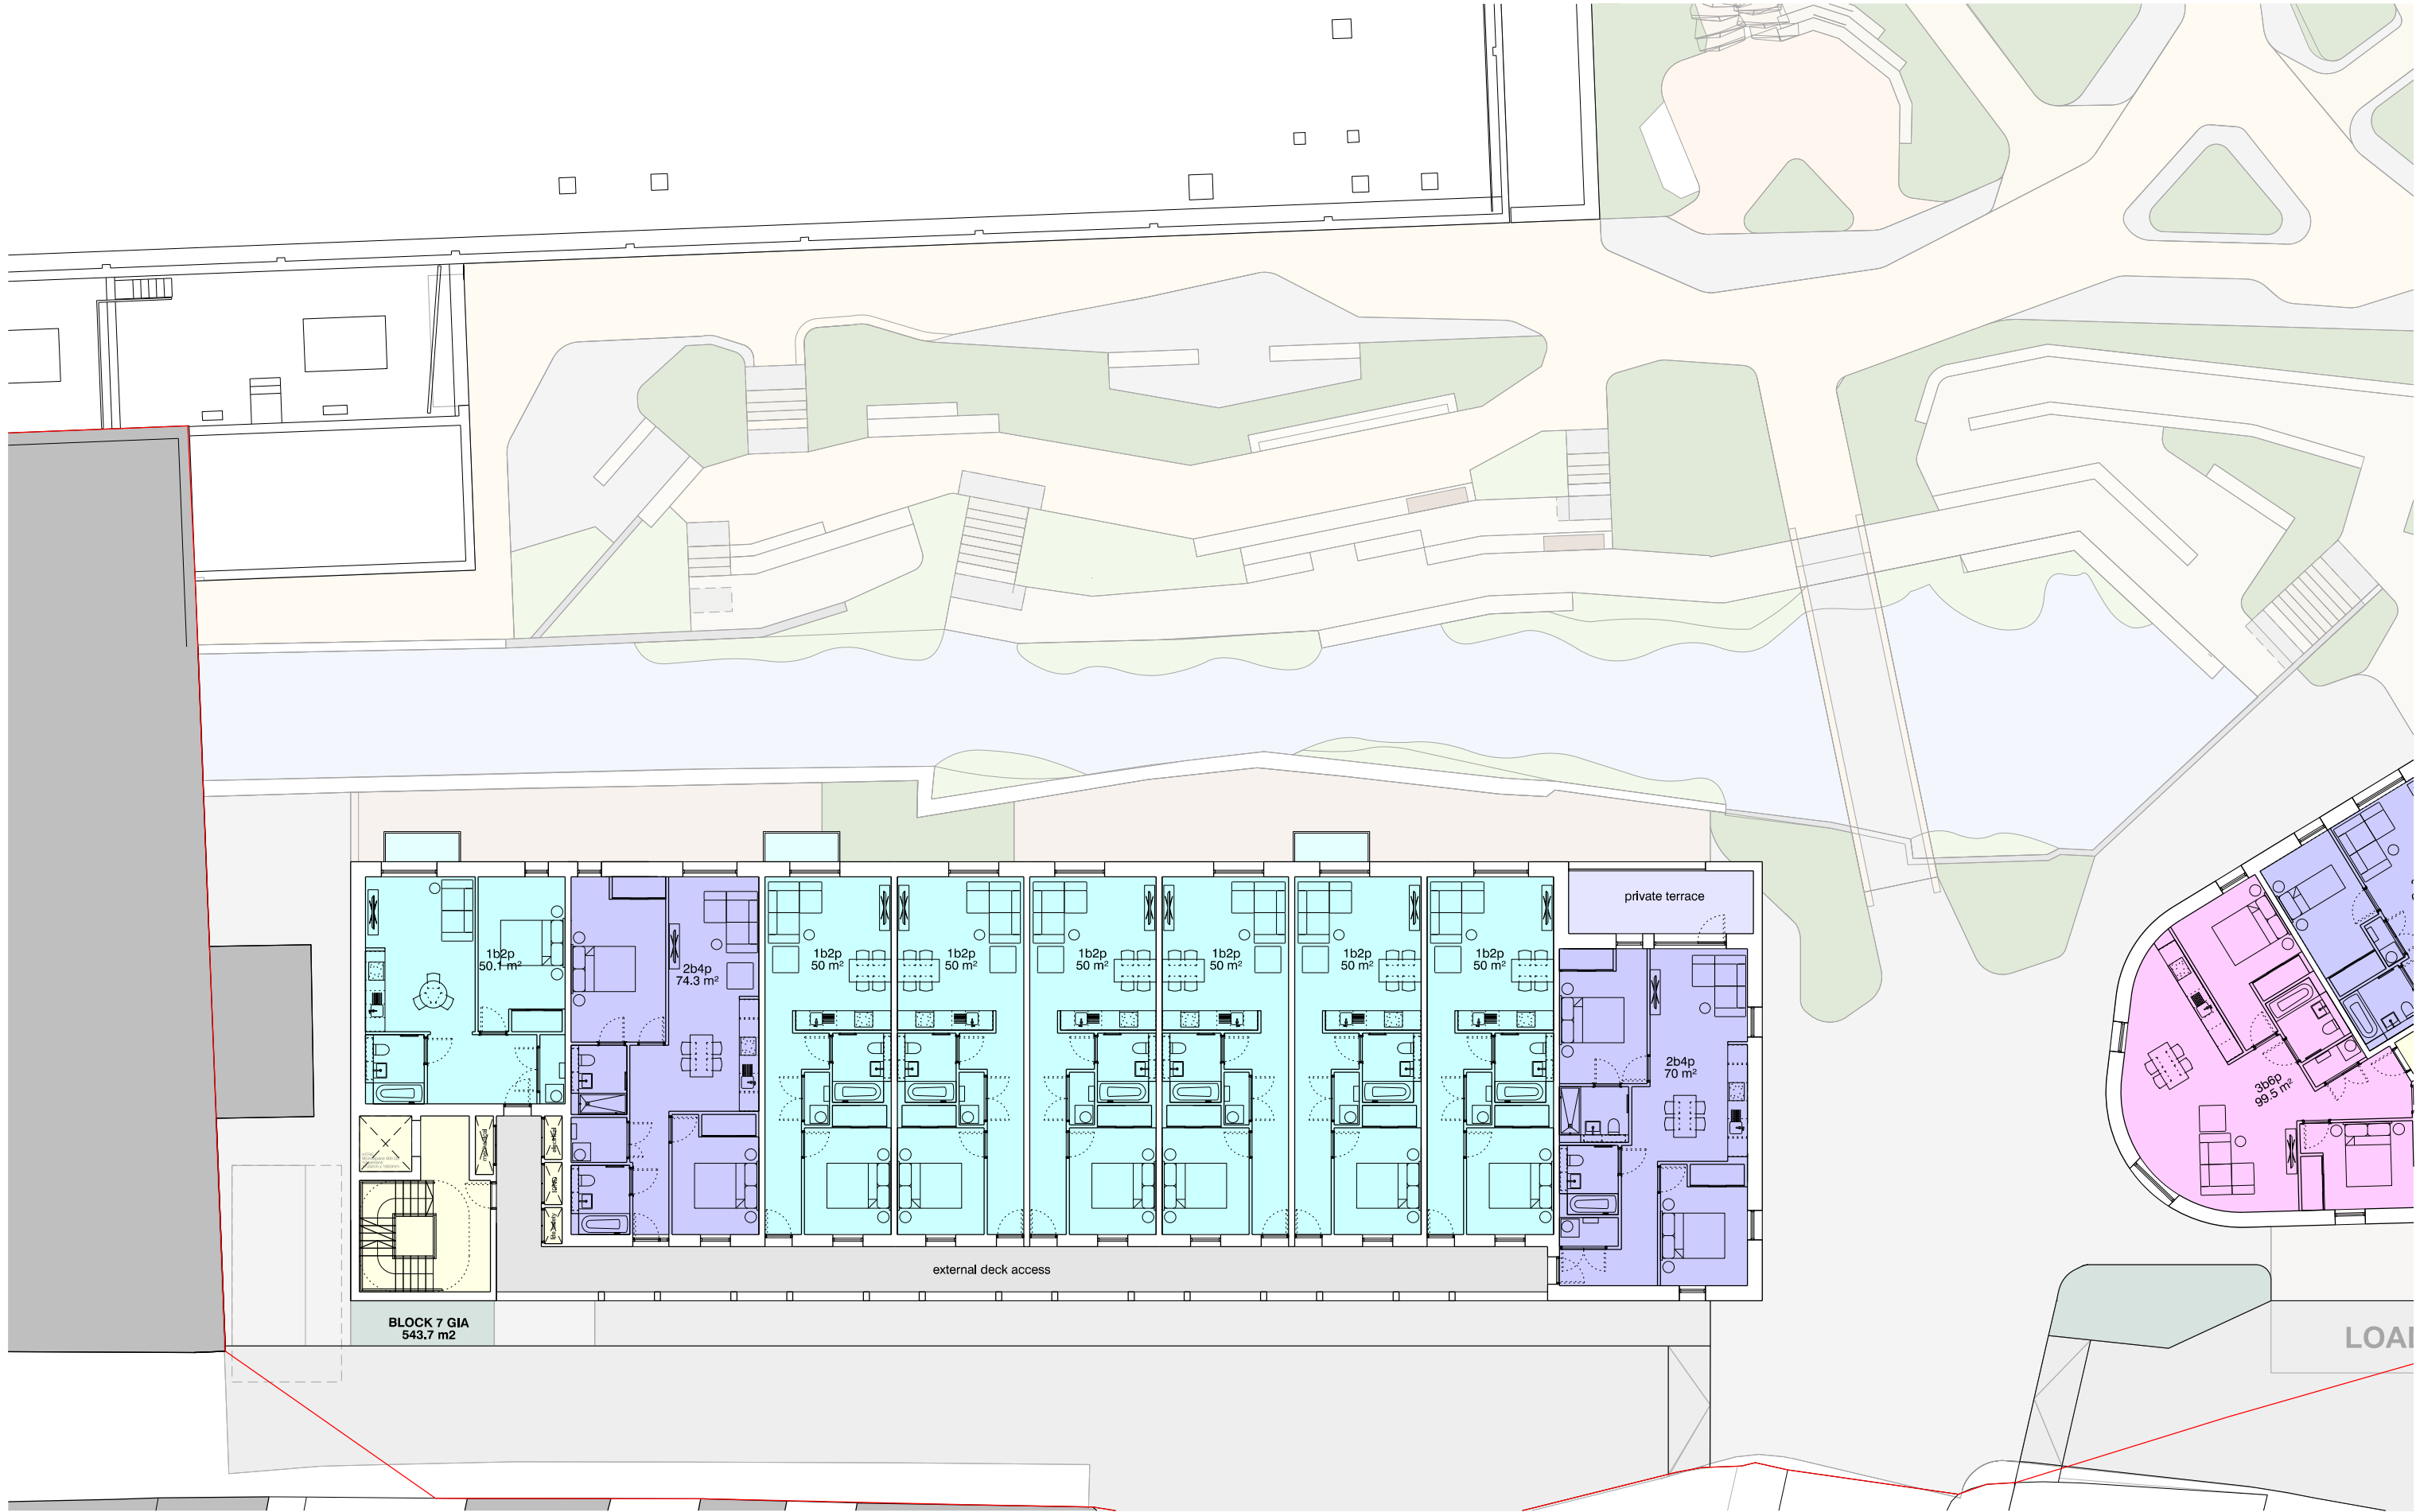

revision:	date:	note:
P01	20250721	preliminary first issue
P02	20251009	preliminary second issue
P03	20251031	planning issue
P04	20260116	planning issue
P05	20260604	omit disclaimer/add scale bar

legend
commercial / retail / amenity
residential circulation / ancillary spaces
1 bedroom dwelling
2 bedroom dwelling
3 bedroom dwelling
4 bedroom dwelling
winsters place - refer to 8000 series drawings
car park
car park escape route
site boundary

- residential primary entrance
- residential secondary / private entrance
- residential exit / escape
- commercial entrance
- car park exit/escape

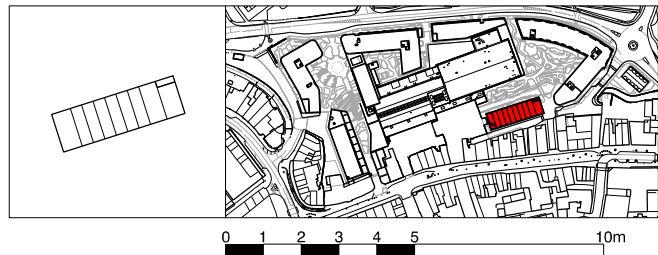

project
Buxton Masterplan
job no.
7667
title
Block 7, Level 02
scale
1:200 @ A3
drawing no.
al(04)1702

stephenson hamilton risley
STUDIO

3 riverside mews
4 commercial street
manchester, M15 4RQ
www.shr.studio
email@shr.studio
0161 832 0244