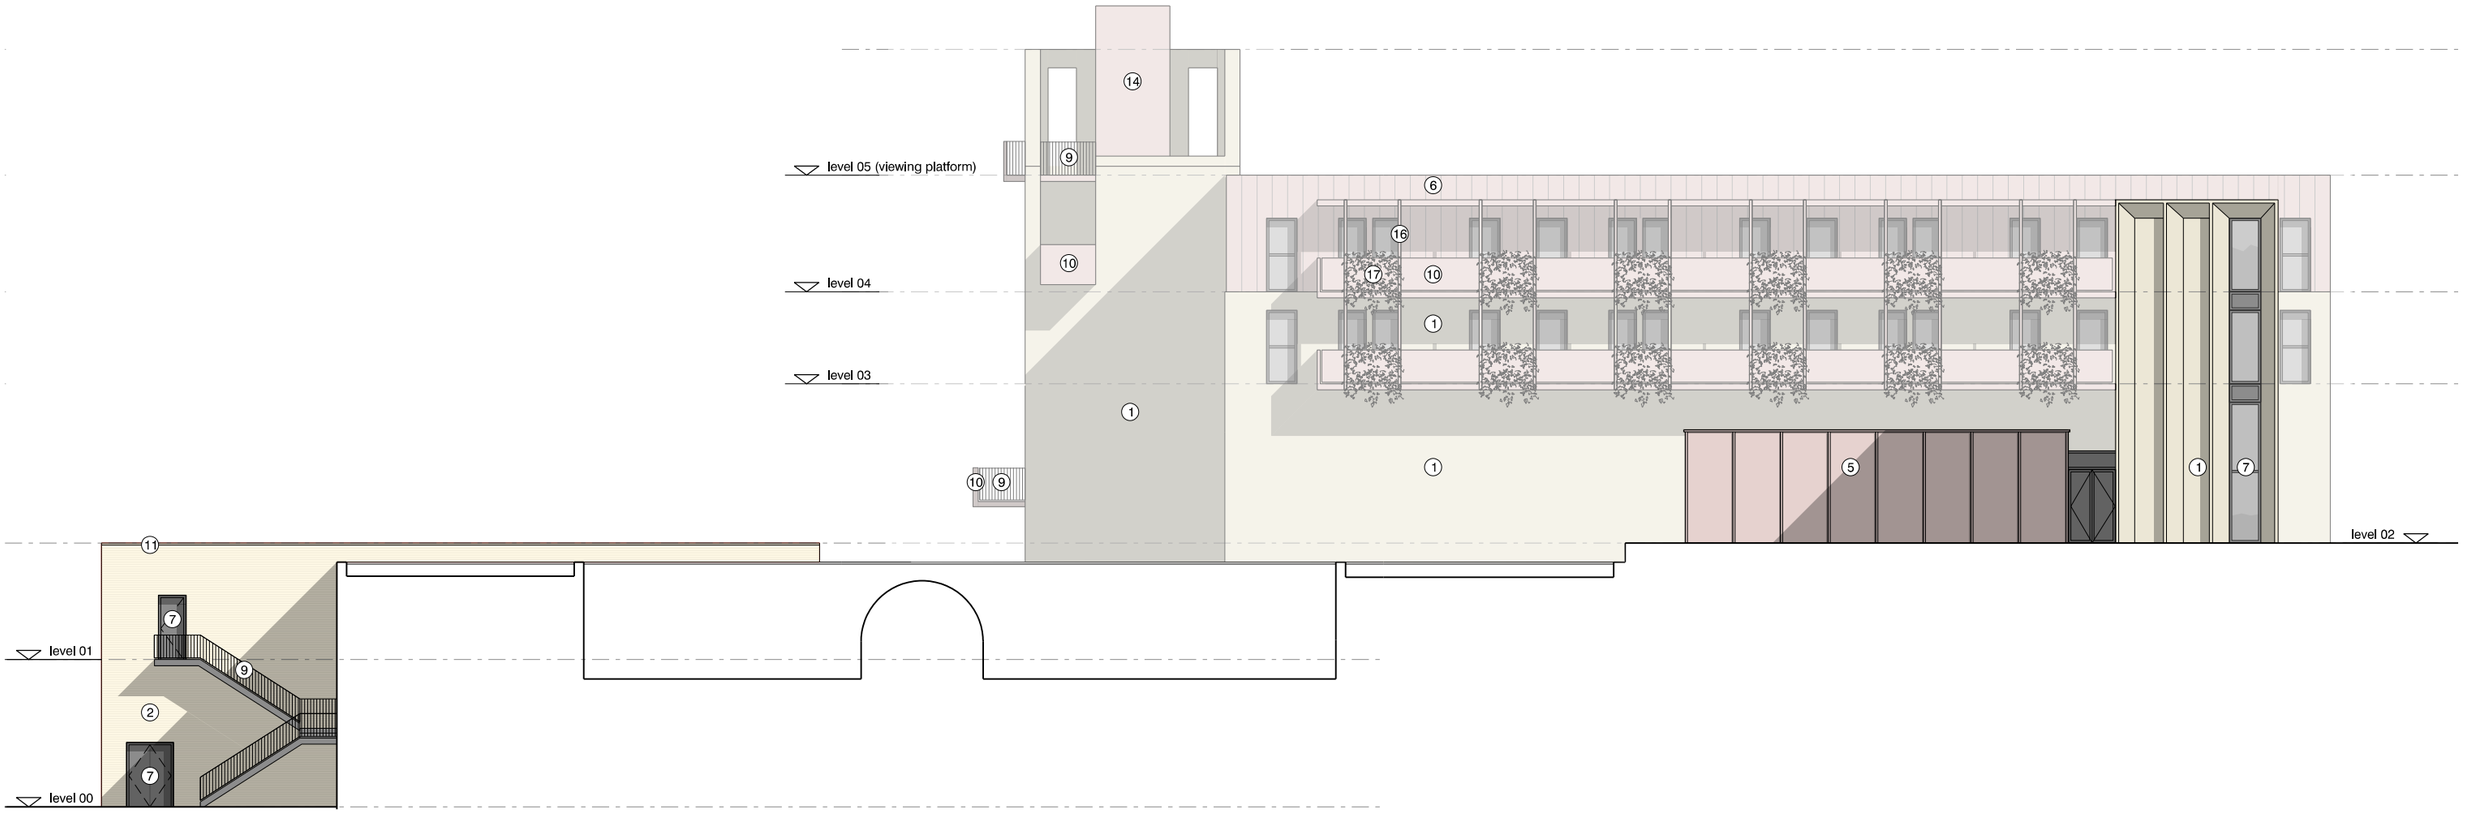


elevation 03

revision:	date:	note:
P01	20251015	preliminary first issue
P02	20251031	planning issue
P03	20260116	planning issue
P04	20260604	omit disclaimer/add scale bar

© stephenson hamilton risley STUDIO ltd

1 stone faced cladding, associated stone reveals/soffits at window openings/facade recesses (movement joints dusted to match pointing)
2 stretcher bond brickwork, associated brick reveals/soffits at window openings/facade recesses (movement joints dusted to match mortar)
3 soldier course brickwork
4 projecting brickwork/brickwork detail
5 ppc metal cladding
6 ppc metal standing seam cladding / roof cladding
7 ppc aluminium windows with micro louvres to head / associated doors/ large louvres / metal surround
8 ppc metal coping / window sill
9 ppc metal railings
10 ppc metal balcony/guarding
11 pre-cast stone sill/band/column/element
13 pre-cast stone bay window frame
14 metal cladding panel
15 ribbed/perforated metal cladding panel
16 projecting metal balcony
17 ppc metal deck/exposed frame
18 ppc metal planter
19 ppc metal clad parapet/lift overrun
shop front frameless glazing with associated doors/louvres to head
20 signage
21 ppc metal post
22 perforated metal fence panel

refer to al(04)2200 serles for context elevatlons / refer to al(04)2500 serles for detalled bay studles



project
Buxton Masterplan

job no.
7667

title
Block 10, proposed elevations

scale
1:200 @ A3

drawing no.
al(04)2012

stephenson hamilton risley
STUDIO
3 riverside mews
4 commercial street
manchester, M15 4RQ
www.shr.studio
email@shr.studio
0161 832 0244