


elevation 04

▽ + 285.00
datum level

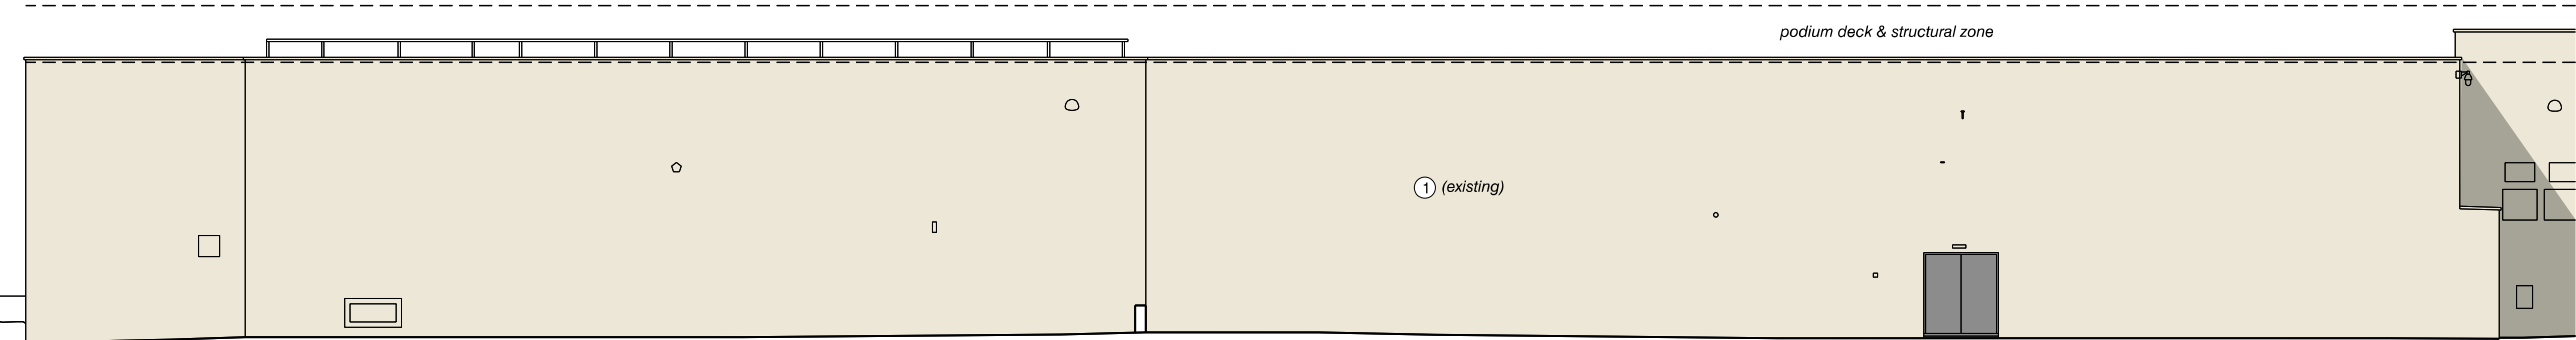

elevation 05

▽ + 285.00
datum level



elevation 06

▽ + 285.00
datum level

revision:	date:	note:
P01	20251017	preliminary first issue
P02	20251031	planning issue
P03	20260116	planning issue
P04	20260604	omit disclaimer/add scale bar

1	stone faced cladding, associated stone reveals/soffits	10	ppc metal balcony/guarding
2	at window openings/facade recesses (movement joints dusted to match pointing)	11	pre-cast stone sill/band/column/element
3	stretcher bond brickwork, associated brick reveals/soffits	13	pre-cast stone bay window frame
4	at window openings/facade recesses (movement joints dusted to match mortar)	14	metal cladding panel
5	soldier course brickwork	15	ribbed/perforated metal cladding panel
6	projecting brickwork/brickwork detail	16	projecting metal balcony
7	ppc metal cladding	17	ppc metal deck/exposed frame
8	ppc metal standing seam cladding / roof cladding	18	ppc metal planter
9	ppc aluminium windows with micro louvres to head / associated doors/ large louvres / metal surround	19	ppc metal clad parapet/lift overrun
10	ppc metal coping / window sill	20	shop front frameless glazing with associated doors/louvres to head
11	ppc metal railings	21	signage
12		22	ppc metal post
13		23	perforated metal fence panel

refer to al(04)2200 series for context elevations / refer to al(04)2500 series for detailed bay studies



project
Buxton Masterplan
job no.
7667
title
shopping centre, proposed elevations
scale
1:200 @ A3
drawing no.
al(04)2151

stephenson hamilton risley
STUDIO
3 riverside mews
4 commercial street
manchester, M15 4RQ
www.shr.studio
email@shr.studio
0161 832 0244