
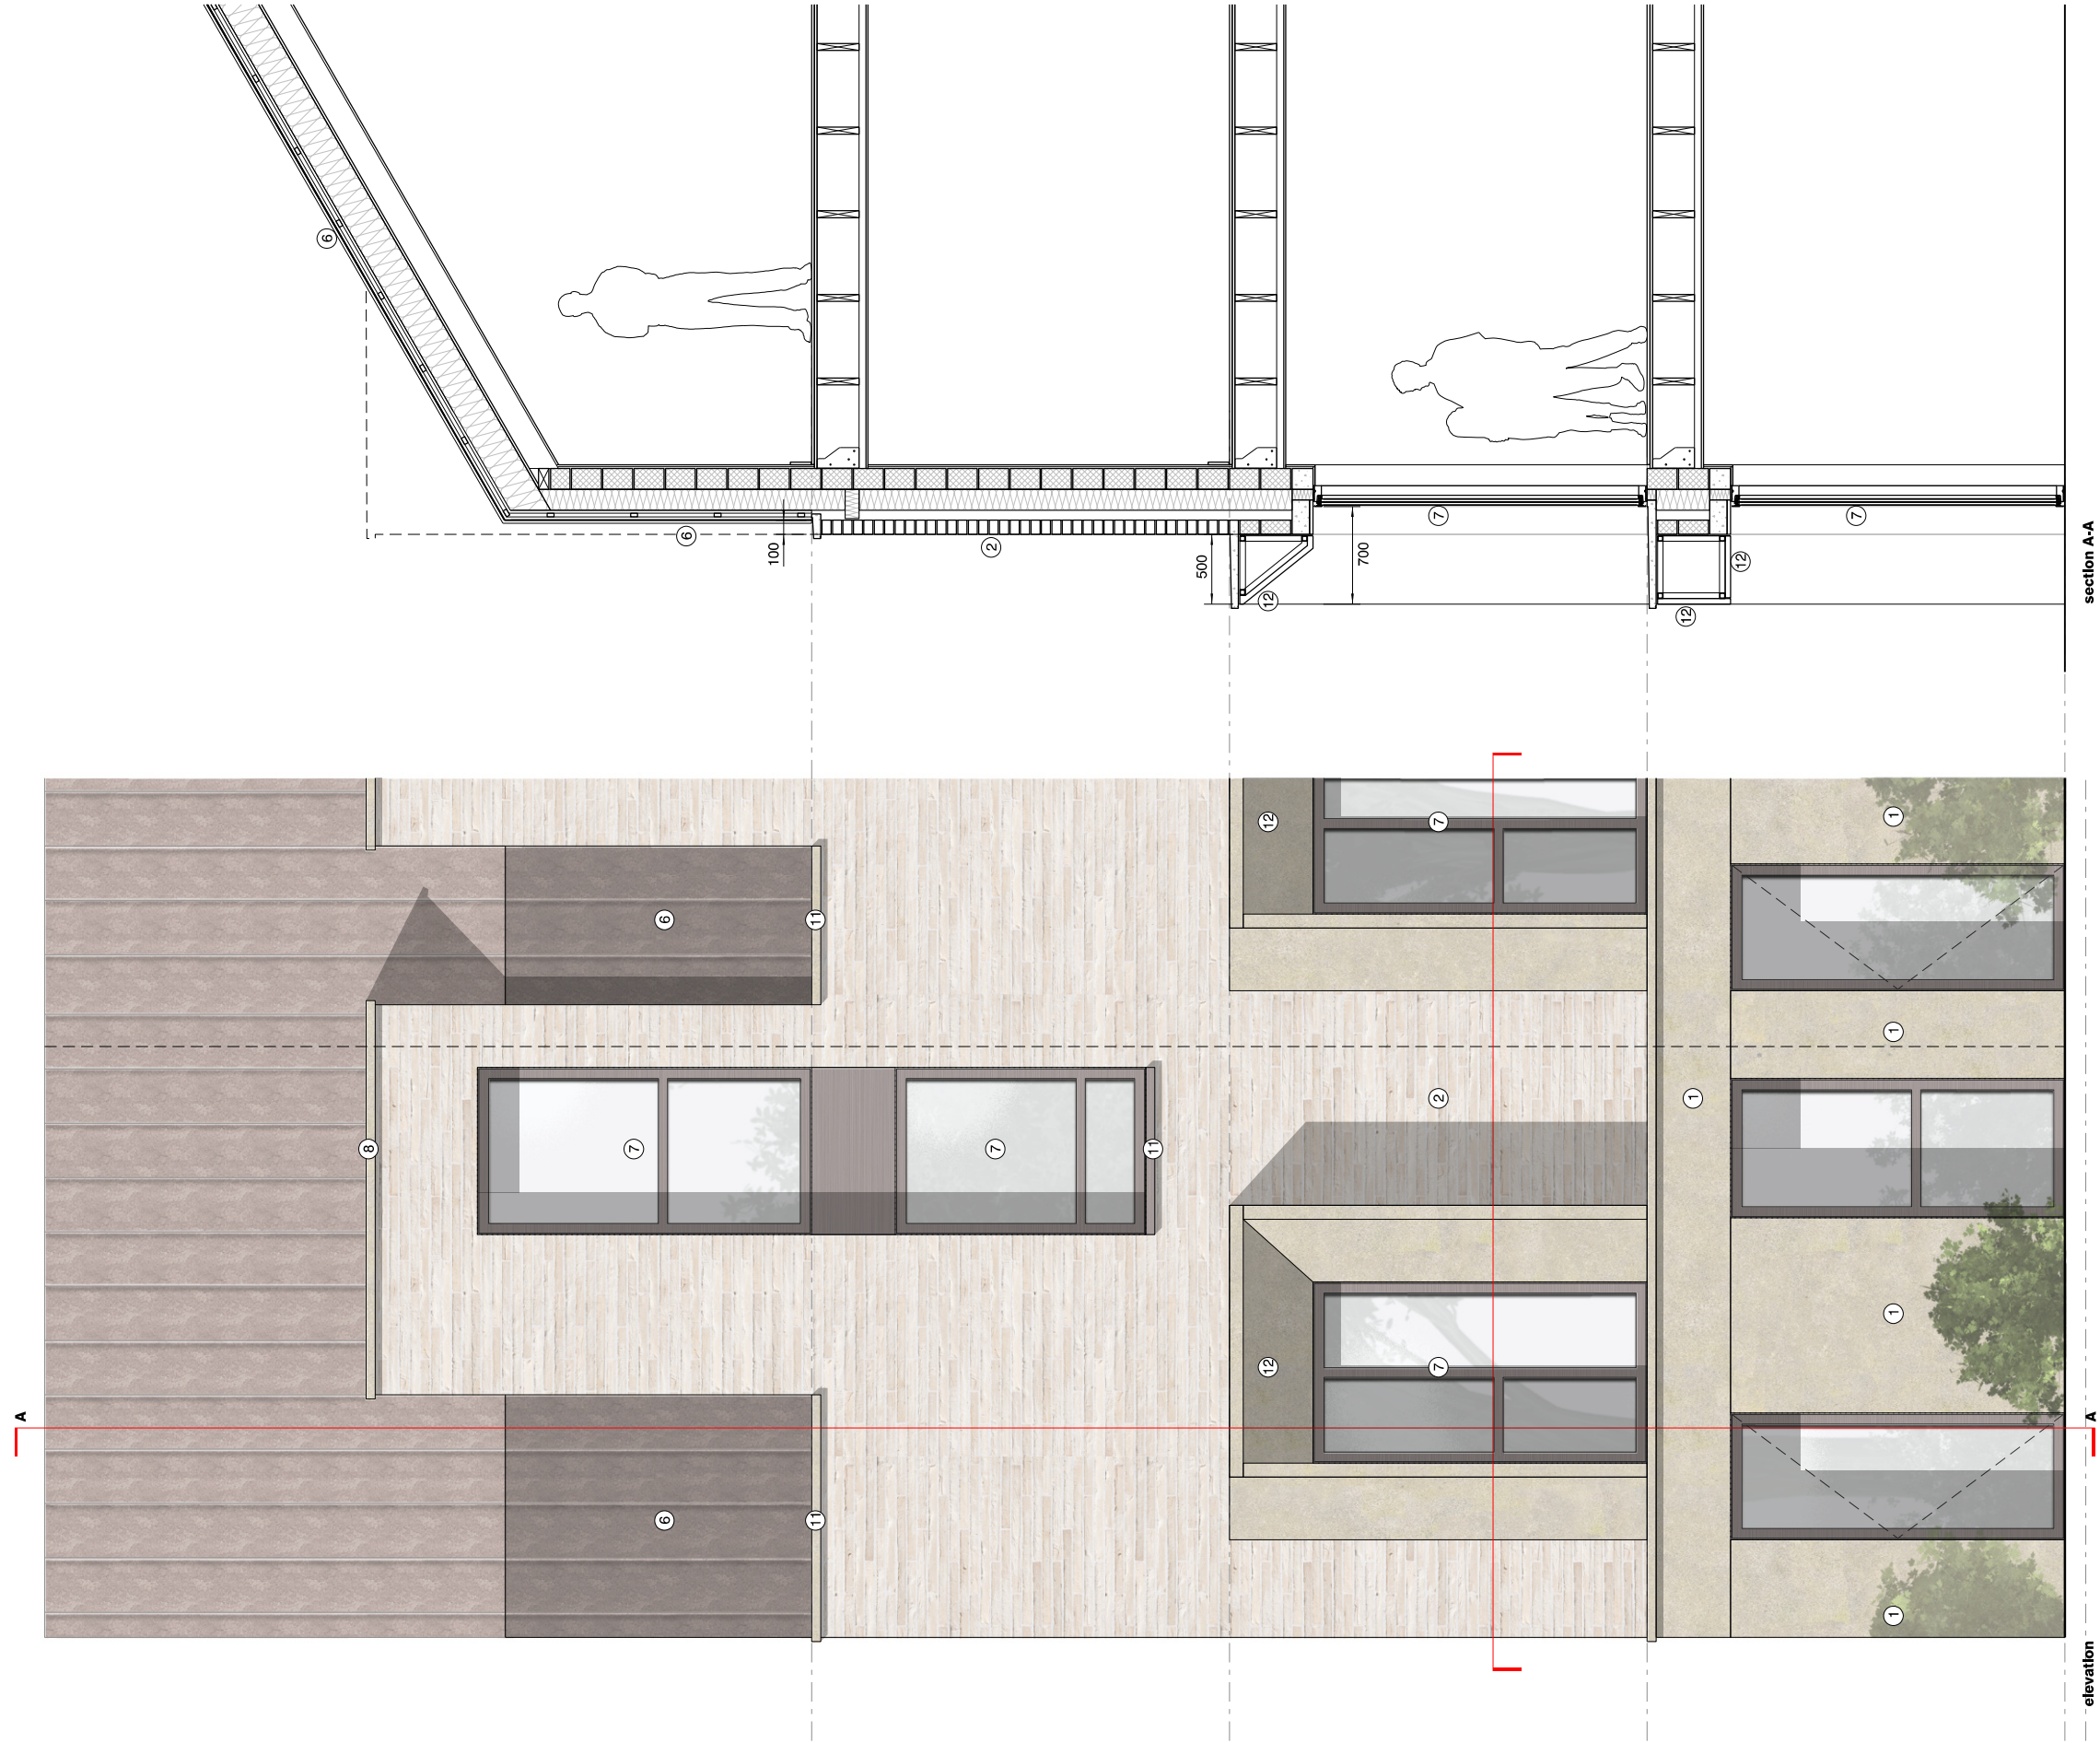


revision:	date:	note:
P01	20251024	preliminary first issue
P02	20251031	planning issue
P03	20260116	planning issue
P04	20260604	omit disclaimer/add scale bar

NOTE:
technical section and plan drawings represent design intent and buildability only at this stage
bay studies are to describe specific appearance details such as reveal depths, reveal finishes, soffit finishes

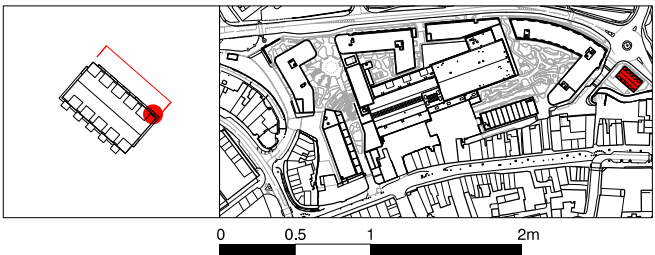

project
Buxton Masterplan
job no.
7667
title
Block 6, bay study
scale
1:50 @ A3
drawing no.
al(04)2520

stephenson hamilton risley
STUDIO

3 riverside mews
4 commercial street
manchester, M15 4RQ
www.shr.studio
email@shr.studio
0161 832 0244