


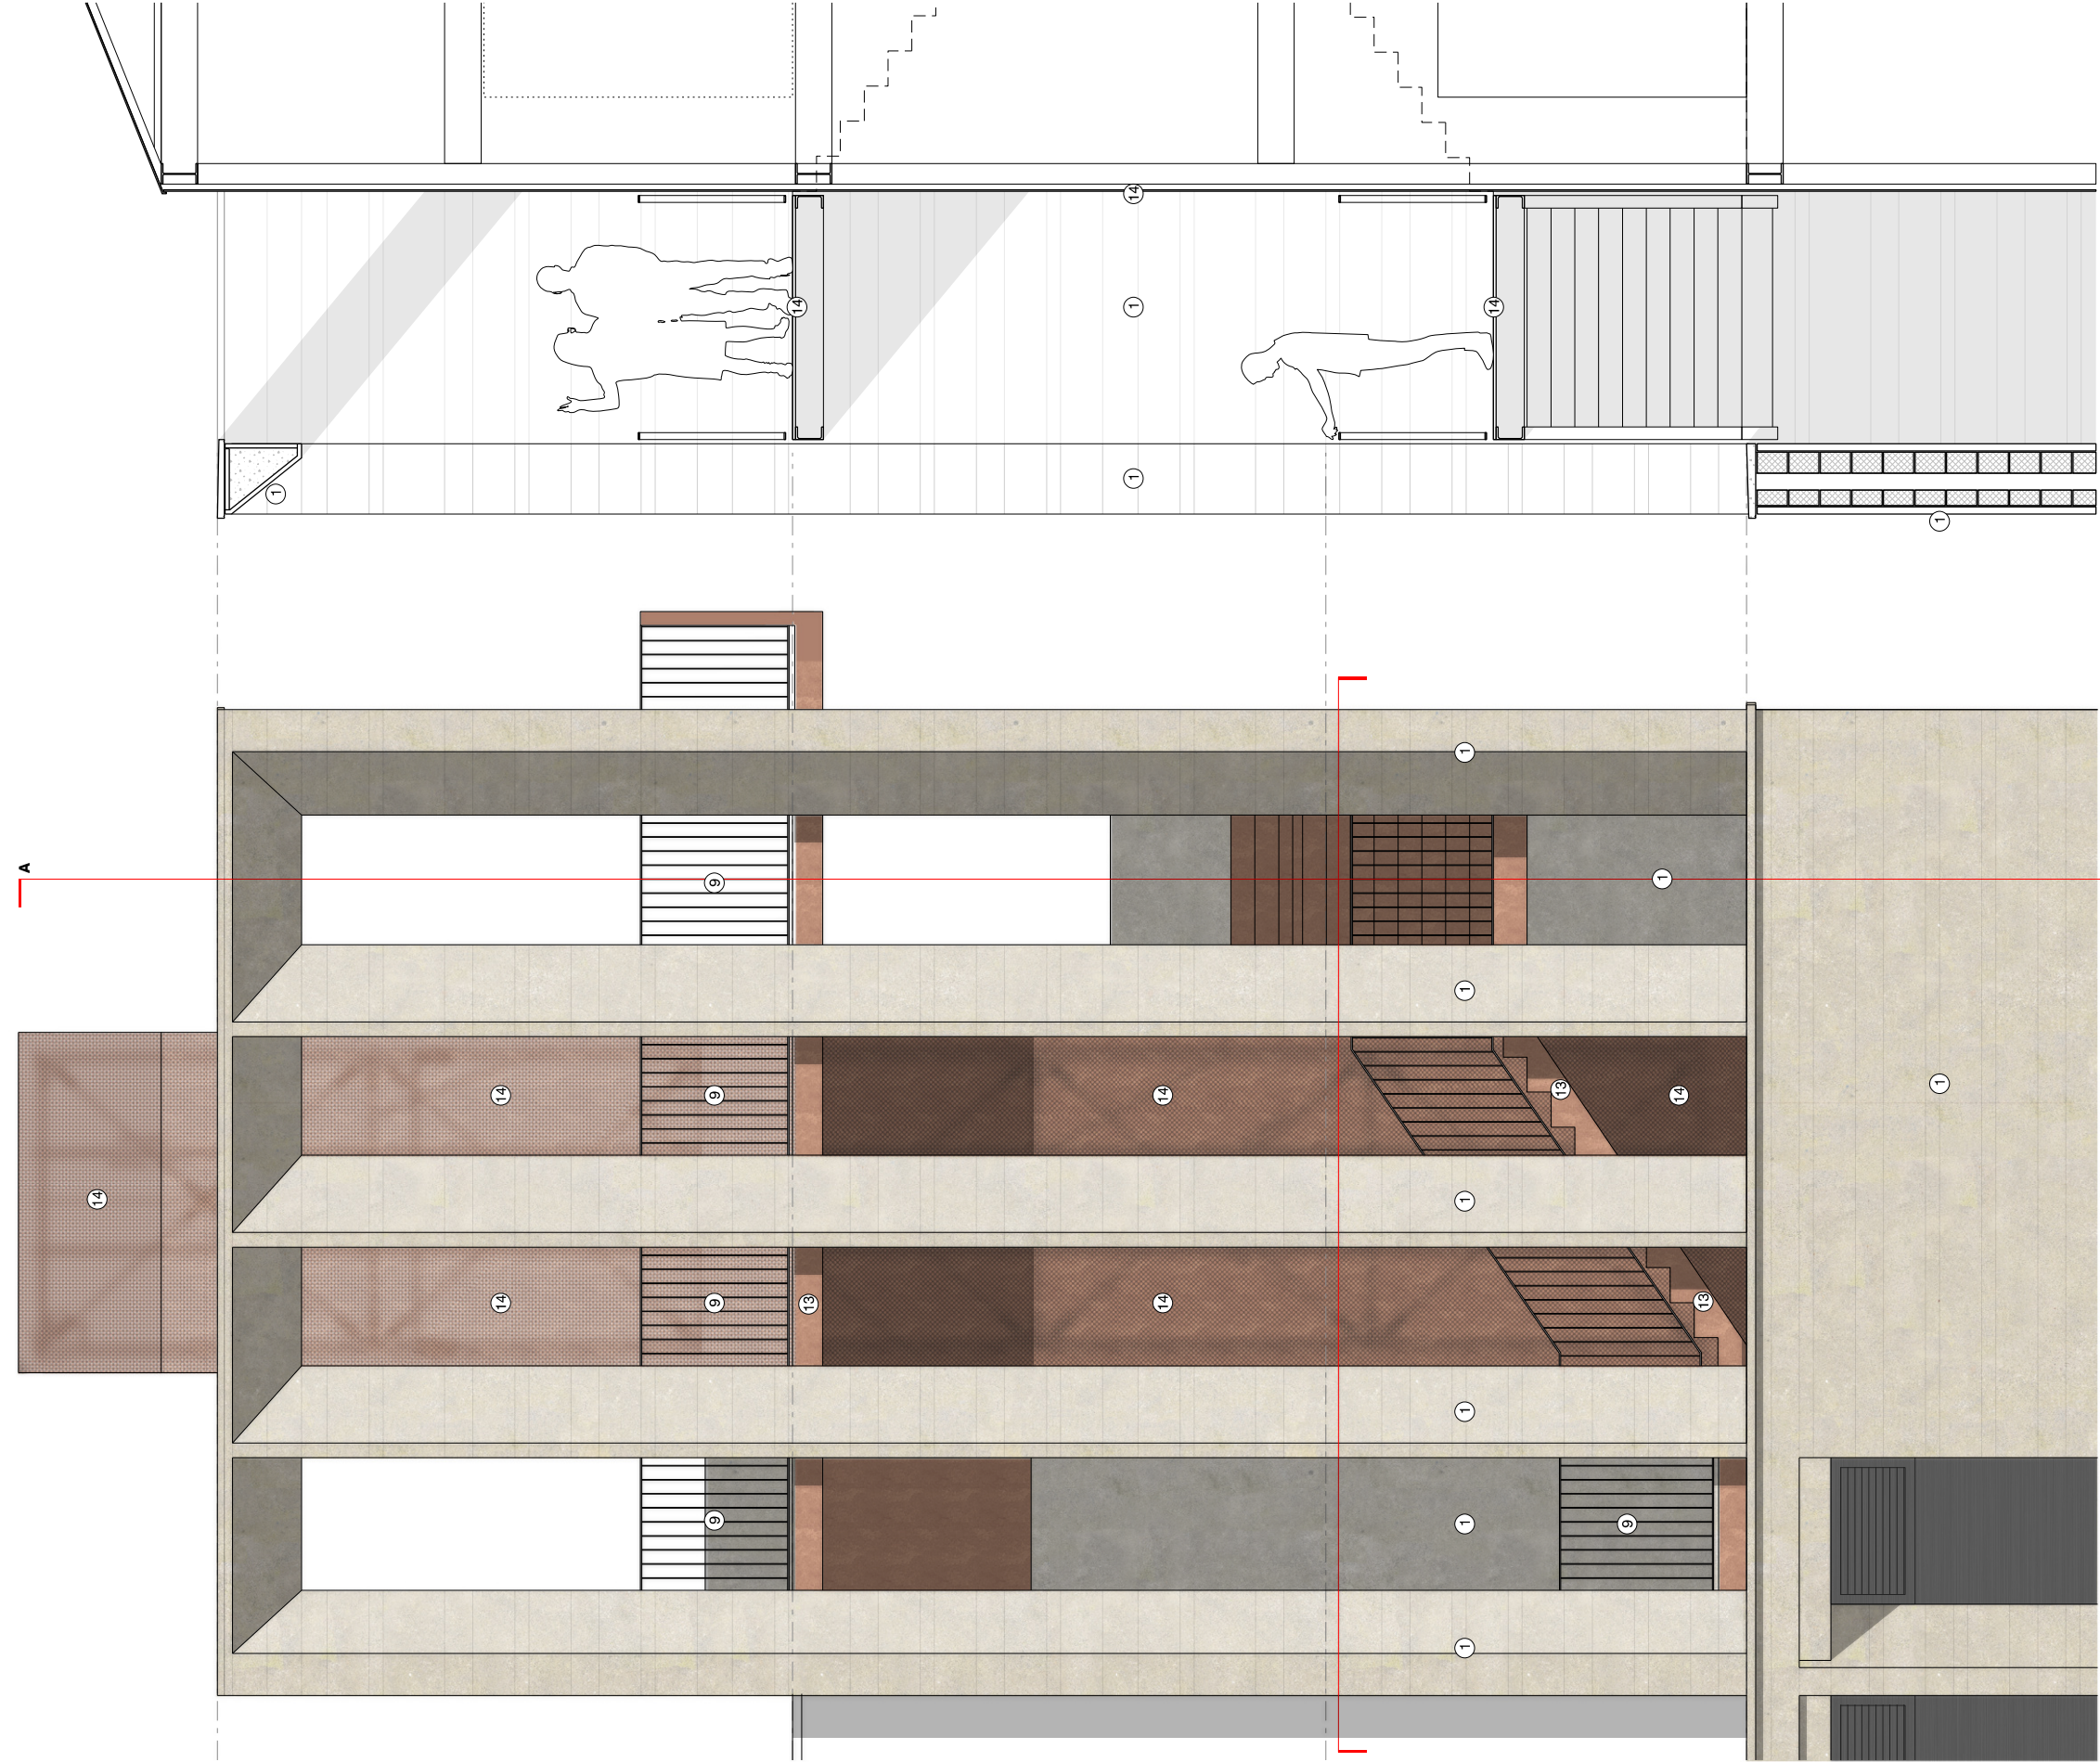

section A-A

elevation

plan

- 1 stone faced cladding, associated stone reveals/soffits
2 at window openings/facade recesses (movement joints)
3 dusted brickwork
4 projecting brickwork, associated brick reveals/soffits
5 ppc metal standing seam cladding / roof cladding
6 ppc aluminium windows with micro louvers to head
7 / associated copings / window sill
8 ppc metal copings
9 ppc metal railings
- 10 ppc metal balcony/guarding
11 pre-cast stone sill/band/column/element
12 ppc cast stone bay window frame
13 metal cladding
14 ribbed/perforated metal cladding panel
15 projecting metal balcony
16 ppc metal deck/exposed frame
17 ppc metal planter
18 ppc metal clad parapet/lift overrun
19 shop front frameless glazing with associated
20 doors/curves to head
21 sign reveal
22 perforated metal fence panel

refer to al(04)2200 series for context elevations / refer to al(04)2500 series for detailed bay studies

revision: date: note:
P01 20251031 planning issue
P02 20260116 planning issue
P03 20260604 omit disclaimer/add scale bar

NOTE:
technical section and plan drawings represent design intent and buildability only at this stage
bay studies are to describe specific appearance details such as reveal depths, reveal finishes, soffit finishes



project
Buxton Masterplan
job no.
7667
title
Block 10, bay study 02
scale
1:50 @ A3
drawing no.
al(04)2536

stephenson hamilton risley
STUDIO
3 riverside mews
4 commercial street
manchester, M15 4RQ
www.shr.studio
email@shr.studio
0161 832 0244