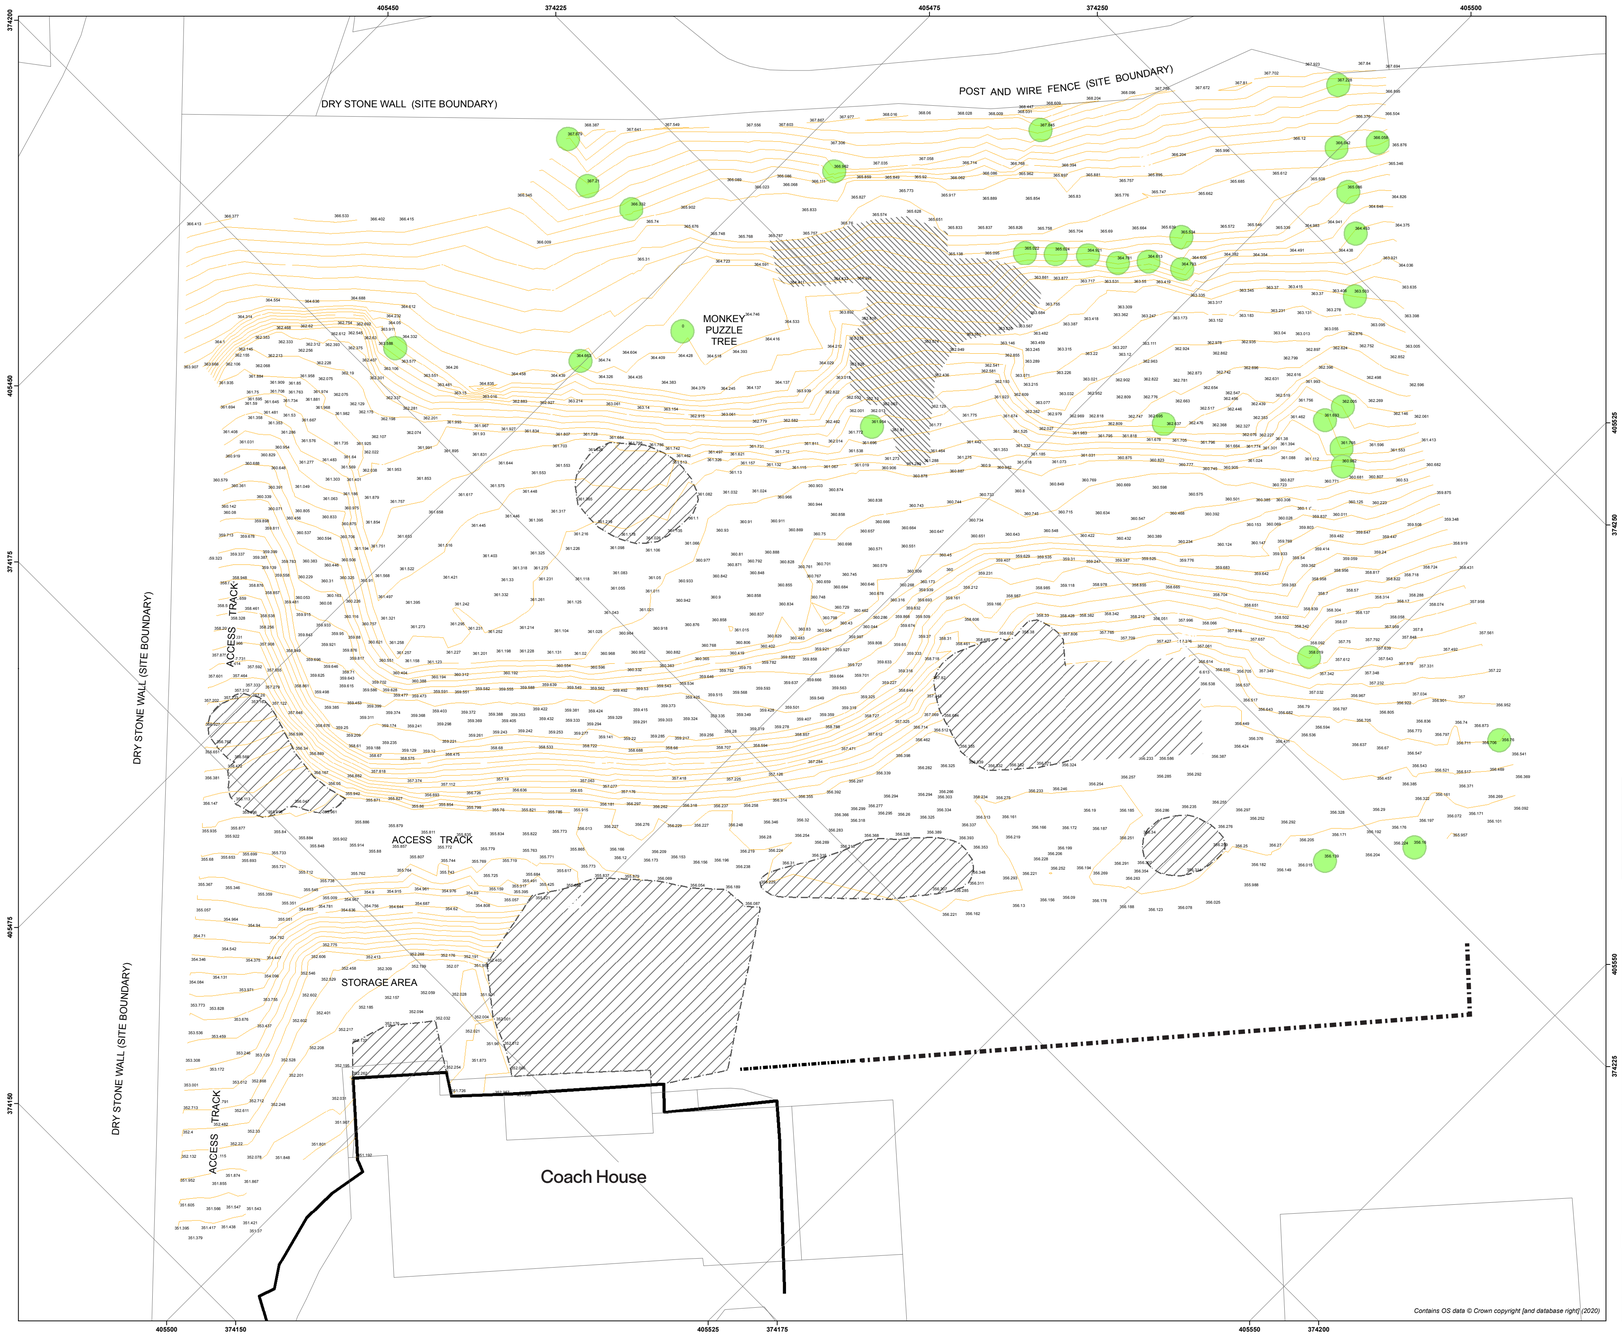

Legend

Hatched area denotes limited survey information due to restricted access

N

S

0 2.5 5 10 Metres

Project Name: Land at Corbar Hill House

Client: Nick Bennison

Title:

EXISTING SITE PLAN TOPOGRAPHIC AND PROFILES SURVEY

Scale 1:200	Drawing No. Figure 1.	
Drawn By	Originator	Date
PAA Ref.		Revision