
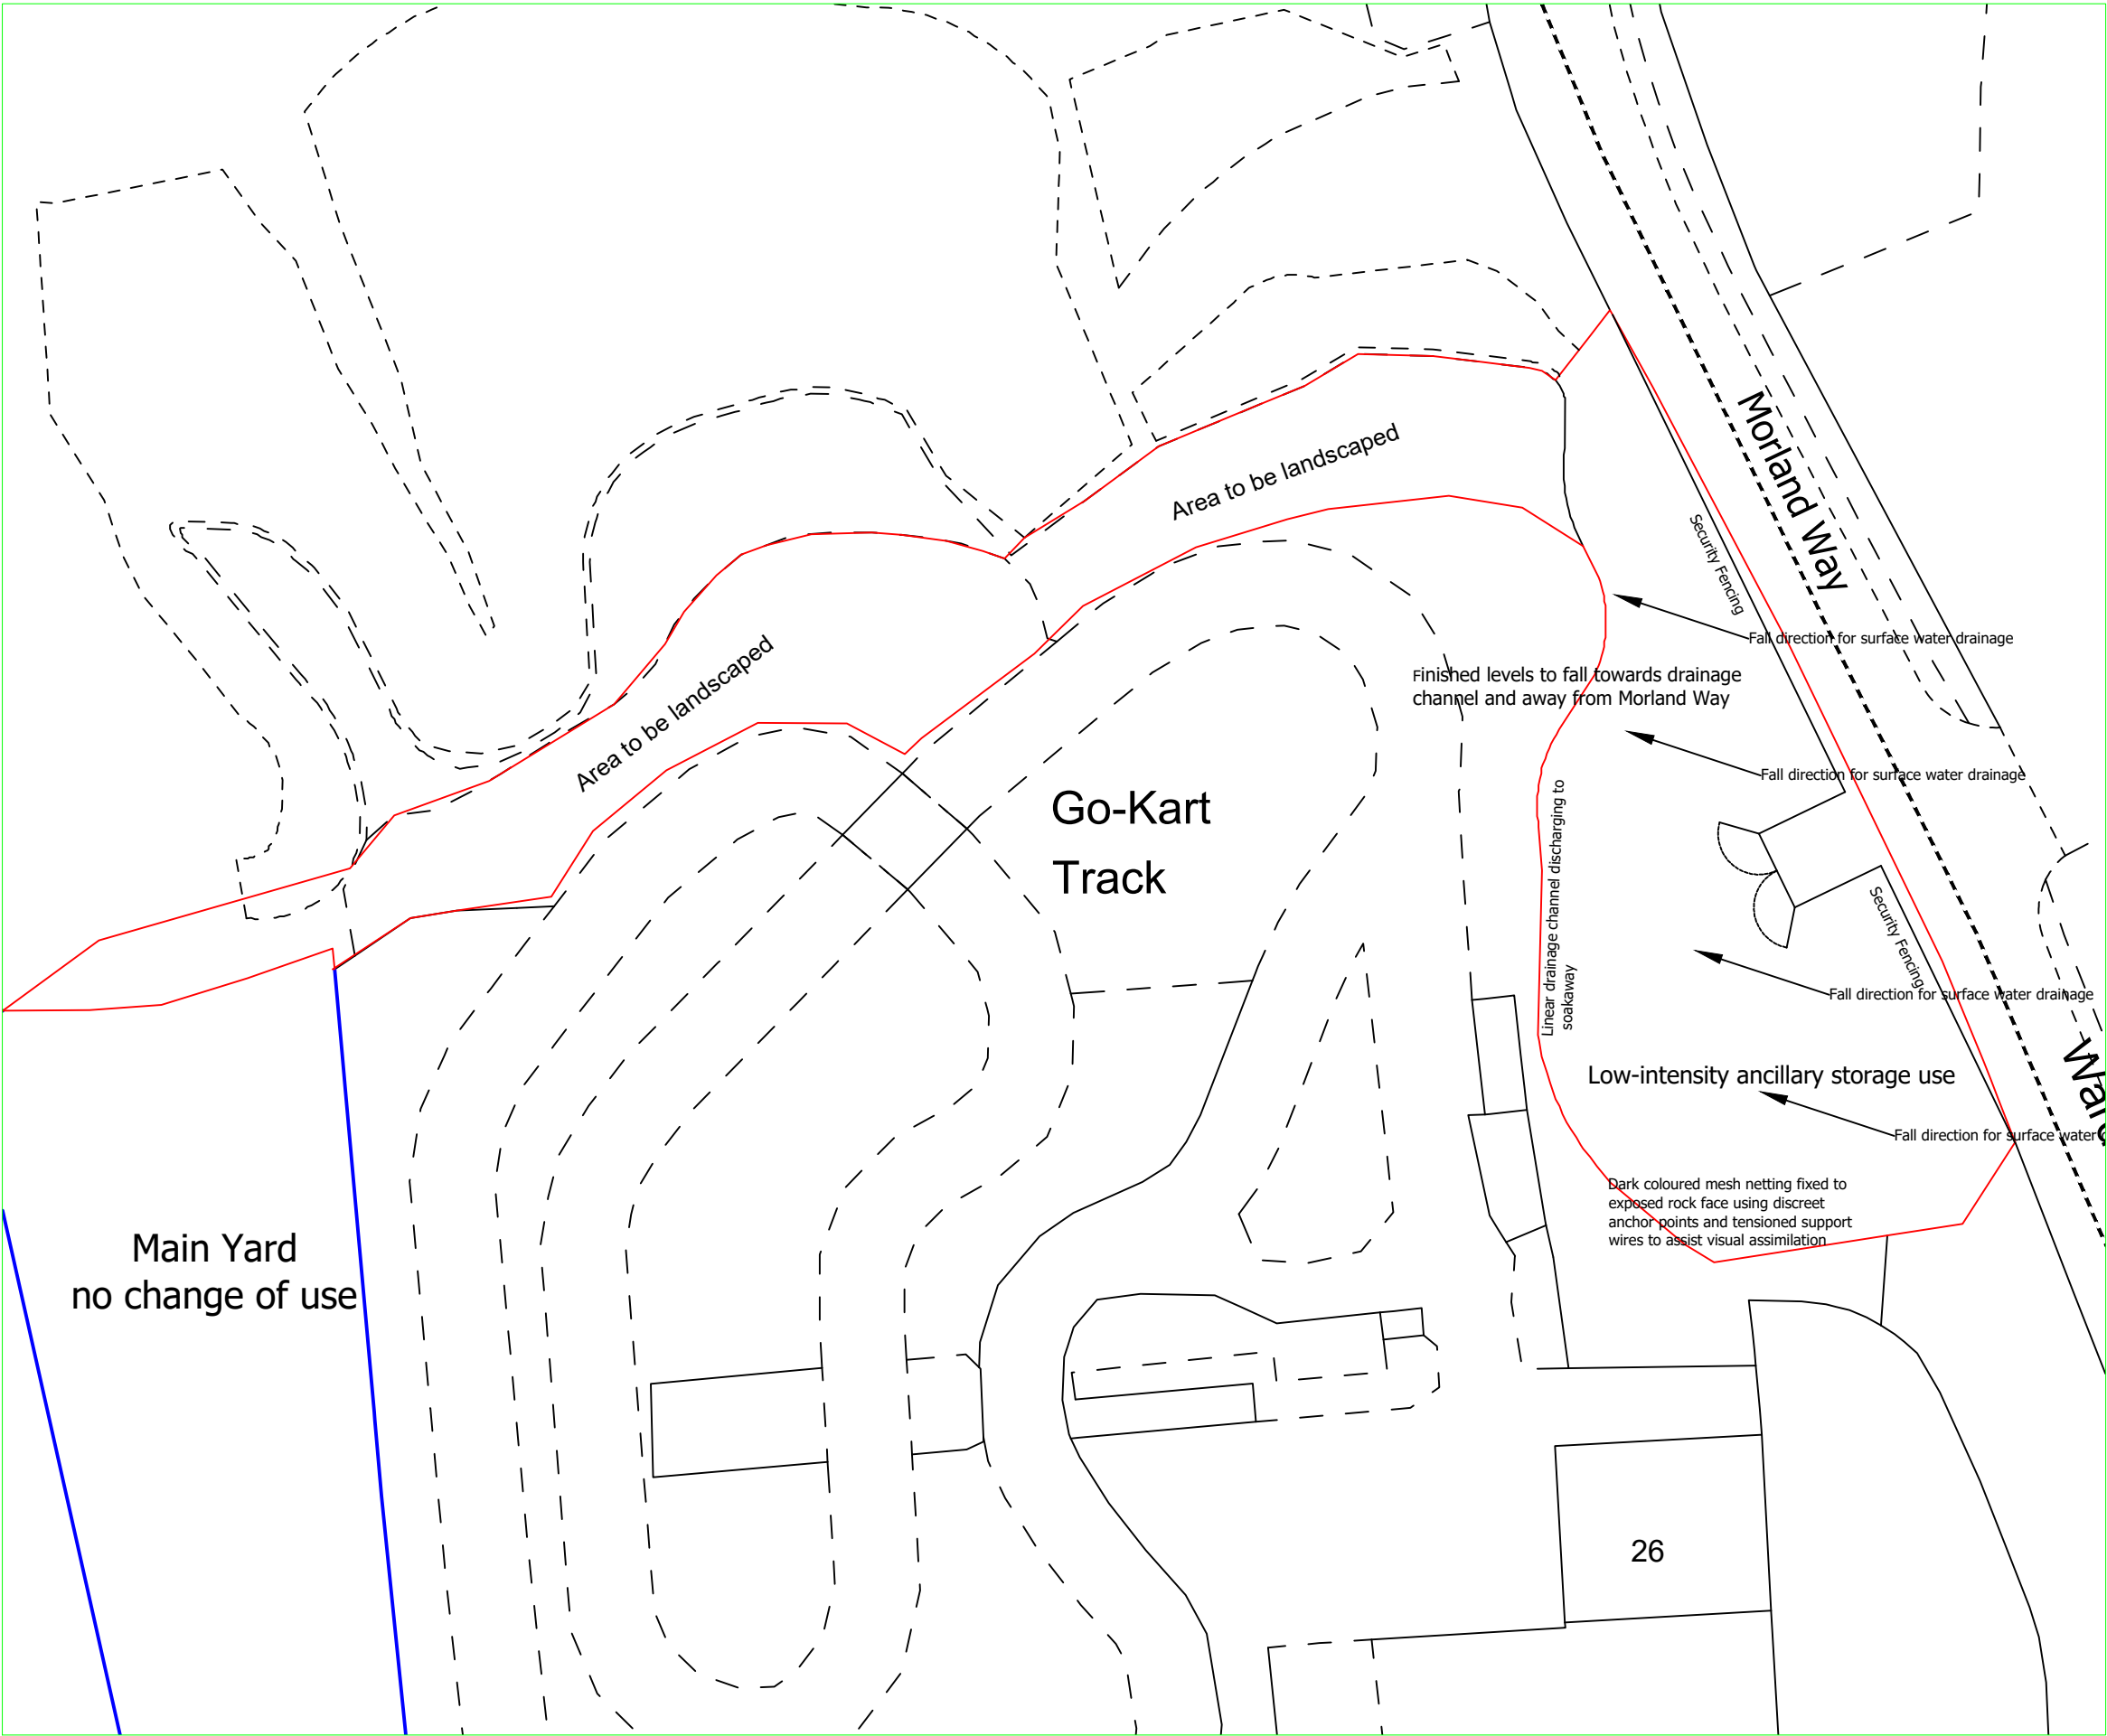


Reproduced from Ordnance Survey digital map data, 1:2500 scale, by permission of Ordnance Survey on behalf of The Controller of His Majesty's Stationery Office. © Crown copyright. All rights reserved.

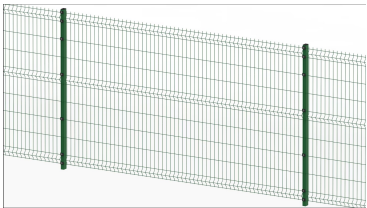

Mesh security fencing example, at 1.8-2.0m high, in a dark recessive colour

© Copyright J C Harrison Planning & Admin Services jo@jcharrison.co.uk 07792 144155		
Client: Mr L Meredith		
Project: Retention of engineering works at Harper Hill Business Park, SK17 9JL		
Title: Proposed Block Plan		
Drawn: J Harrison	Date: 14.04.2026	
Scales: 1:500 @ A3		
Drg. No.: 1309-003	Rev.:	