

- Notes:
- Dimensions and written information shall take precedence over scaled measurements. If any discrepancy is identified, refer back to the Architect before proceeding
  - ~~Drawings to be read in conjunction with all relevant other drawings and related specification documents~~
  - Contractor to check all dimensions / levels on site before construction and advise any discrepancies to L&H Architects
  - Dimensions are in millimetres unless otherwise stated
  - © This drawing is the copyright of Lewis & Hickey Ltd

CONSTRUCTION (DESIGN MANAGEMENT) REGULATIONS 2015

- This drawing is to be read in conjunction with L&H Architect's corresponding Design Risk Assessments
- All works to be carried out in accordance with the Construction Phase plan prepared by the Principle Contractor

### Colour Palette

|                                                                                      |                                                                     |
|--------------------------------------------------------------------------------------|---------------------------------------------------------------------|
| <b>Red</b><br>Pantone: 186C<br>CMYK: 0,100,80,5<br>RAL: TBC                          | <b>Dark Grey</b><br>Pantone: 419C<br>CMYK: 76,65,66,90<br>RAL: 7021 |
| <b>White</b><br>Pantone: White C<br>CMYK: 0,0,0,0<br>RAL: 9016 Traffic White (satin) |                                                                     |

REFER TO BH MANUAL GUIDE FOR FULL SPECIFICATION DETAILS

|     |          |                       |       |         |
|-----|----------|-----------------------|-------|---------|
| P02 | 10/06/26 | Drawing Notes Updated | HB    | MN      |
| P01 | 05/05/26 | Stage 4 Issue         | HB    | MN      |
| rev | date     | description           | drawn | checked |



Edinburgh | Guildford | London | Manchester | Nottingham



project title  
**Proposed Banking Hub @ Buxton**

address  
**34 Spring Gardens  
Buxton  
Derbyshire  
SK17 6BZ**

### Signage Details 2 Detail Sheet

|      |       |          |          |            |
|------|-------|----------|----------|------------|
| size | scale | date     | drawn by | checked by |
| A1:L | 1:10  | 28/04/26 | HB       | MN         |

|        |                            |
|--------|----------------------------|
| status | S3 - Information & Comment |
|--------|----------------------------|


|                           |                   |          |
|---------------------------|-------------------|----------|
| job no.                   | L&H job no: E7953 | revision |
| HUB242-LHA-XX-XX-D-A-2402 |                   | P02      |

Lewis & Hickey Ltd | Registered in England & Wales | 20072087 | 18 Farnham Road | Guildford | GU1 4XA



### SLAT USAGE EXAMPLE IMAGE


How the Slats will be applied to the A1 Poster located on the Directory of Services sign

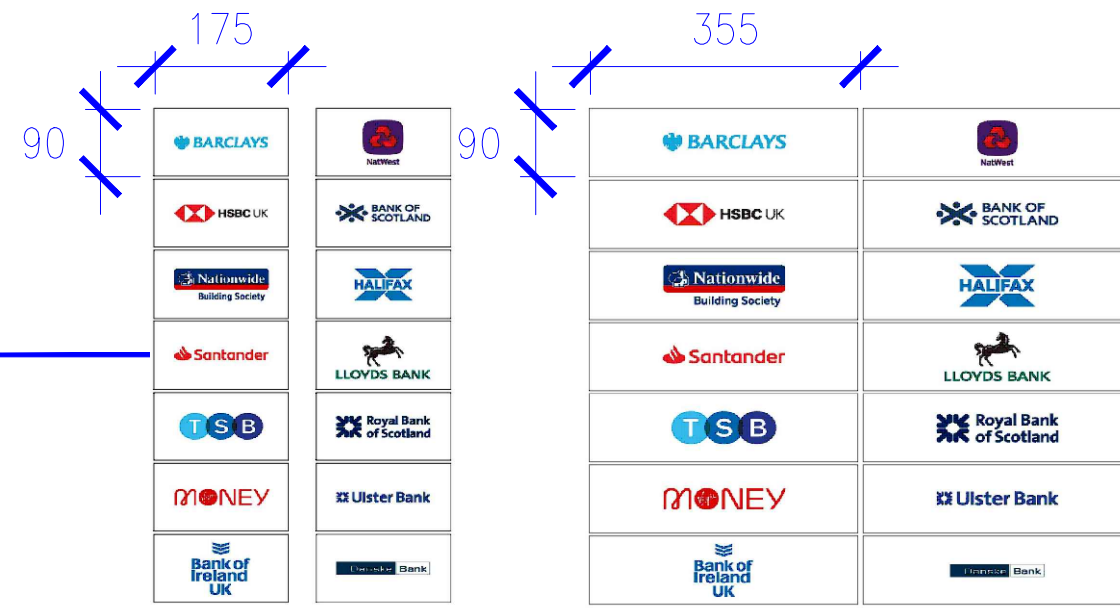

### BANK AVAILABILITY SLATS

Slat sizes:

- Large slats - 352x89
- Small slats -176x89

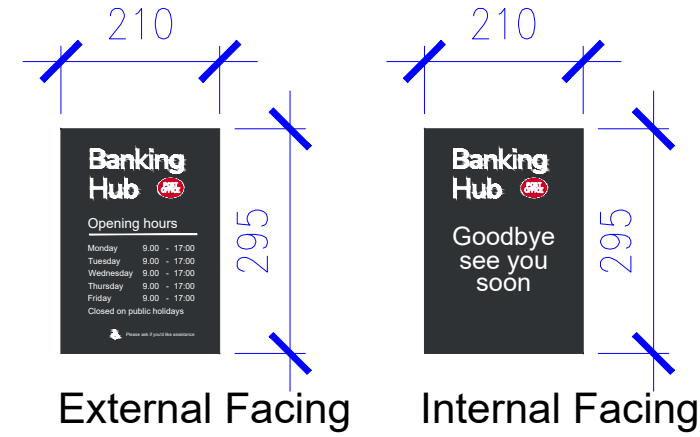


### SGN 5: BANKING HUB OPENING HOURS

Application options:

Internally applied - A4 paper insert(s) in an acrylic holder with suction cups. Single or Double sided.

Externally applied - 3mm ACM wrapped with digitally printed vinyl. Single-sided.  
(Comes in A3 or A4)


Base Colour: Pantone 419/RAL 7021  
Text Colour: White

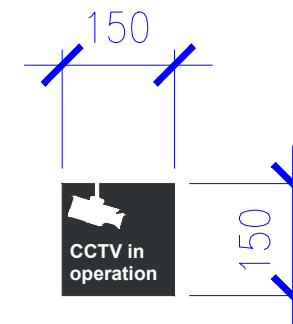

### SGN 6: CCTV SIGN

Double-sided vinyl sign to be applied to the internal face of entrance door / window glazing.  
Size: 148.5mm x 148.5mm


Base Colour: Grey to match RAL 7021  
Text Colour: White

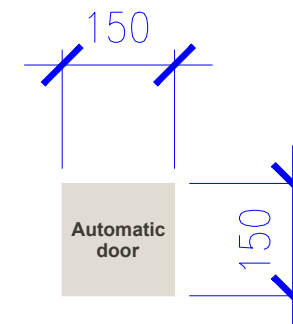

### SGN 7: AUTOMATIC DOOR SIGN

Double-sided vinyl sign to be applied to the internal face of entrance door / window glazing.  
Size: 148.5mm x 148.5mm

Where poster is applied on the Directory of Services sign

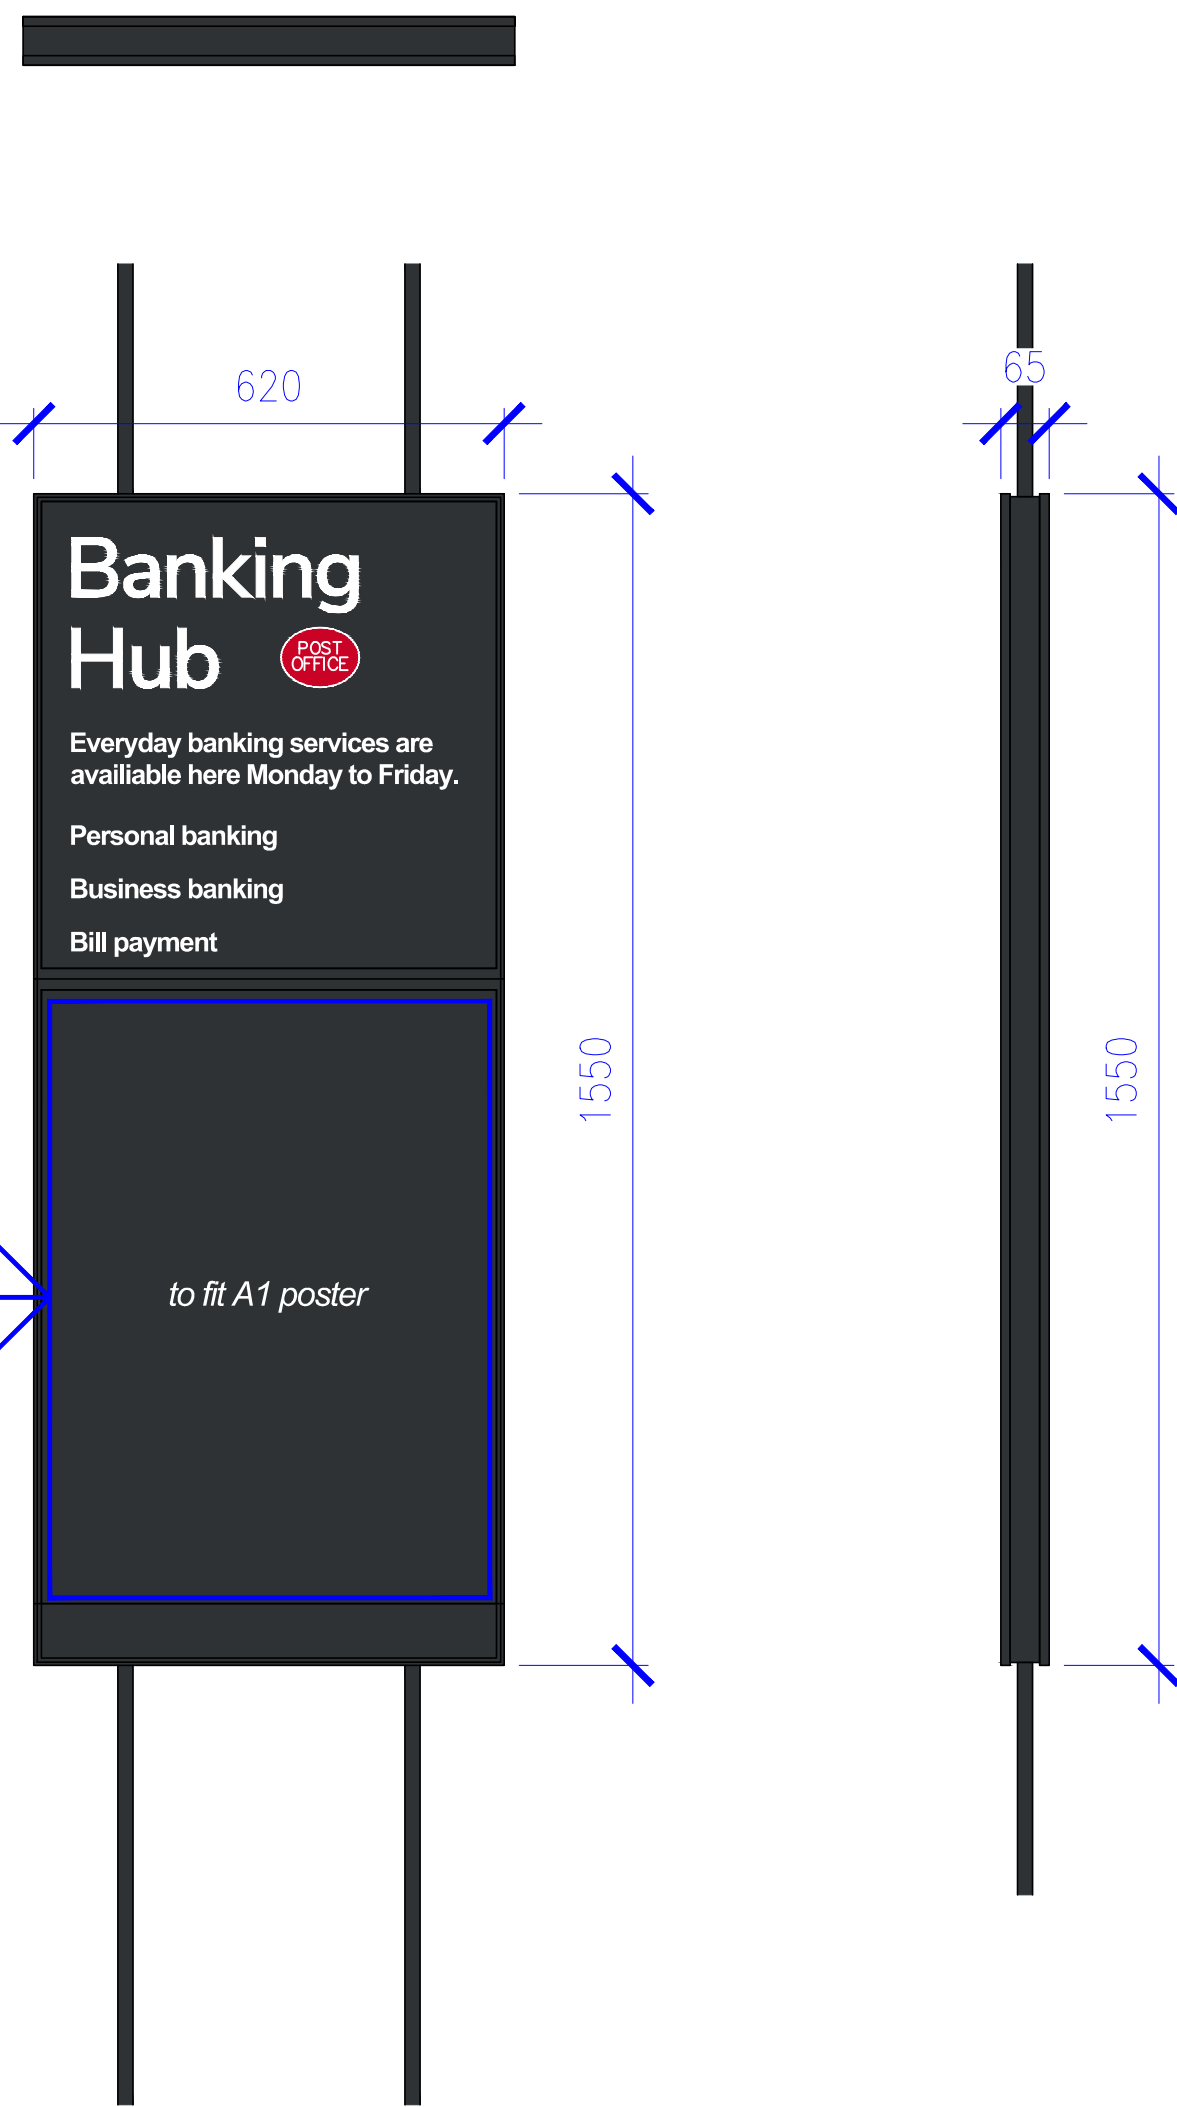

### SGN 3: INTERNALLY ILLUMINATED DIRECTORY OF SERVICES (SUSPENDED)


Material:

- Metal frame to match RAL 7021
- Changeable graphics
- Tension rods

Size:

- H-1550mm W-622mm

Base Colour: Pantone 419/RAL 7021  
Text Colour: White

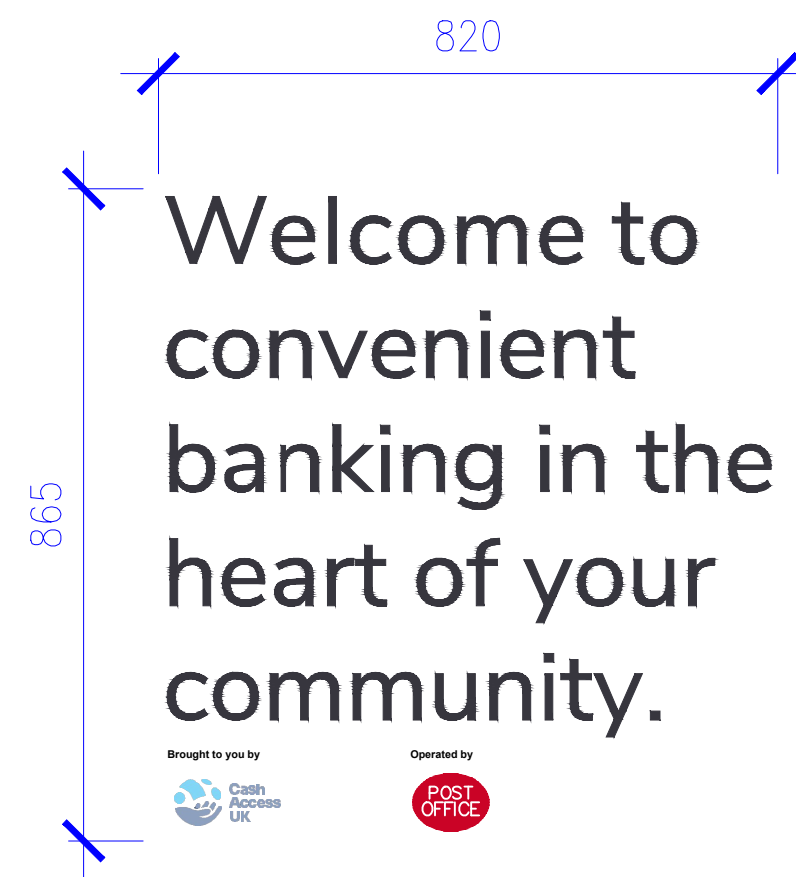

### SGN 4: COMMUNITY GRAPHIC VINYLs

Vinyl lettering placed externally onto glazing

Window frosted vinyl is used when the meeting room area is located behind the window, to create a sense of privacy and retain natural daylight transmittance.

Colour:  
Grey - when lettering is placed onto frosted surface

