

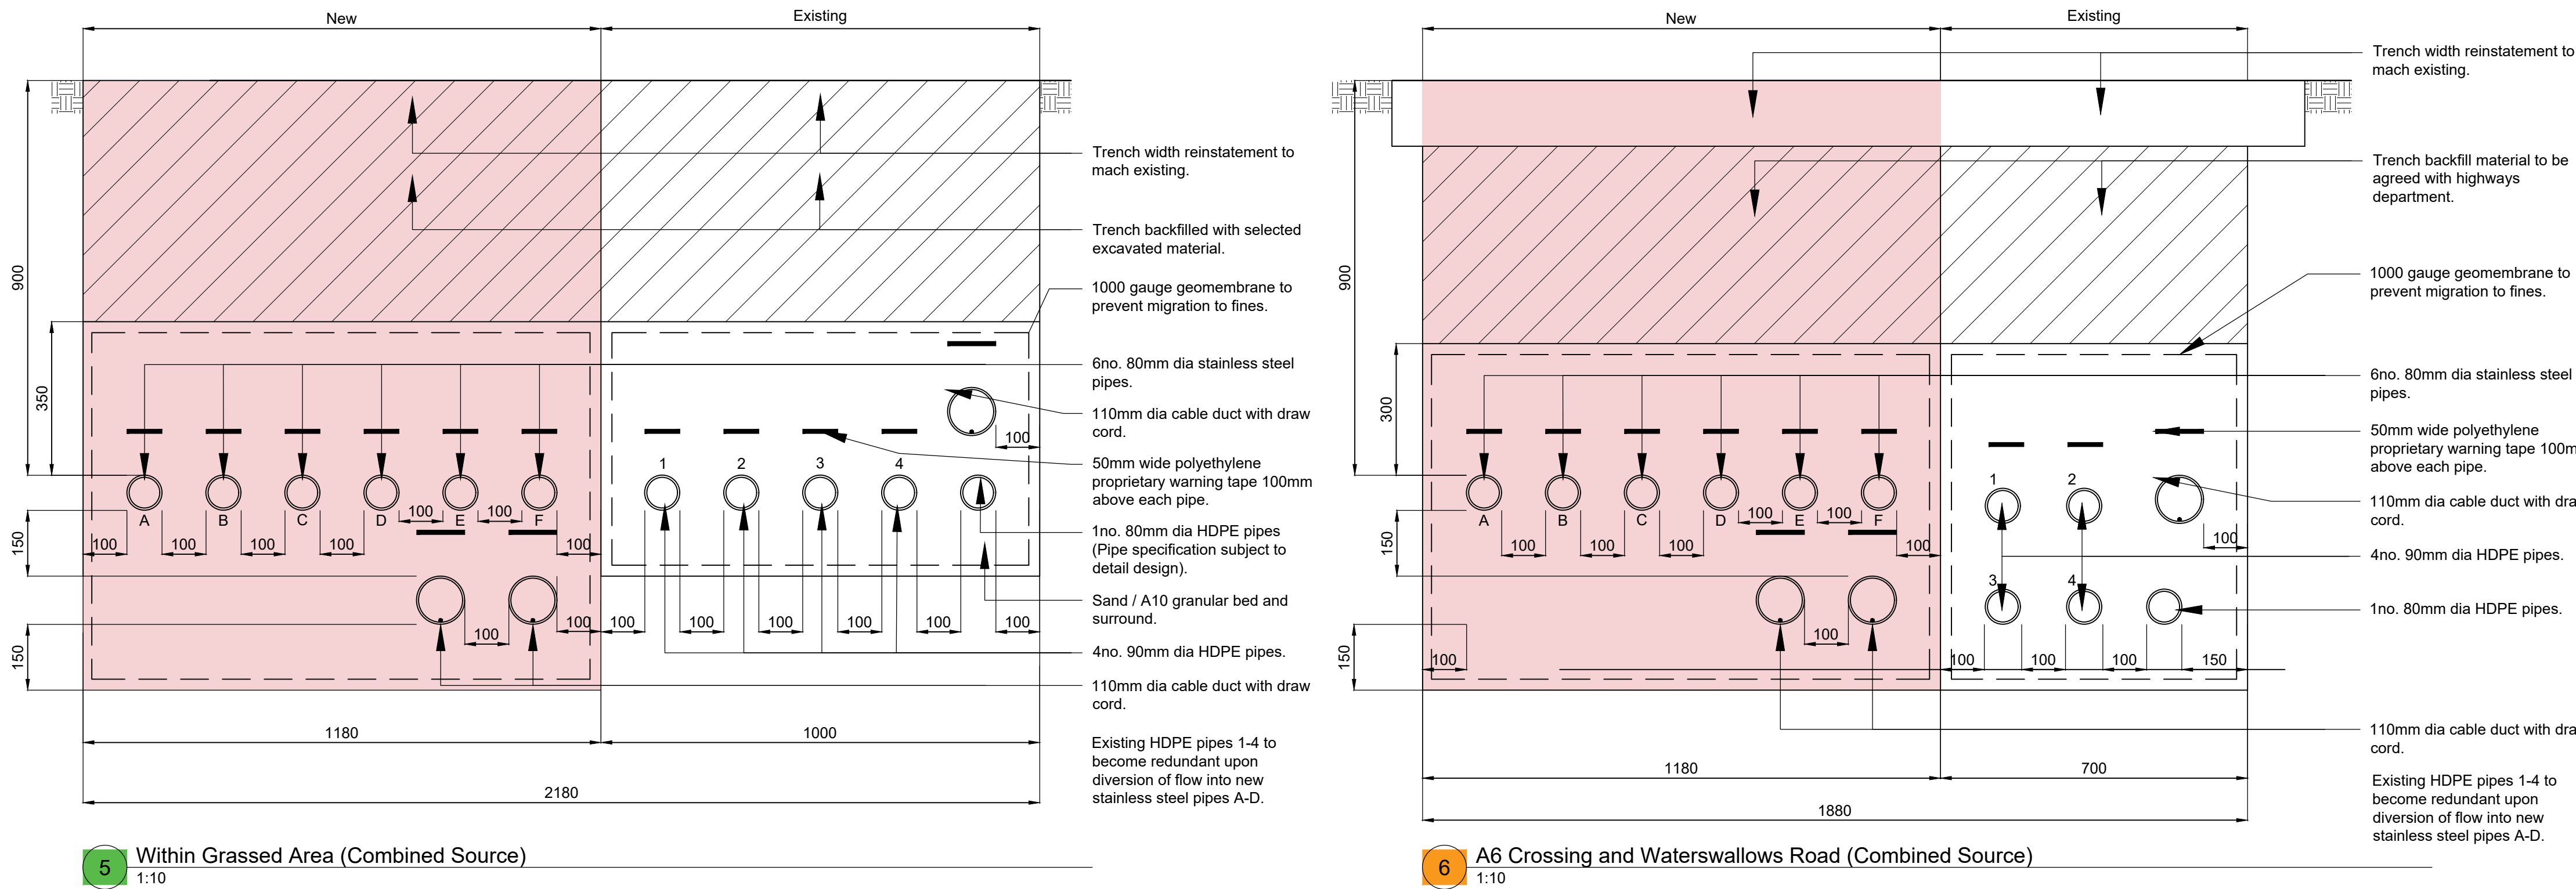


PLANNING DRAWING
THIS DRAWING IS FOR PLANNING PURPOSES ONLY AND NOT
TO BE USED FOR CONSTRUCTION

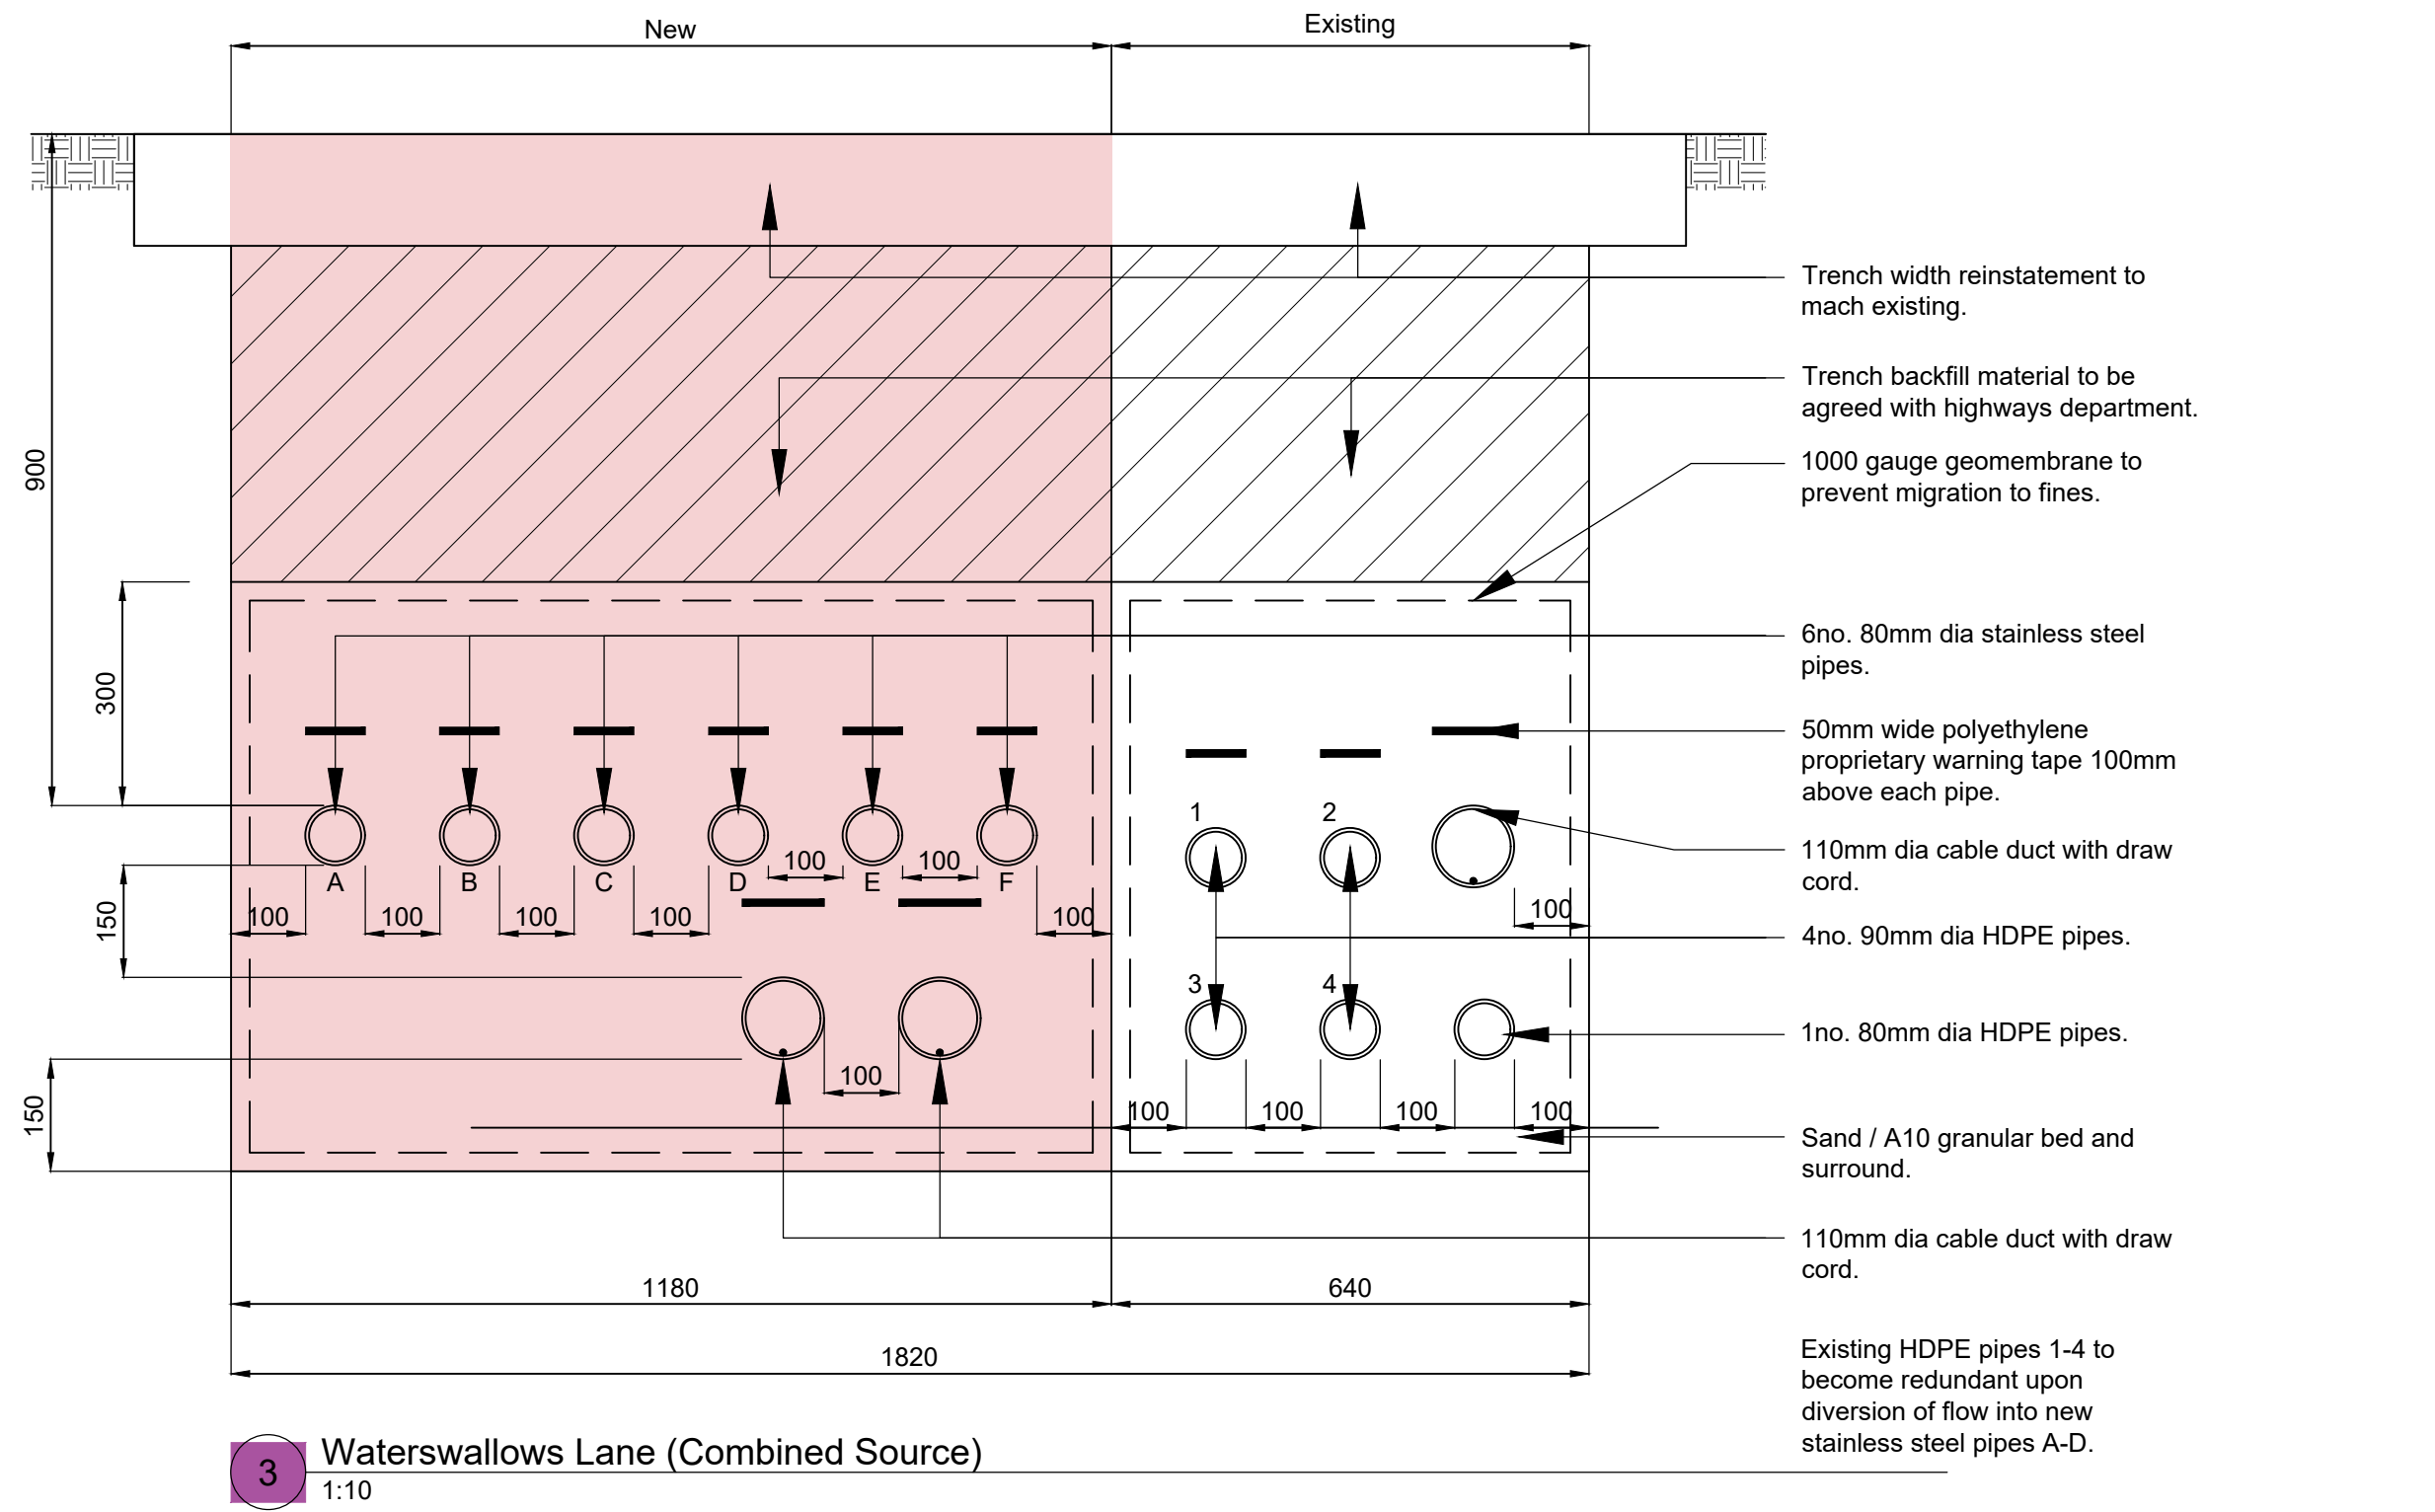

REVISIONS				
Rev.	Description	Date	By	Chkd
A	Section 6 title updated. Overall depths reduced.	24/11/2025	ES	AW
B	Section 3, 5 & 6 updated.	04/03/2025	ES	AW
C	Minor amendments.	11/03/2026	LB	ES
D	Drawing number amended to 102. Existing cross sections 1, 2 & 4 removed	21/05/2026	MS	ES

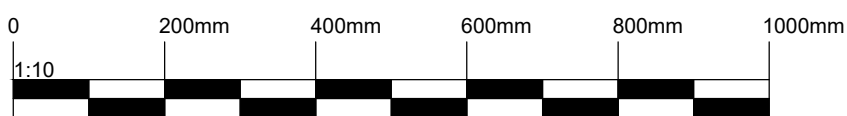

cass

architecture
masterplanning
landscape
conservation
sustainability
ecology

Studio 204B The Tea Factory
62 Wood Street
Liverpool L1 4DO
T 0151 707 0110
E cass.liverpool@cass-design.co.uk
W www.cass-design.co.uk

client
Nestle Waters UK Limited
project
Station Road, Buxton, SK17 6AQ

purpose
PLANNING

drawing title
Pipeline Cross Sections

scale @ A1 1:10

date 11/11/2025

dm ES chkd AW

D5660/1C-102

D

Original paper size (A1) 841x 594mm