


2 ALBION RD, SK 22 3EX

DRAWING 3

23/2/26

REVISION 6/6/26 OUTSIDE FRONT
STEP & HANDRAIL

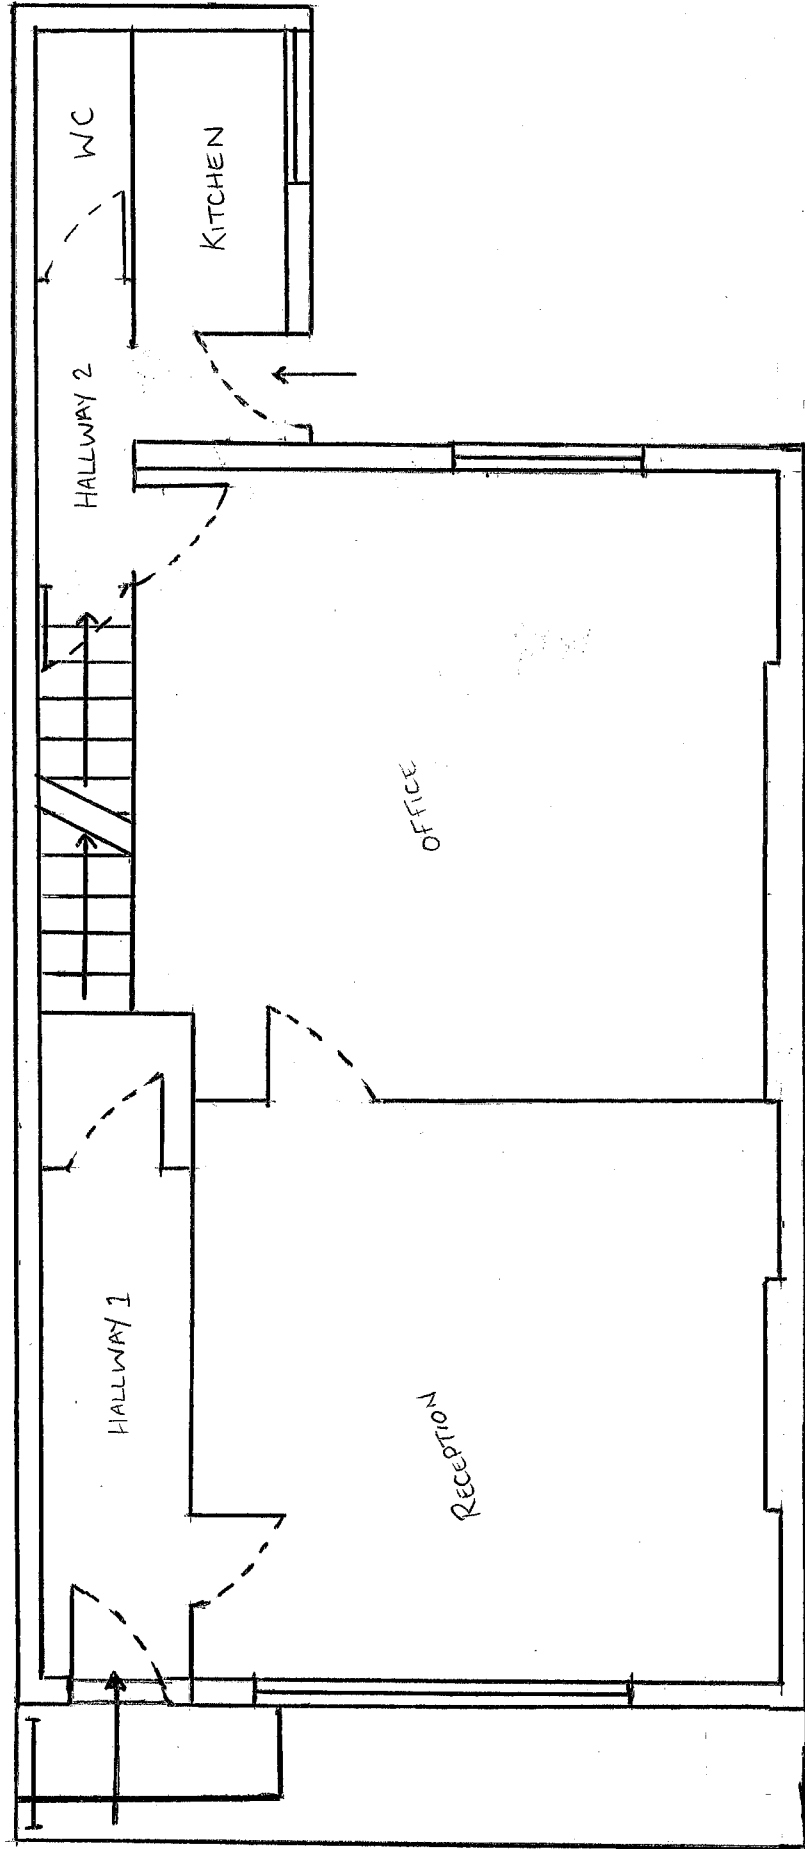

FLOOR 0
FLOOR PLAN -
PROPOSED