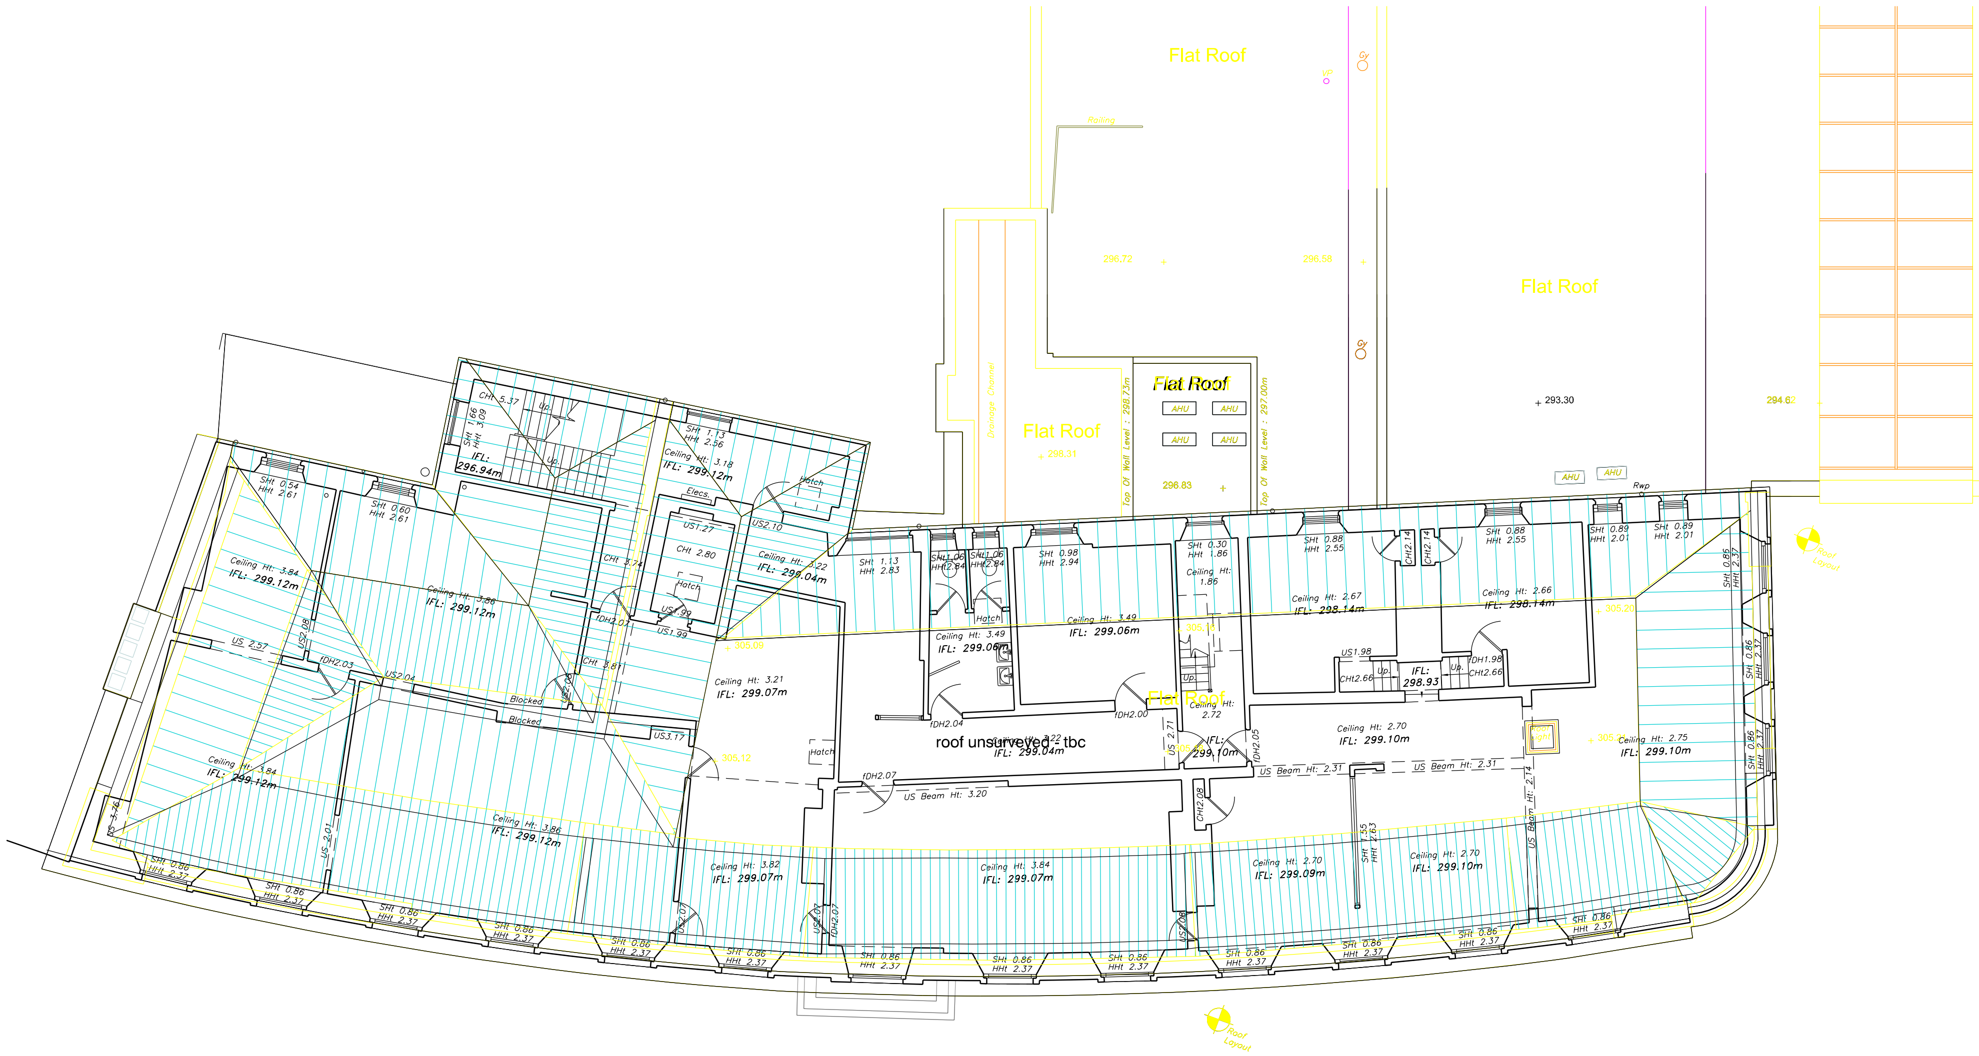

existing plan 04 roof

revision:	date:	note:
P01	20251018	preliminary issue for costing
P02	20251031	update & planning issue
P03	20260623	omit disclaimer/add scale bar

0 1 2 3 4 5 10m

project
Buxton Masterplan

job no.
7667

title
block 8 winster place - existing plan 04 roof

scale
1:200 @ A3

drawing no.
7667-al(02)8016

stephenson hamilton risley
STUDIO

3 riverside mews
4 commercial street
manchester, M15 4RQ
www.shr.studio
email@shr.studio
0161 832 0244

© stephenson hamilton risley STUDIO ltd