



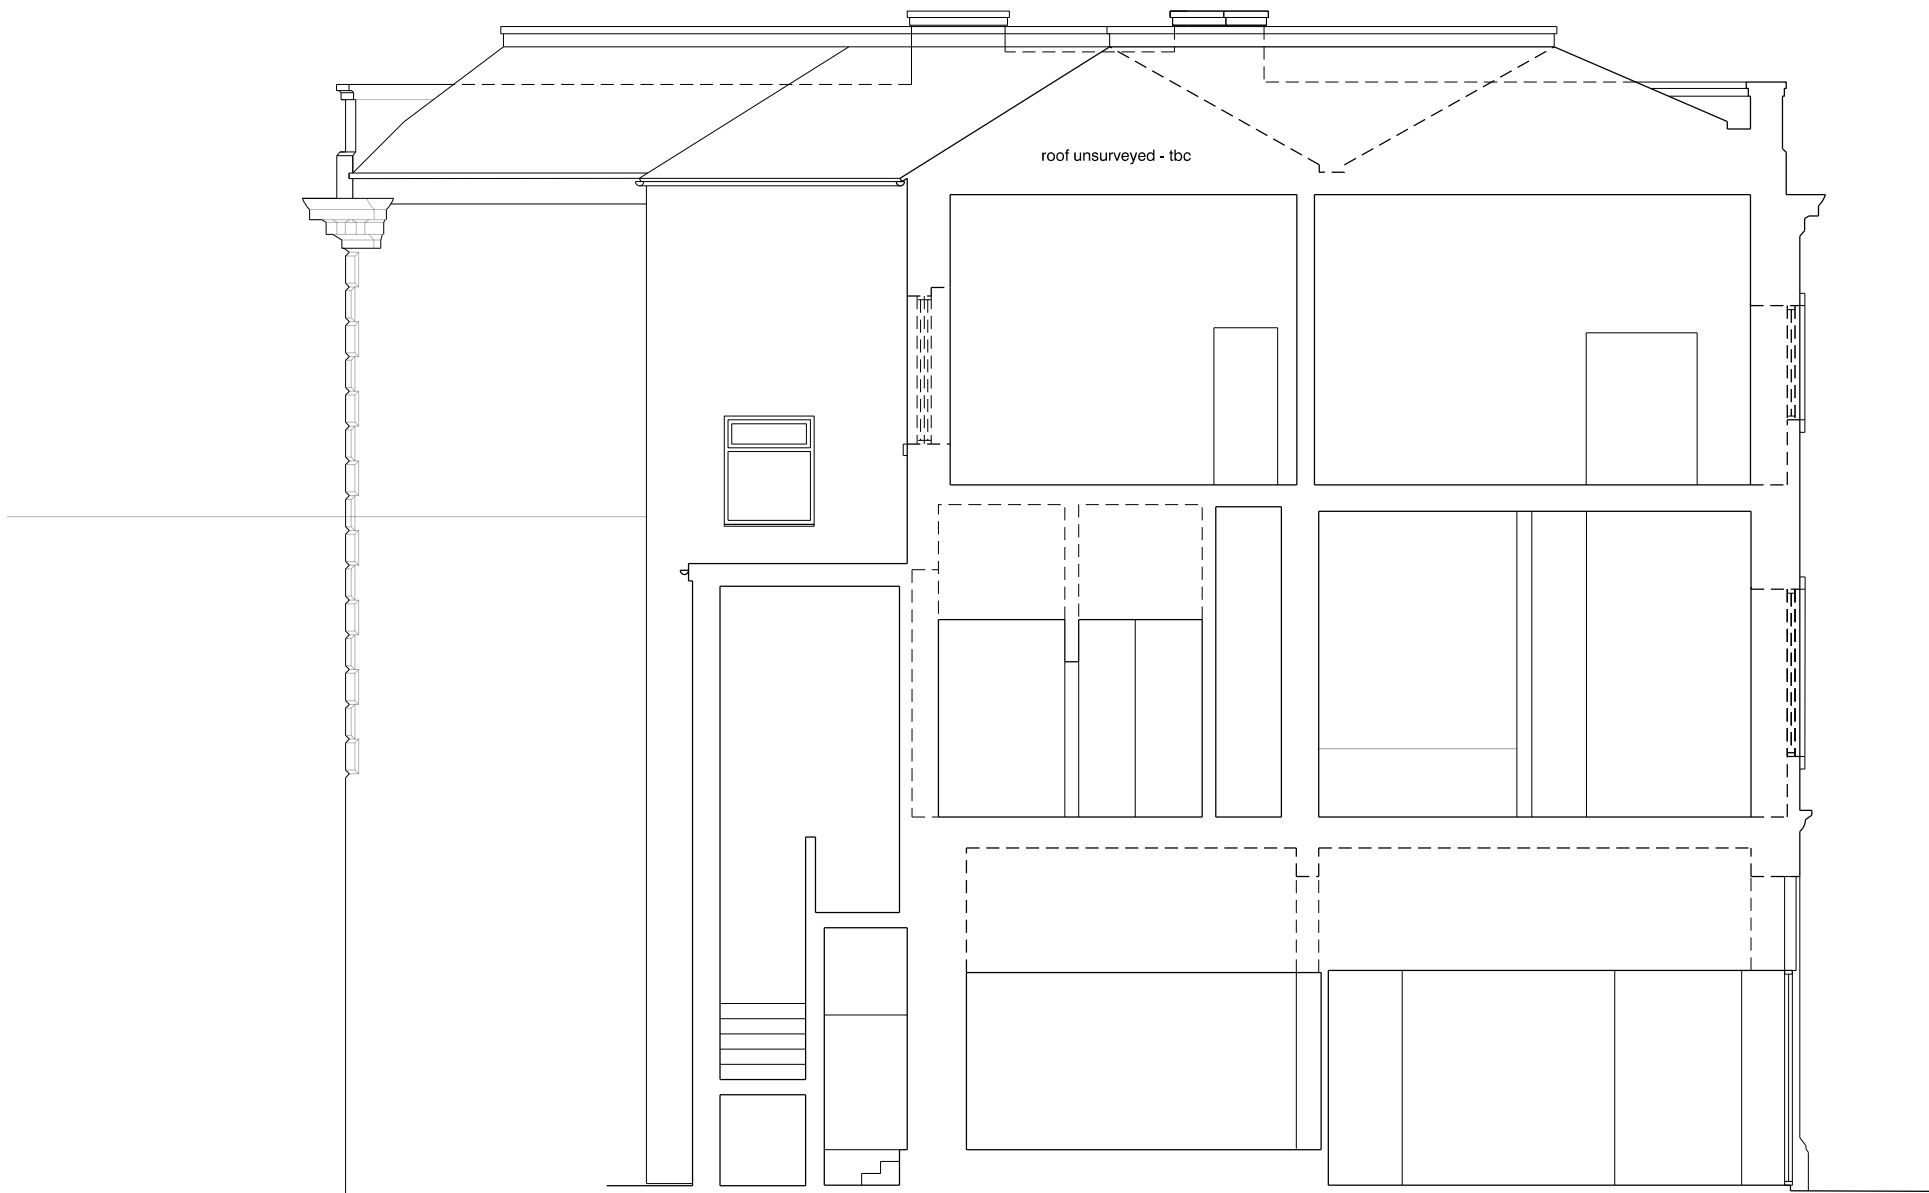

▽ + 288.000
Measured survey datum

existing section 05

revision:	date:	note:
P01	20251018	preliminary issue for costing
P02	20251031	update & planning issue
P03	20260623	omit disclaimer/ add scale bar

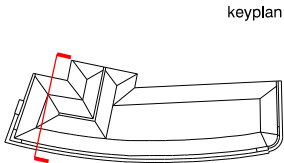

keyplan



project
Buxton Masterplan
job no.
7667
title
block 8 winster place - existing section 05
scale
1:100 @ A3
drawing no.
7667-al(02)8034

stephenson hamilton risley
STUDIO

3 riverside mews
4 commercial street
manchester, M15 4RQ
www.shr.studio
email@shr.studio
0161 832 0244