



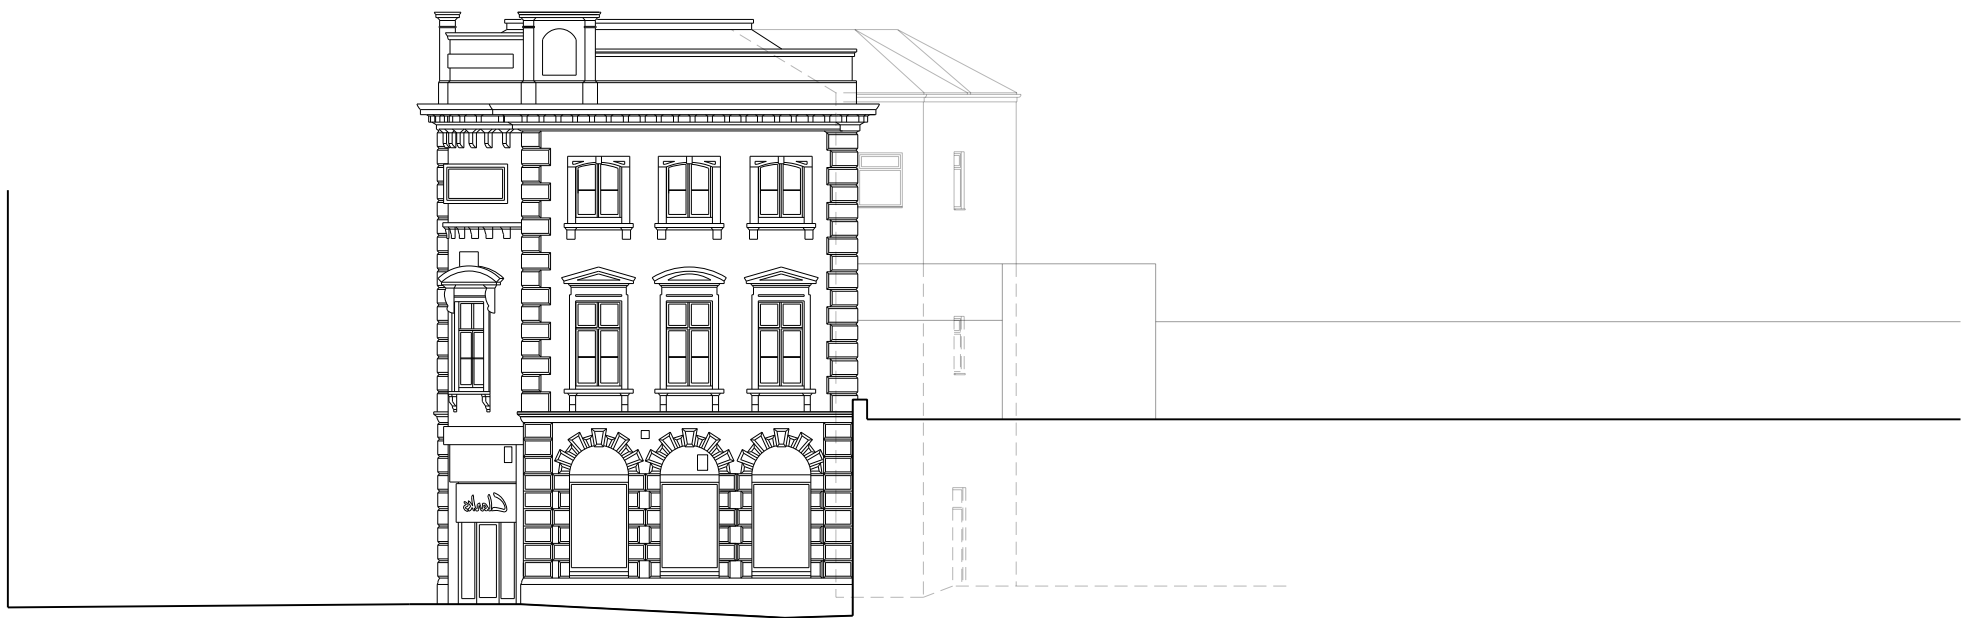

existing elevation 04 east

| revision: | date:    | note:                         |
|-----------|----------|-------------------------------|
| P01       | 20251018 | preliminary issue for costing |
| P02       | 20251031 | update & planning issue       |
| P03       | 20260623 | omit disclaimer/add scale bar |

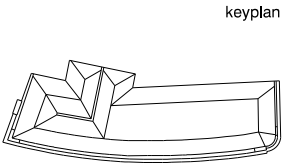

keyplan

**project**  
Buxton Masterplan  
**job no.**  
7667  
**title**  
block 8 winster place - existing elevation 04 east  
**scale**  
1:200 @ A3  
**drawing no.**  
**7667-al(02)8243**

stephenson hamilton risley  
**STUDIO**  
3 riverside mews  
4 commercial street  
manchester, M15 4RQ  
www.shr.studio  
email@shr.studio  
0161 832 0244

