


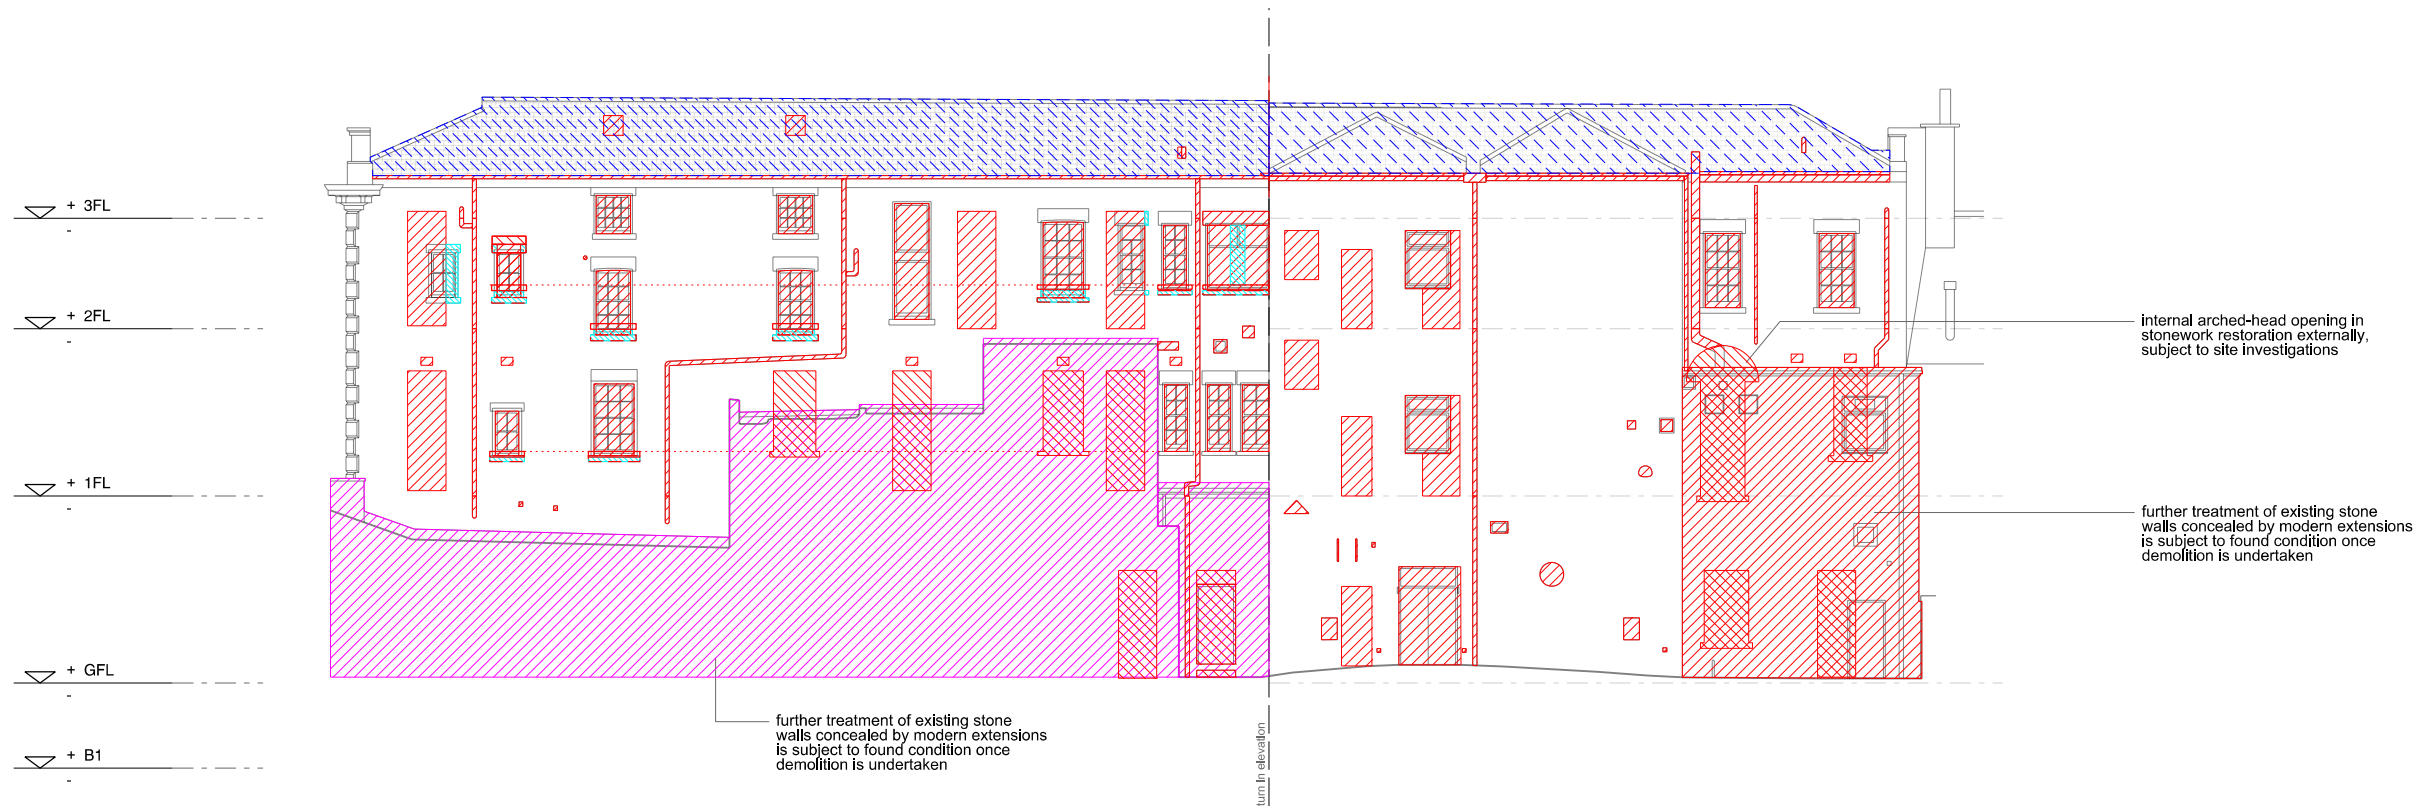



proposed demolition elevation 02 north

revision:	date:	note:
P01	yyyymmdd	preliminary sketch issues
P02	20251031	update & planning issue
P03	20260623	omit disclaimer/add scale bar

key: note: proposed demolitions are subject to site investigation and verification prior to confirmation of works. read in conjunction with structural engineers condition survey and repair dwgs al(04)8250, 8251, 8252, 8253.

- Wall/partition/shopfront/fitings to be removed.
- Localised area of raised floor to be removed/ lowered to adjacent levels.
- Area of existing floor to be removed.
- Existing building adjacent to be removed.
- Existing pitched & flat roof coverings & all gutter linings to be stripped back to structure to allow new build-ups
- Existing stair flights to be carefully removed and if salvageable, to be reinstalled in raised positions on top for acoustic floor build ups.
- Stone infill to match existing to area of removed feature
- Existing stone cill/head carefully removed for reinstallation.
- Existing stone cill/head reinstalled where salvageable, or replaced with new to match existing, coursed into new positions.

- Existing wall plaster to be carefully removed back to existing brick to allow installation of new insulative & finishing build-ups. walls may be subject to structural repair in accordance with structural engineers requirements.
- Existing floor coverings and deck to be removed back to existing floor joists throughout, in accordance with acoustic requirements. see sections.
- Existing ceilings to be removed back to existing joists throughout to install ceilings to acoustic & fire performance requirements. see sections.
- Existing 'historic' timberwork (window panels, skirtings, architraves, doors) to be carefully removed, and subject to condition/salvageability, to be reinstalled in similar locations
- Walls with plaster & features removed as existing condition
- Existing plaster coving to be removed to allow ceiling detailing for fire compartmentation, acoustic & thermal insulation purposes

 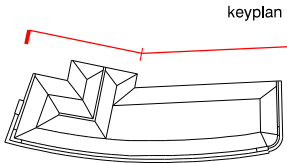

project
Buxton Masterplan

job no.
7667

title
block 8 winster place - proposed demolition elevation 02 north

scale
1:200 @ A3

drawing no.
7667-al(03)8141

stephenson hamilton risley
STUDIO

3 riverside mews
4 commercial street
manchester, M15 4RQ
www.shr.studio
email@shr.studio
0161 832 0244