



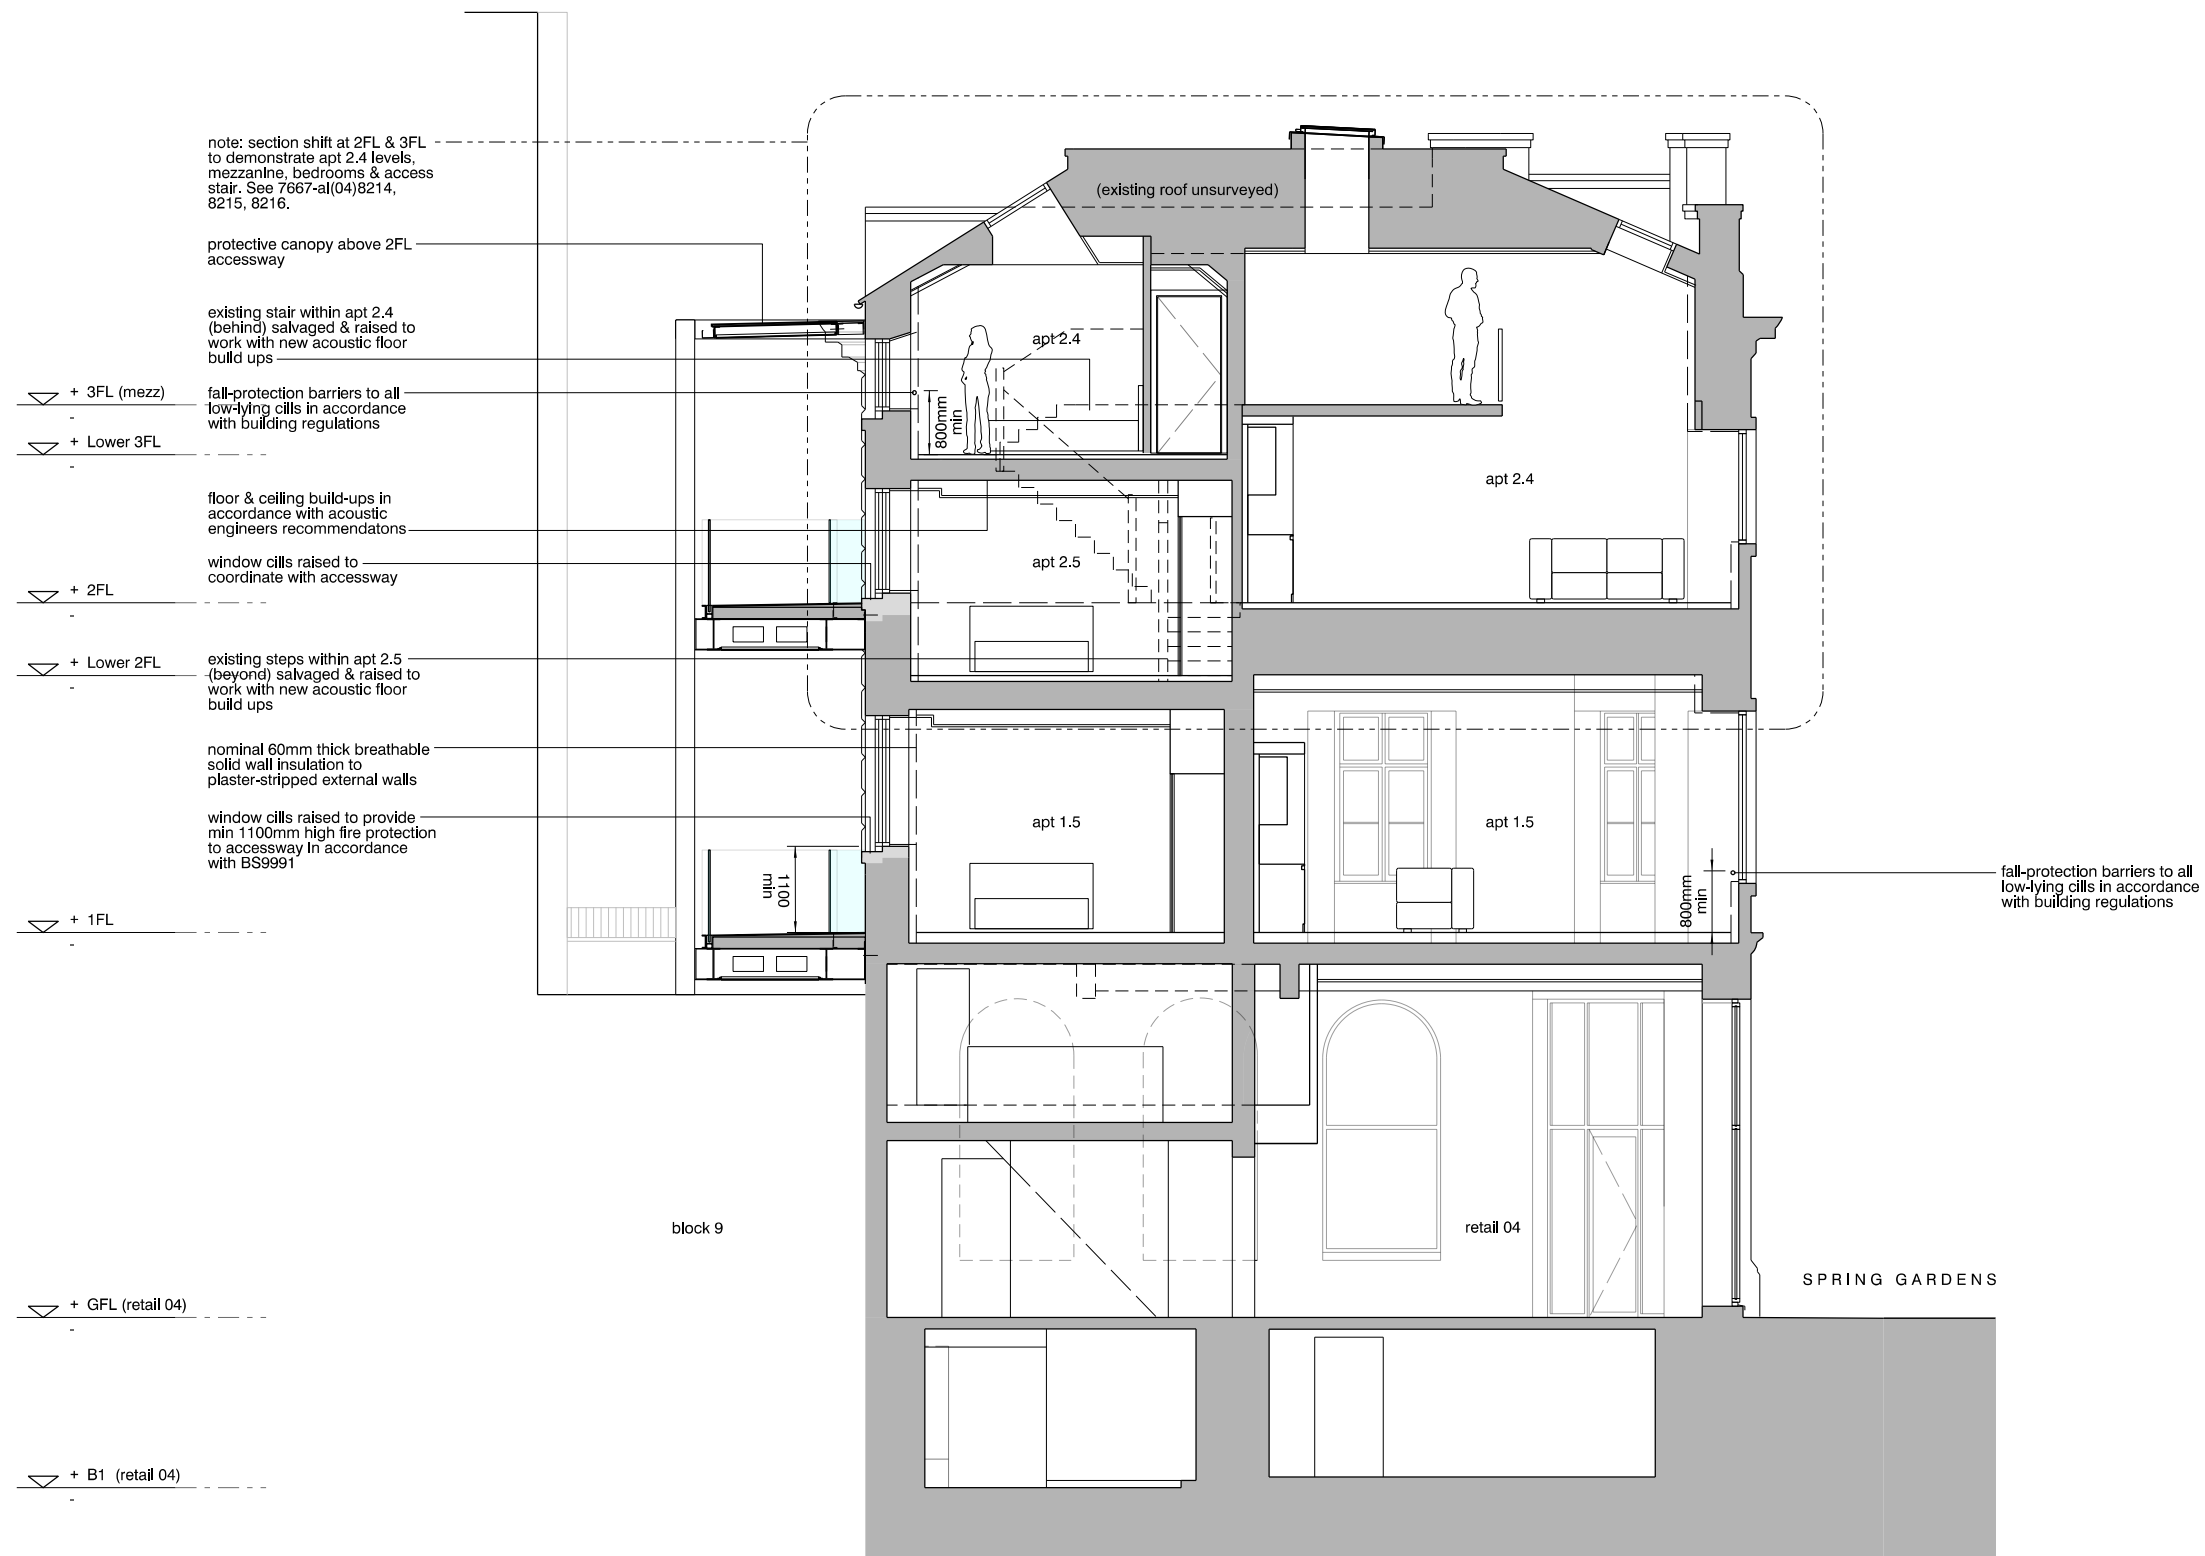

proposed section 03

revision:	date:	note:
P01	20251018	preliminary issue for costing
P02	20251031	update & planning issue
P03	20260623	omit disclaimer/ add scale bar

keyplan

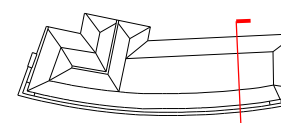

project
Buxton Masterplan

job no.
7667

title
block 8 winster place - proposed section 03

scale
1:100 @ A3

drawing no.
7667-al(04)8232

stephenson hamilton risley
STUDIO

3 riverside mews
4 commercial street
manchester, M15 4RQ
www.shr.studio
email@shr.studio
0161 832 0244