


- NOTES:
- Do not scale from this drawing; always work to noted dimensions.
 - All setting out, levels and dimensions to be agreed on site.
 - All dimensions are in millimetres unless otherwise stated.
 - The dimensions of all materials must be checked on site before being laid out.
 - This drawing must be read with the relevant specification clauses and detail drawings.
 - Order of construction and setting out to be agreed on site.

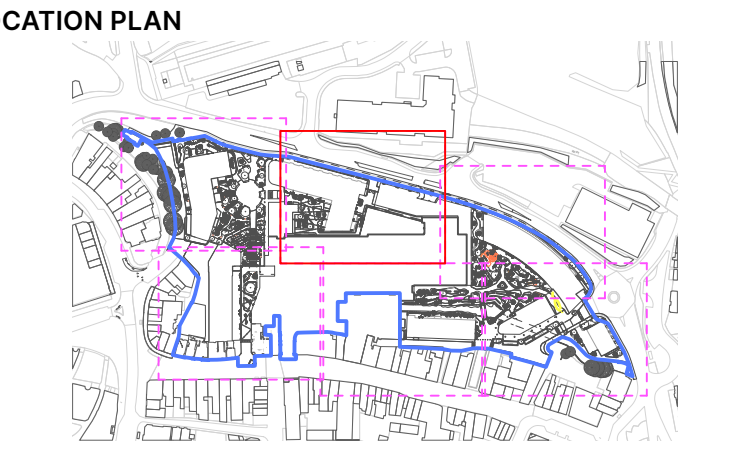

KEY

For full details and information refer to Key & Notes:
3659-PLA-XX-01-DR-0000 Key & Notes

P02	09/01/2026	PLANNING	SY	PP
P01	07/11/25	PLANNING	EH	PP
Revision	Date	Description	Drawn	Apprv.

PLANIT

Manchester | Gloucestershire | Leeds | Liverpool | London

Manchester
2 Back Grafton Street
Altrincham
Cheshire
WA14 1DY

W: plant-it.ie.com
E: info@plant-it.ie.com
T: 0161 928 9281

Client Capital & Centric

Project Revitalising Buxton

Drg Title Detailed Levels 3 of 6

Created on 08-07-25 Created by SY Approved by PP

Scale 1:500 Size A1 Workstage Planning

Drg No. 3695-PLA-XX-01-DR-L-3002 Suitability S1 Revision P02
© Plant I.E. Limited

STATION ROAD

