


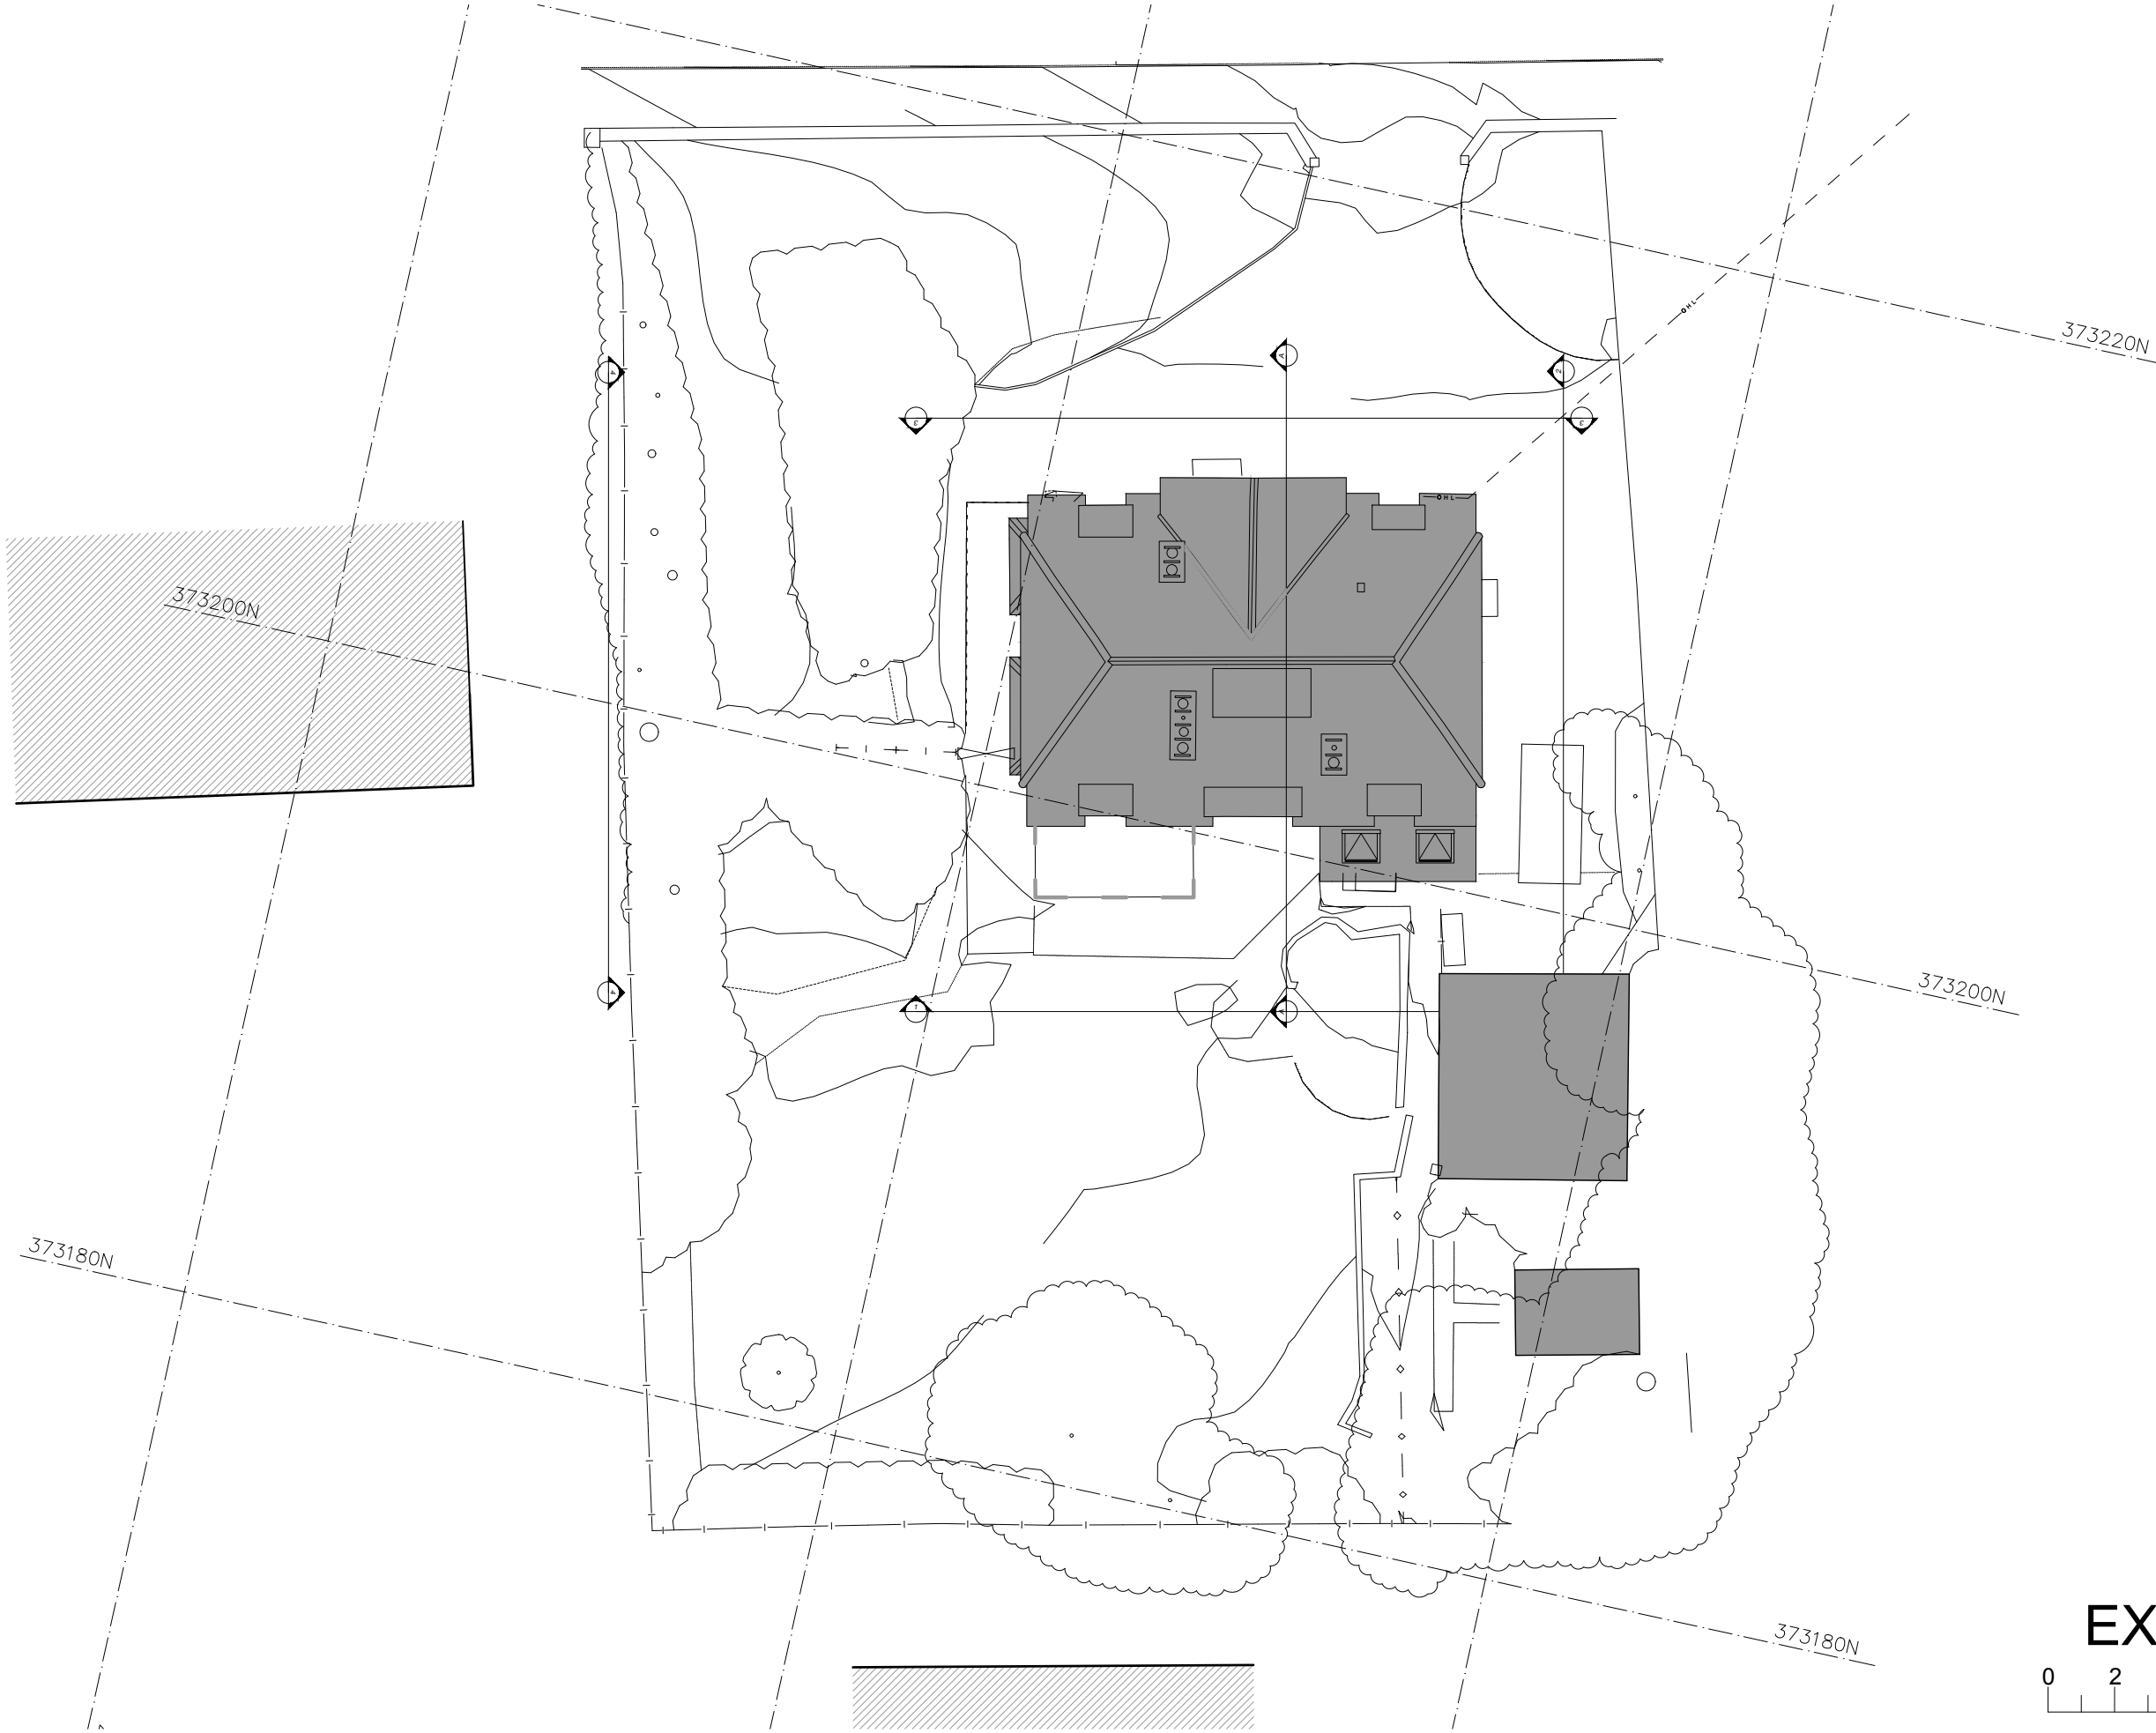

EXISTING


Swofo Architects

07884183625
studio@swofo.co.uk
www.swofo.co.uk


REVISION	DATE	NOTES	REVISION	DATE	NOTES	A_LRB_E_200	
A	18.05.2026	A - Initial Drawing Issue	D	18.06.2026	D - Application Issue	SITE PLAN	
B	04.06.2026	B - Client Meeting	-	-	-	7 Lismore Road	
C	11.06.2026	C - Draft Issue for Client	-	-	-	BUXTON SK17 9AZ	
© SWOFO ARCHITECTS LTD - REGISTERED COMPANY 10241323. This drawing are the copyright of the Architect and may not be reproduced without written permission. Written dimensions should be followed and checked before construction on site by the contractor.						Mr & Mrs Sutton	

D
1:200
@ A3


REVISION	DATE	NOTES	REVISION	DATE	NOTES	A_LRB_E_300	
A	18.05.2026	A - Initial Drawing Issue	D	18.06.2026	D - Application Issue	GROUND FLOOR PLAN	
B	04.06.2026	B - Client Meeting	-	-	-	7 Lismore Road	
C	11.06.2026	C - Draft Issue for Client	-	-	-	BUXTON SK17 9AZ	
© SWOFO ARCHITECTS LTD - REGISTERED COMPANY 10241323. This drawing are the copyright of the Architect and may not be reproduced without written permission. Written dimensions should be followed and checked before construction on site by the contractor.						Mr & Mrs Sutton	

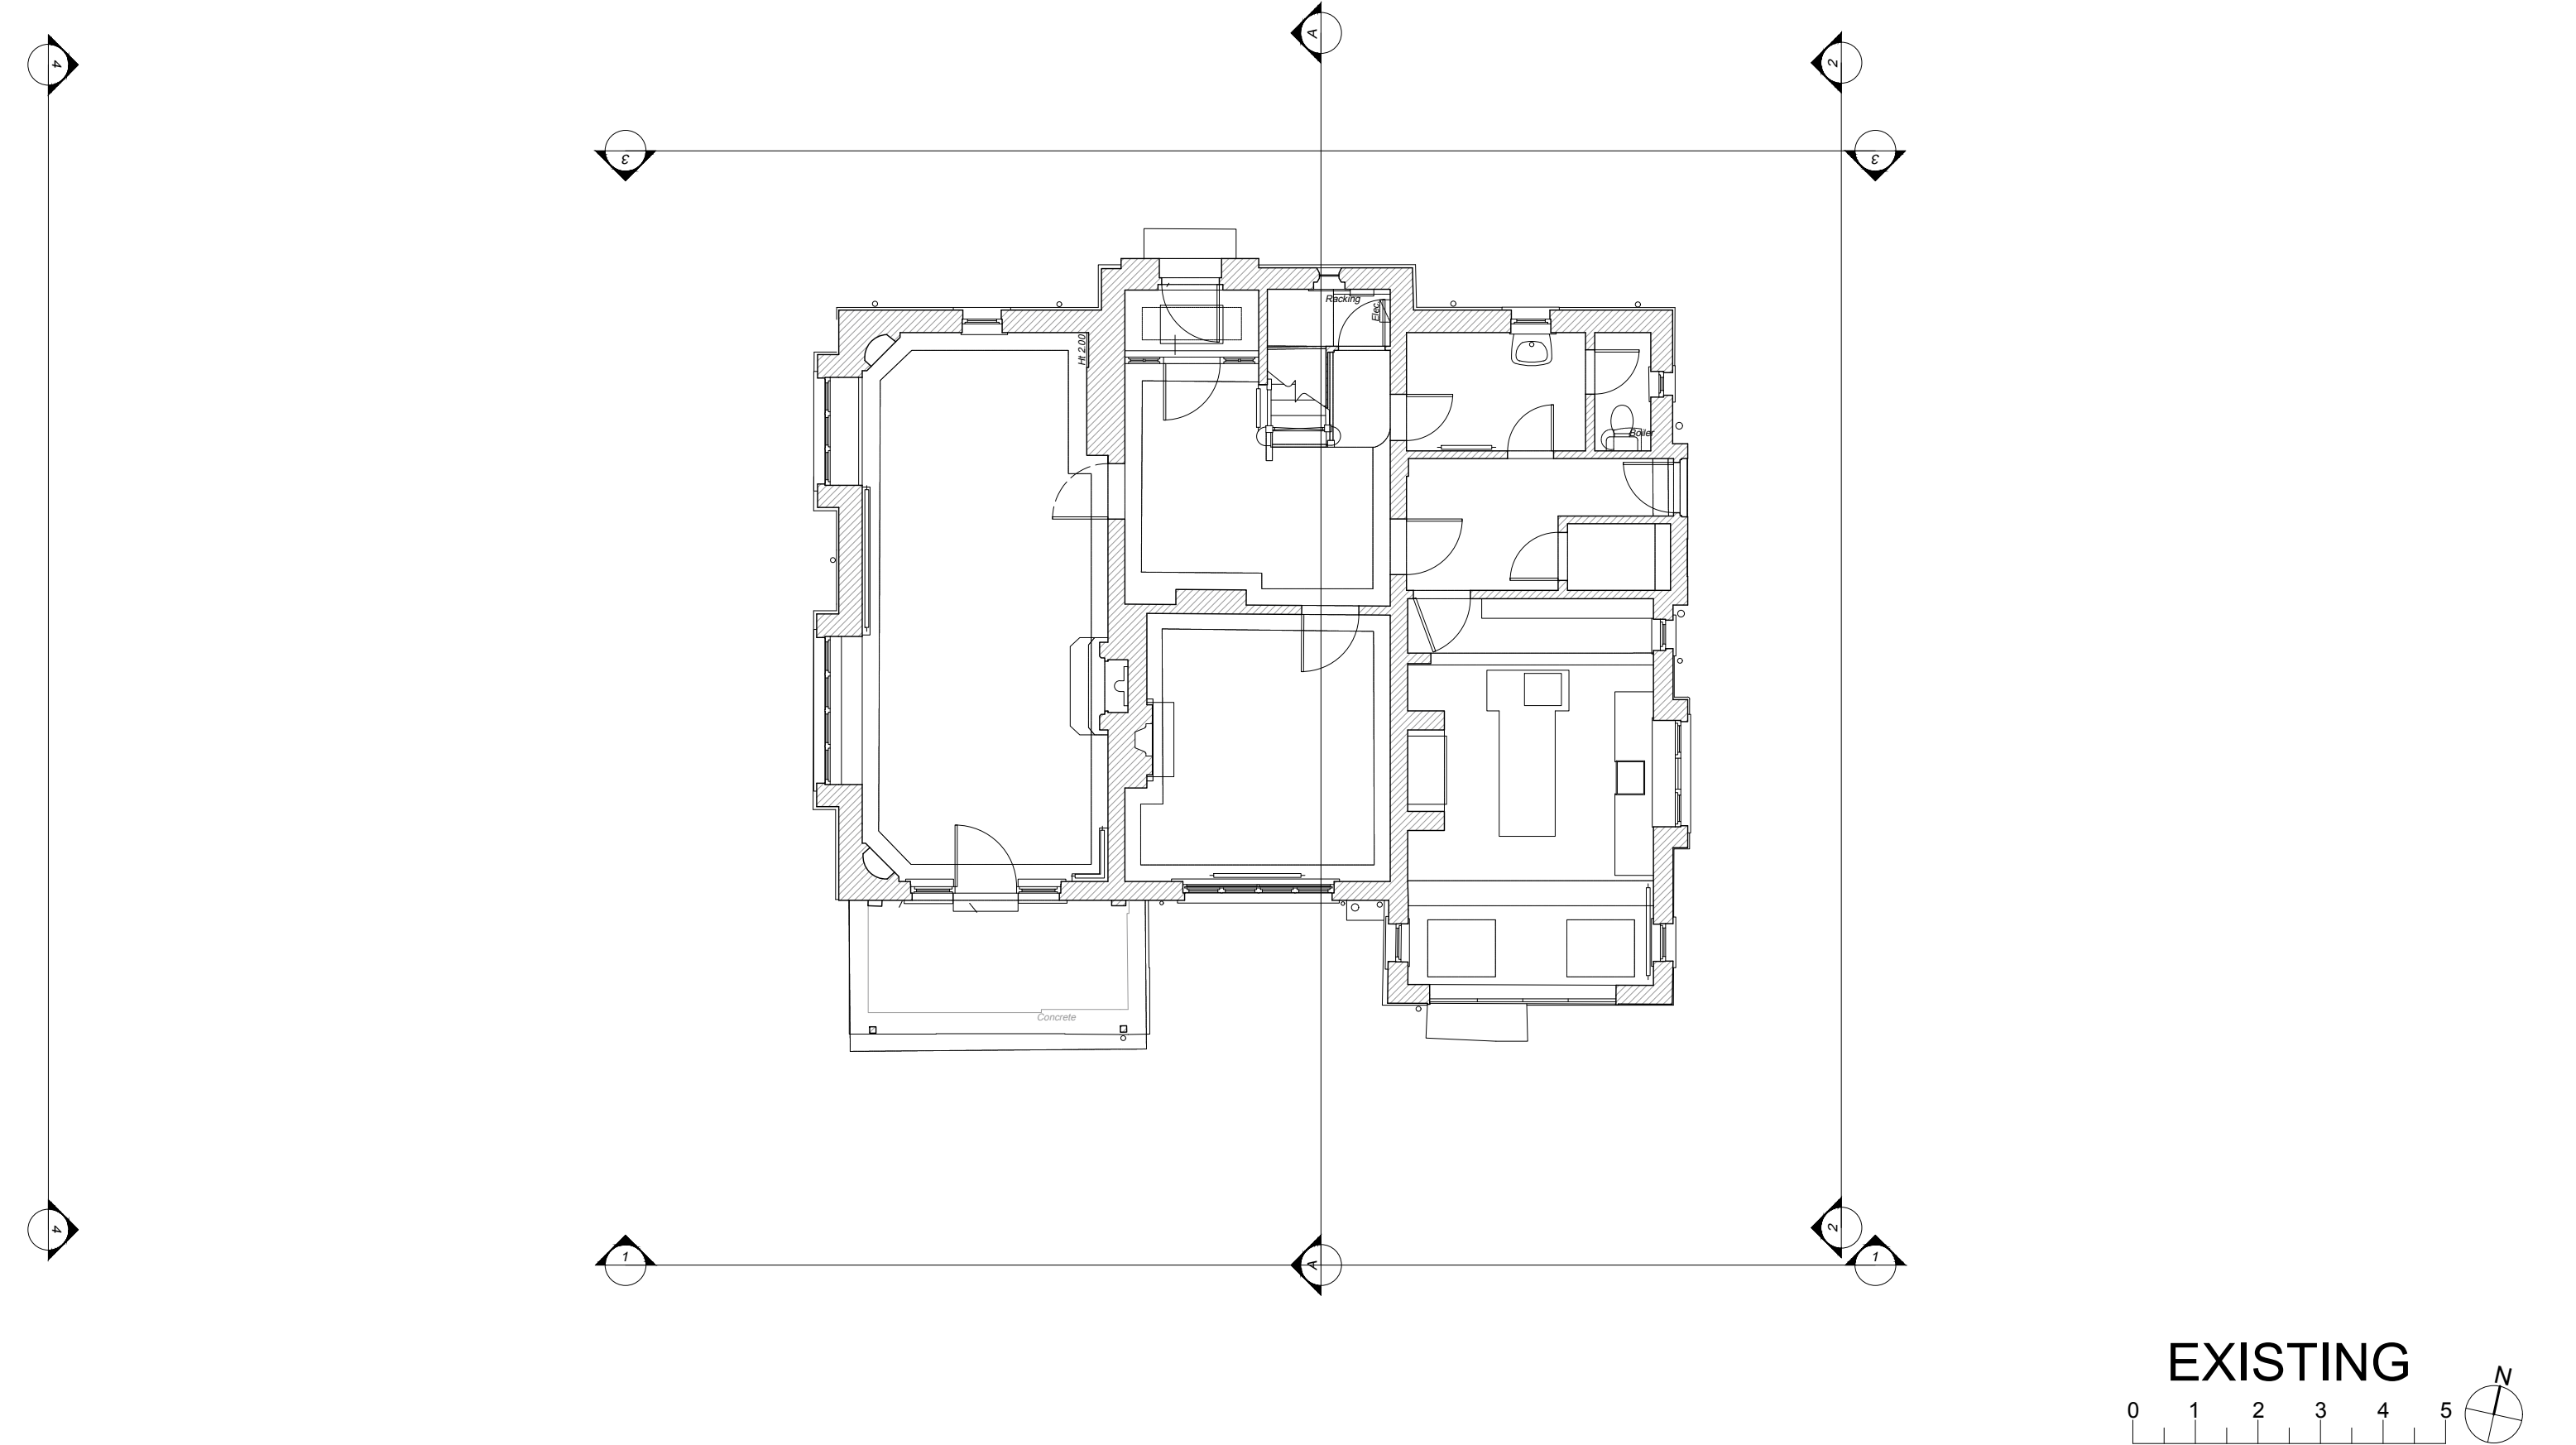


REVISION	DATE	NOTES	REVISION	DATE	NOTES	A_LRB_E_303	
A	18.05.2026	A - Initial Drawing Issue	D	18.06.2026	D - Application Issue	ROOF PLAN	
B	04.06.2026	B - Client Meeting	-	-	-	7 Lismore Road	
C	11.06.2026	C - Draft Issue for Client	-	-	-	BUXTON SK17 9AZ	
© SWOFO ARCHITECTS LTD - REGISTERED COMPANY 10241323. This drawing are the copyright of the Architect and may not be reproduced without written permission. Written dimensions should be followed and checked before construction on site by the contractor.						Mr & Mrs Sutton	

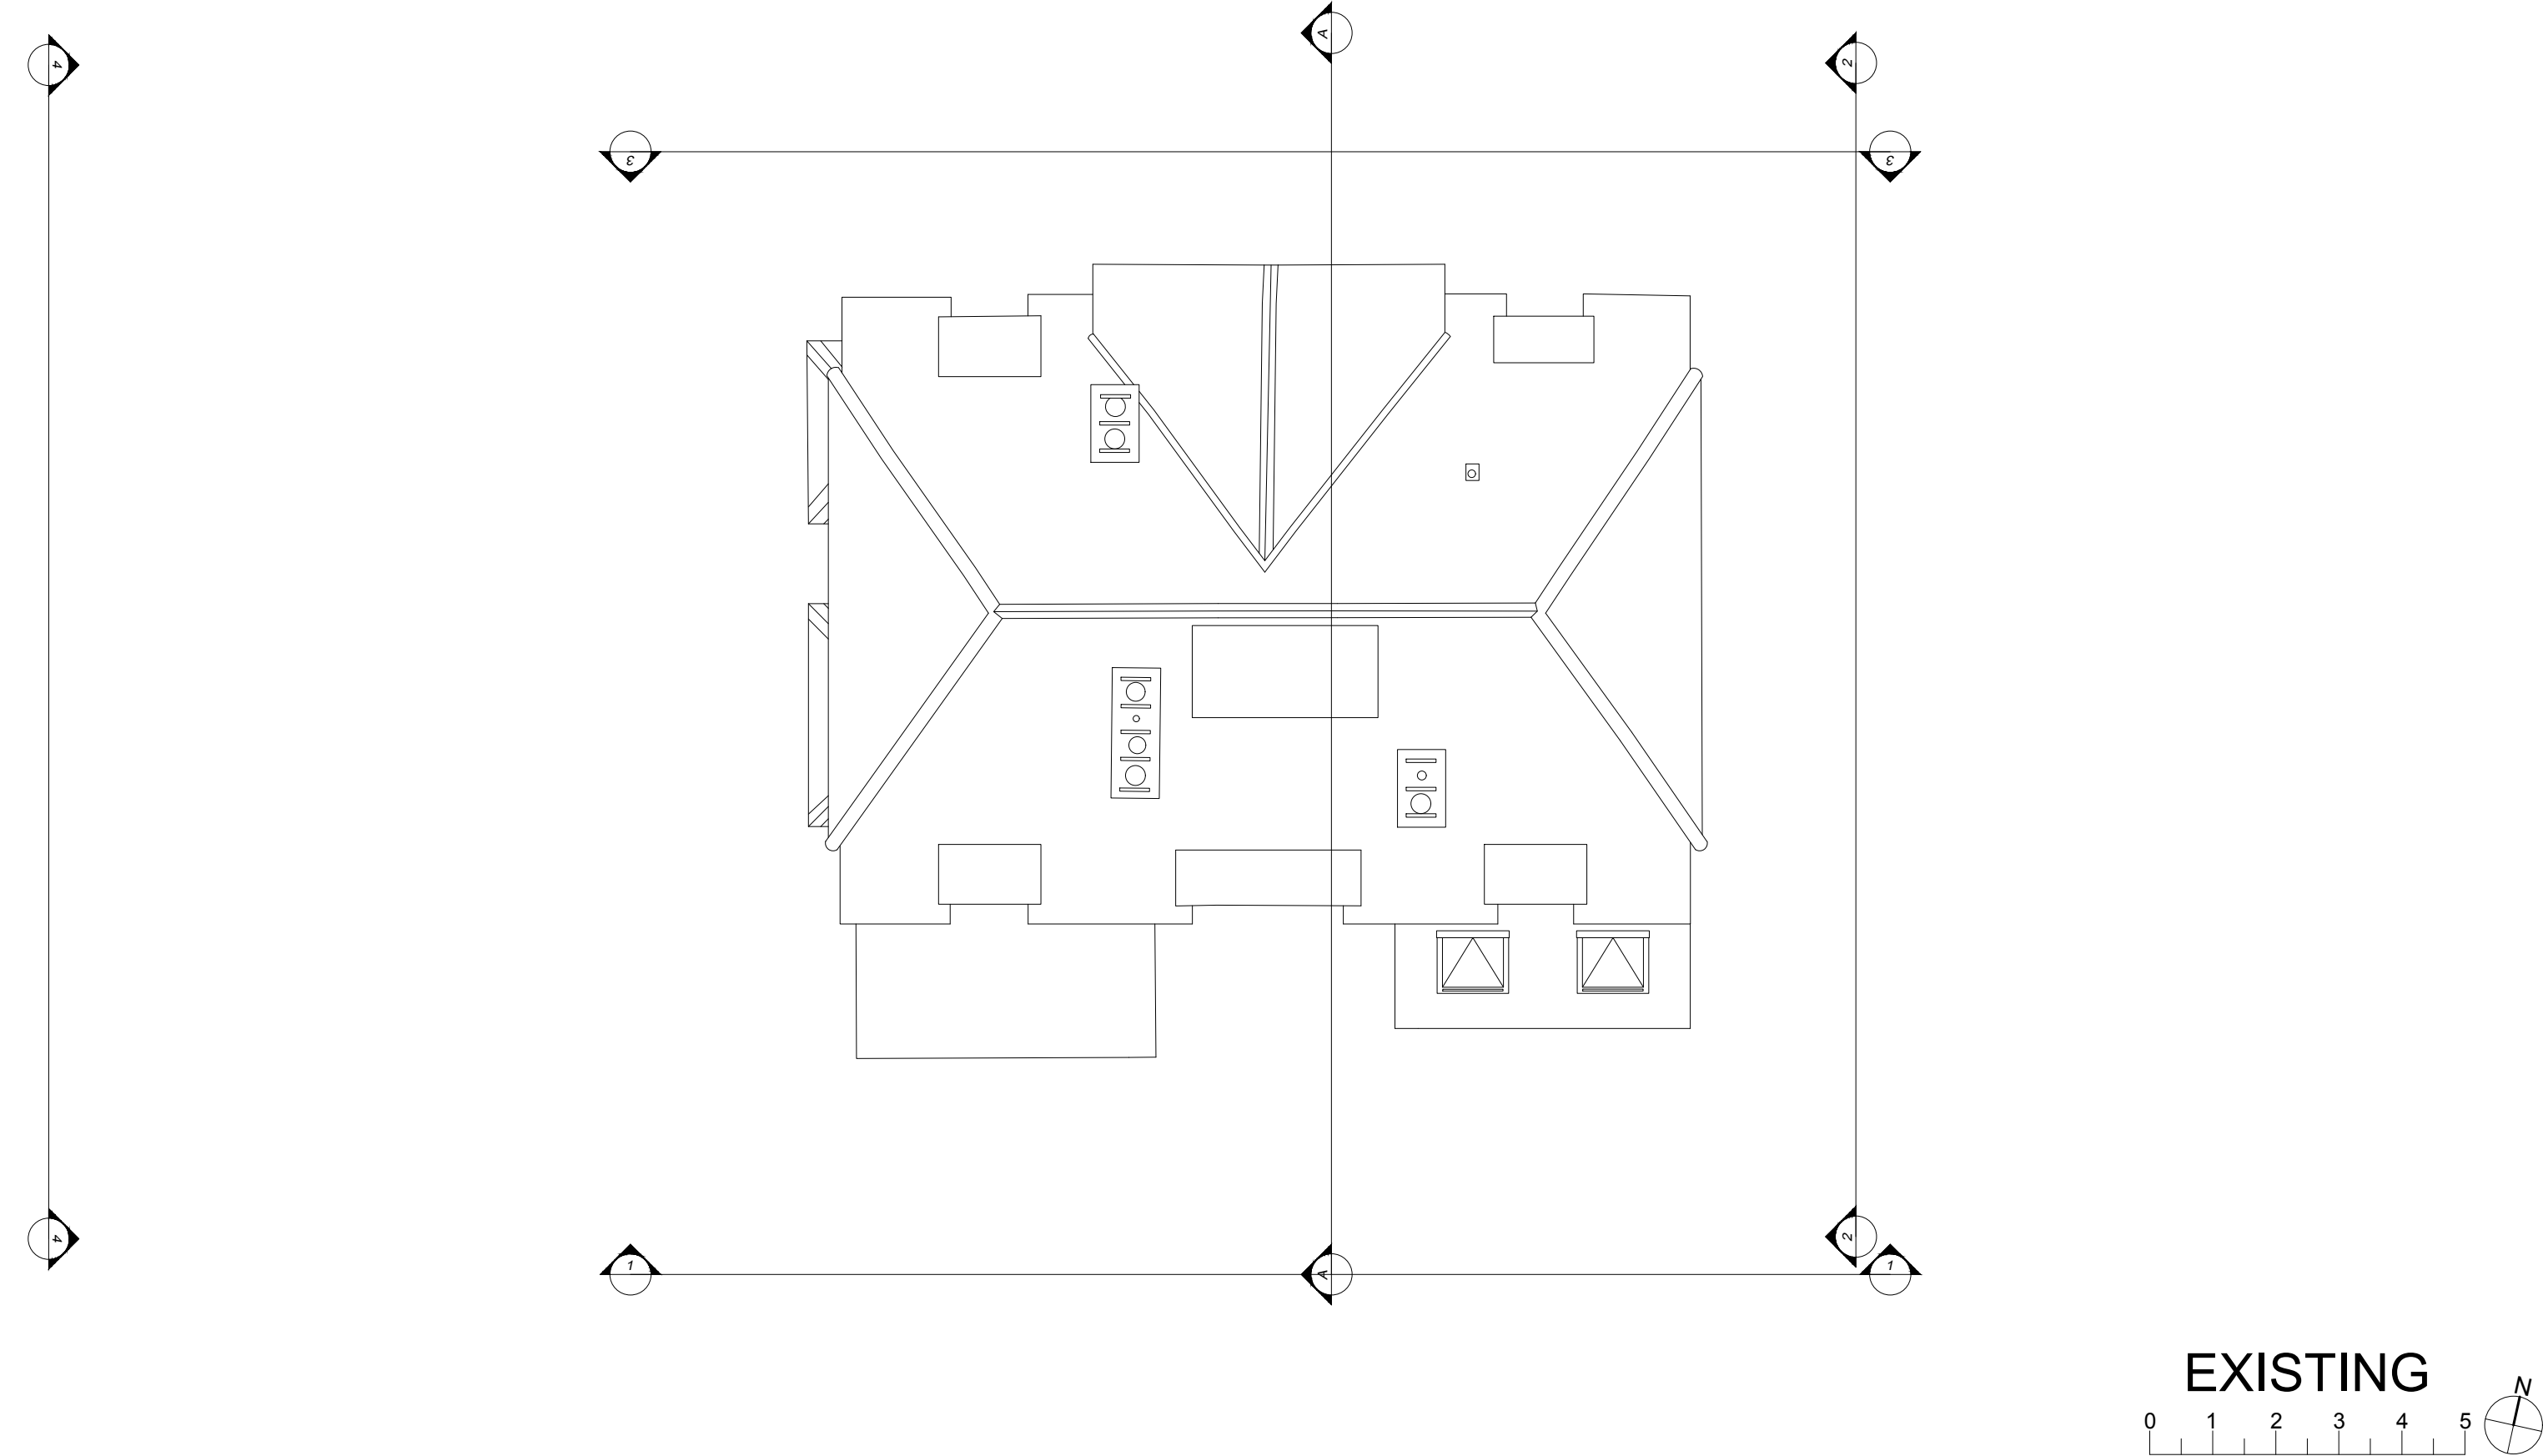

EXISTING

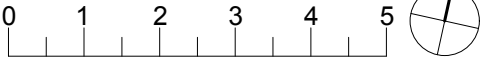

REVISION	DATE	NOTES	REVISION	DATE	NOTES	A_LRB_E_400	D	
A	18.05.2026	A - Initial Drawing Issue	D	18.06.2026	D - Application Issue	NORTH FRONT ELEVATION		
B	04.06.2026	B - Client Meeting	-	-	-	7 Lismore Road		1:100
C	11.06.2026	C - Draft Issue for Client	-	-	-	BUXTON SK17 9AZ		@ A3
© SWOFO ARCHITECTS LTD - REGISTERED COMPANY 10241323. This drawing are the copyright of the Architect and may not be reproduced without written permission. Written dimensions should be followed and checked before construction on site by the contractor.						Mr & Mrs Sutton		

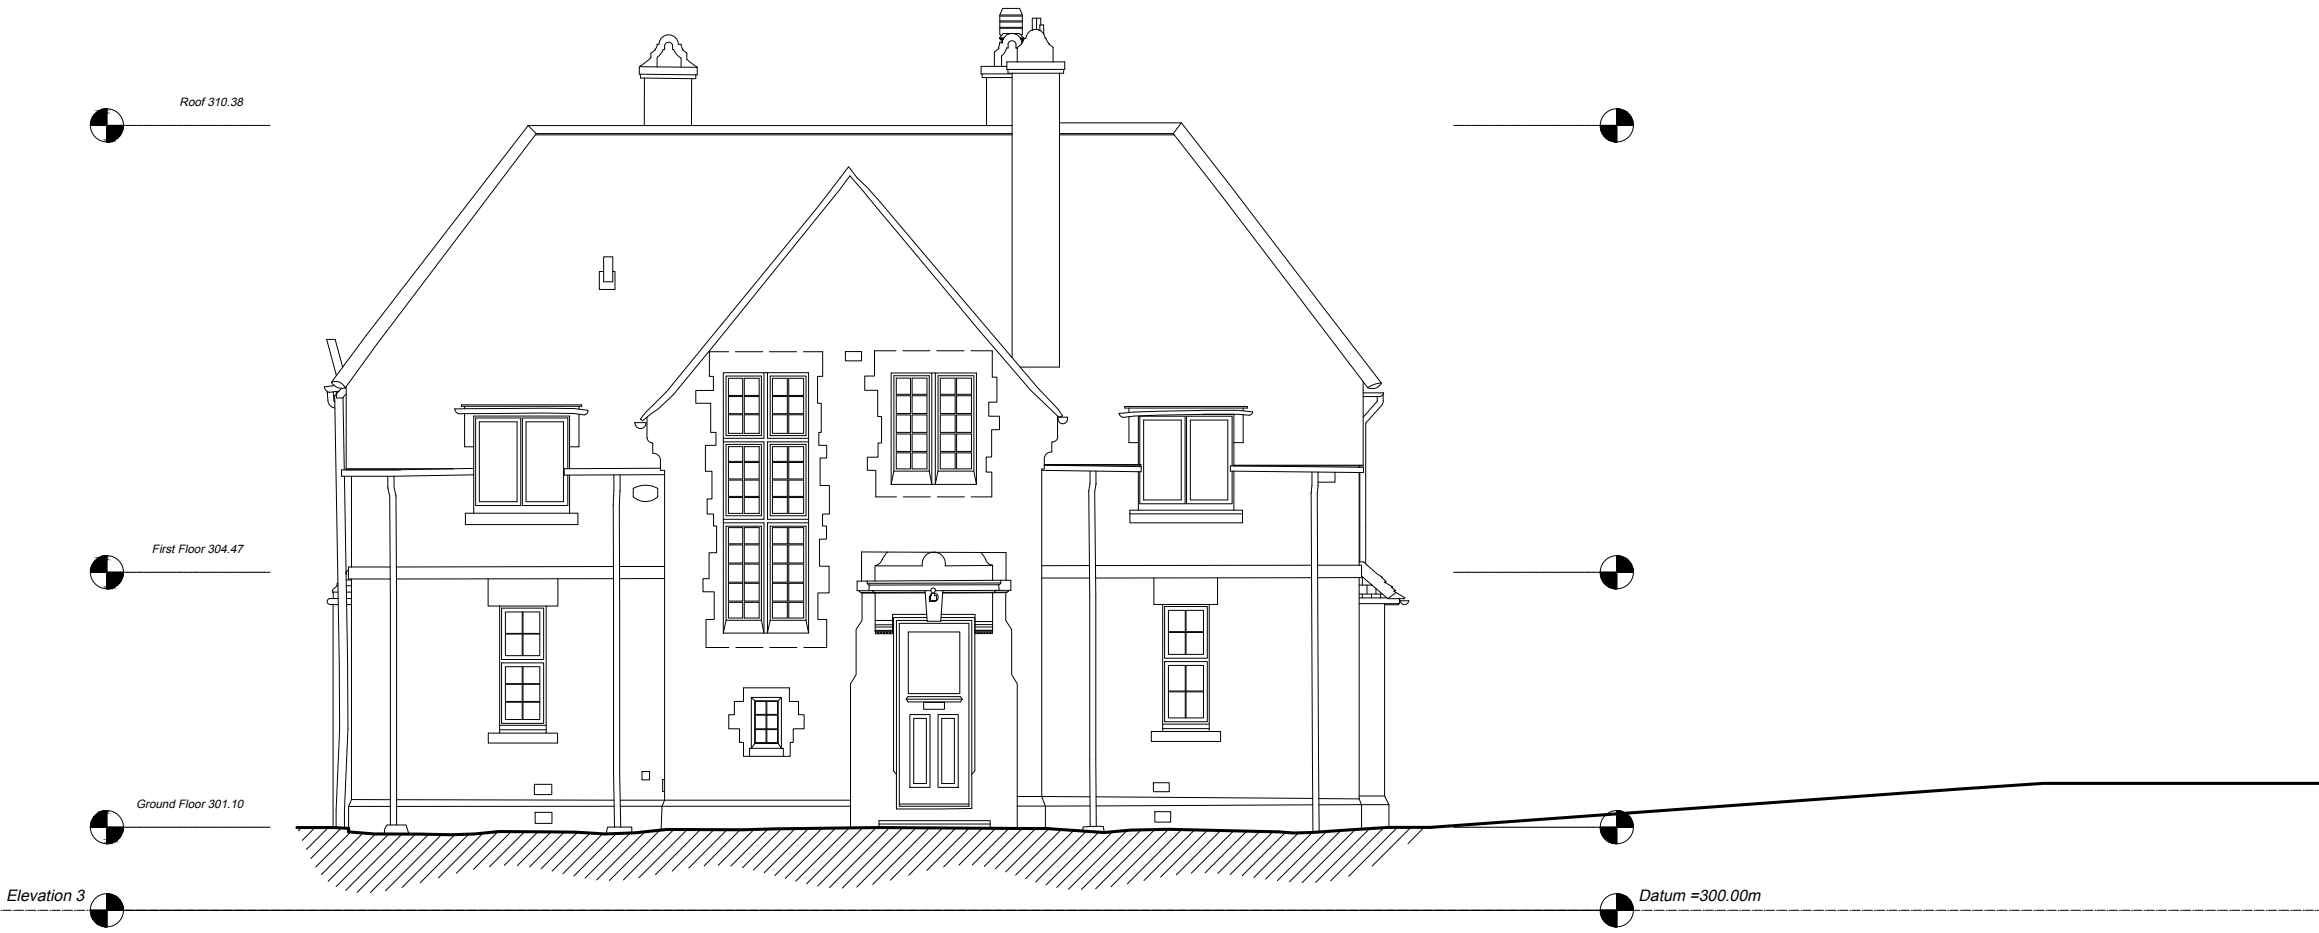

REVISION	DATE	NOTES	REVISION	DATE	NOTES	A_LRB_E_401	
A	18.05.2026	A - Initial Drawing Issue	D	18.06.2026	D - Application Issue	SOUTH REAR ELEVATION	
B	04.06.2026	B - Client Meeting	-	-	-	7 Lismore Road	
C	11.06.2026	C - Draft Issue for Client	-	-	-	BUXTON SK17 9AZ	
© SWOFO ARCHITECTS LTD - REGISTERED COMPANY 10241323. This drawing are the copyright of the Architect and may not be reproduced without written permission. Written dimensions should be followed and checked before construction on site by the contractor.						Mr & Mrs Sutton	




EXISTING

0 1 2 3 4 5

REVISION	DATE	NOTES	REVISION	DATE	NOTES	A_LRB_E_402	
A	18.05.2026	A - Initial Drawing Issue	D	18.06.2026	D - Application Issue	EAST SIDE ELEVATION	
B	04.06.2026	B - Client Meeting	-	-	-	7 Lismore Road	
C	11.06.2026	C - Draft Issue for Client	-	-	-	BUXTON SK17 9AZ	
© SWOFO ARCHITECTS LTD - REGISTERED COMPANY 10241323. This drawing are the copyright of the Architect and may not be reproduced without written permission. Written dimensions should be followed and checked before construction on site by the contractor.						Mr & Mrs Sutton	




EXISTING

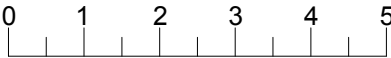



EXISTING

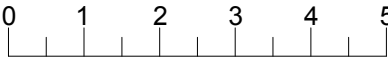

REVISION	DATE	NOTES	REVISION	DATE	NOTES	A_LRB_E_403	
A	18.05.2026	A - Initial Drawing Issue	D	18.06.2026	D - Application Issue	WEST SIDE ELEVATION	
B	04.06.2026	B - Client Meeting	-	-	-	7 Lismore Road	
C	11.06.2026	C - Draft Issue for Client	-	-	-	BUXTON SK17 9AZ	
© SWOFO ARCHITECTS LTD - REGISTERED COMPANY 10241323. This drawing are the copyright of the Architect and may not be reproduced without written permission. Written dimensions should be followed and checked before construction on site by the contractor.						Mr & Mrs Sutton	

D

1:100
@ A3