

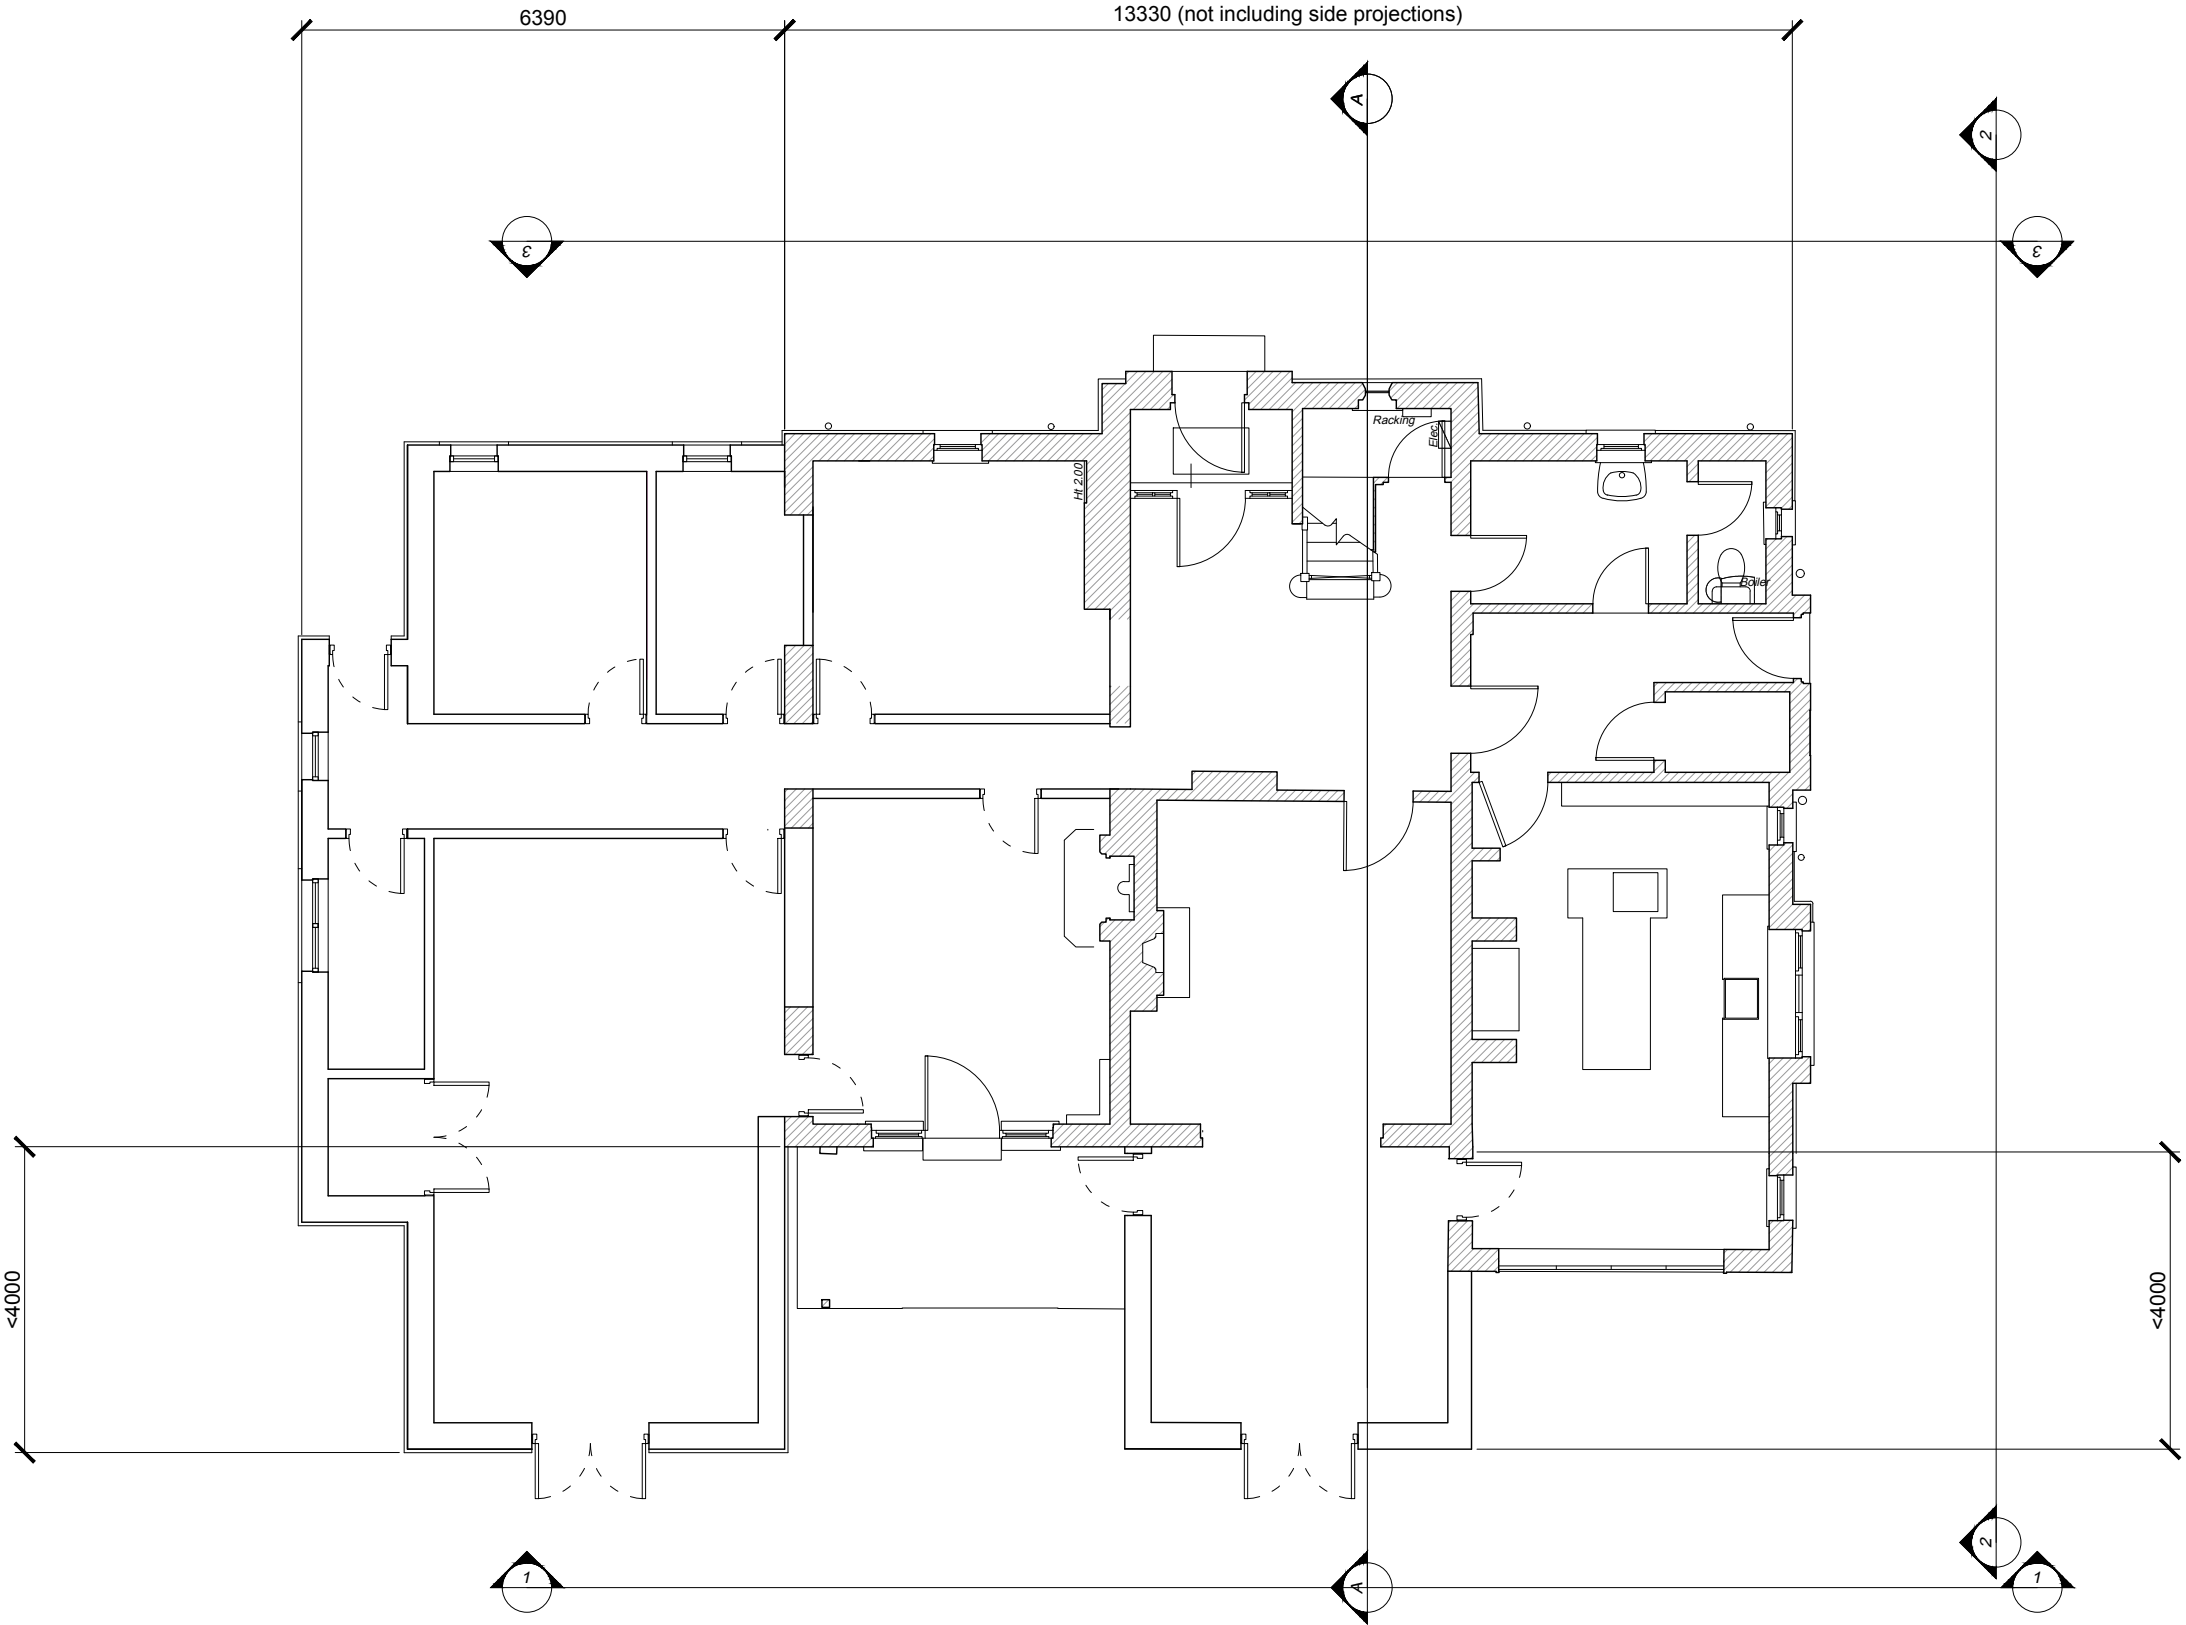



REVISION	DATE	NOTES	REVISION	DATE	NOTES	A_LRB_P_300	C	
A	04.06.2026	A - Client Meeting	-	-	-	GROUND FLOOR PLAN		
B	11.06.2026	B - Draft issue for Client	-	-	-	7 Lismore Road		1:100
C	18.06.2026	C - Application Issue	-	-	-	BUXTON SK17 9AZ		@ A3
© SWOFO ARCHITECTS LTD - REGISTERED COMPANY 10241323. This drawing are the copyright of the Architect and may not be reproduced without written permission. Written dimensions should be followed and checked before construction on site by the contractor.						Mr & Mrs Sutton		

PROPOSED

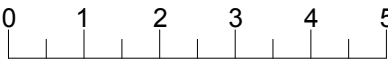


REVISION	DATE	NOTES	REVISION	DATE	NOTES	A_LRB_P_303	
A	04.06.2026	A - Client Meeting	-	-	-	ROOF PLAN	
B	11.06.2026	B - Draft issue for Client	-	-	-	7 Lismore Road	
C	18.06.2026	C - Application Issue	-	-	-	BUXTON SK17 9AZ	
© SWOFO ARCHITECTS LTD - REGISTERED COMPANY 10241323. This drawing are the copyright of the Architect and may not be reproduced without written permission. Written dimensions should be followed and checked before construction on site by the contractor.						Mr & Mrs Sutton	

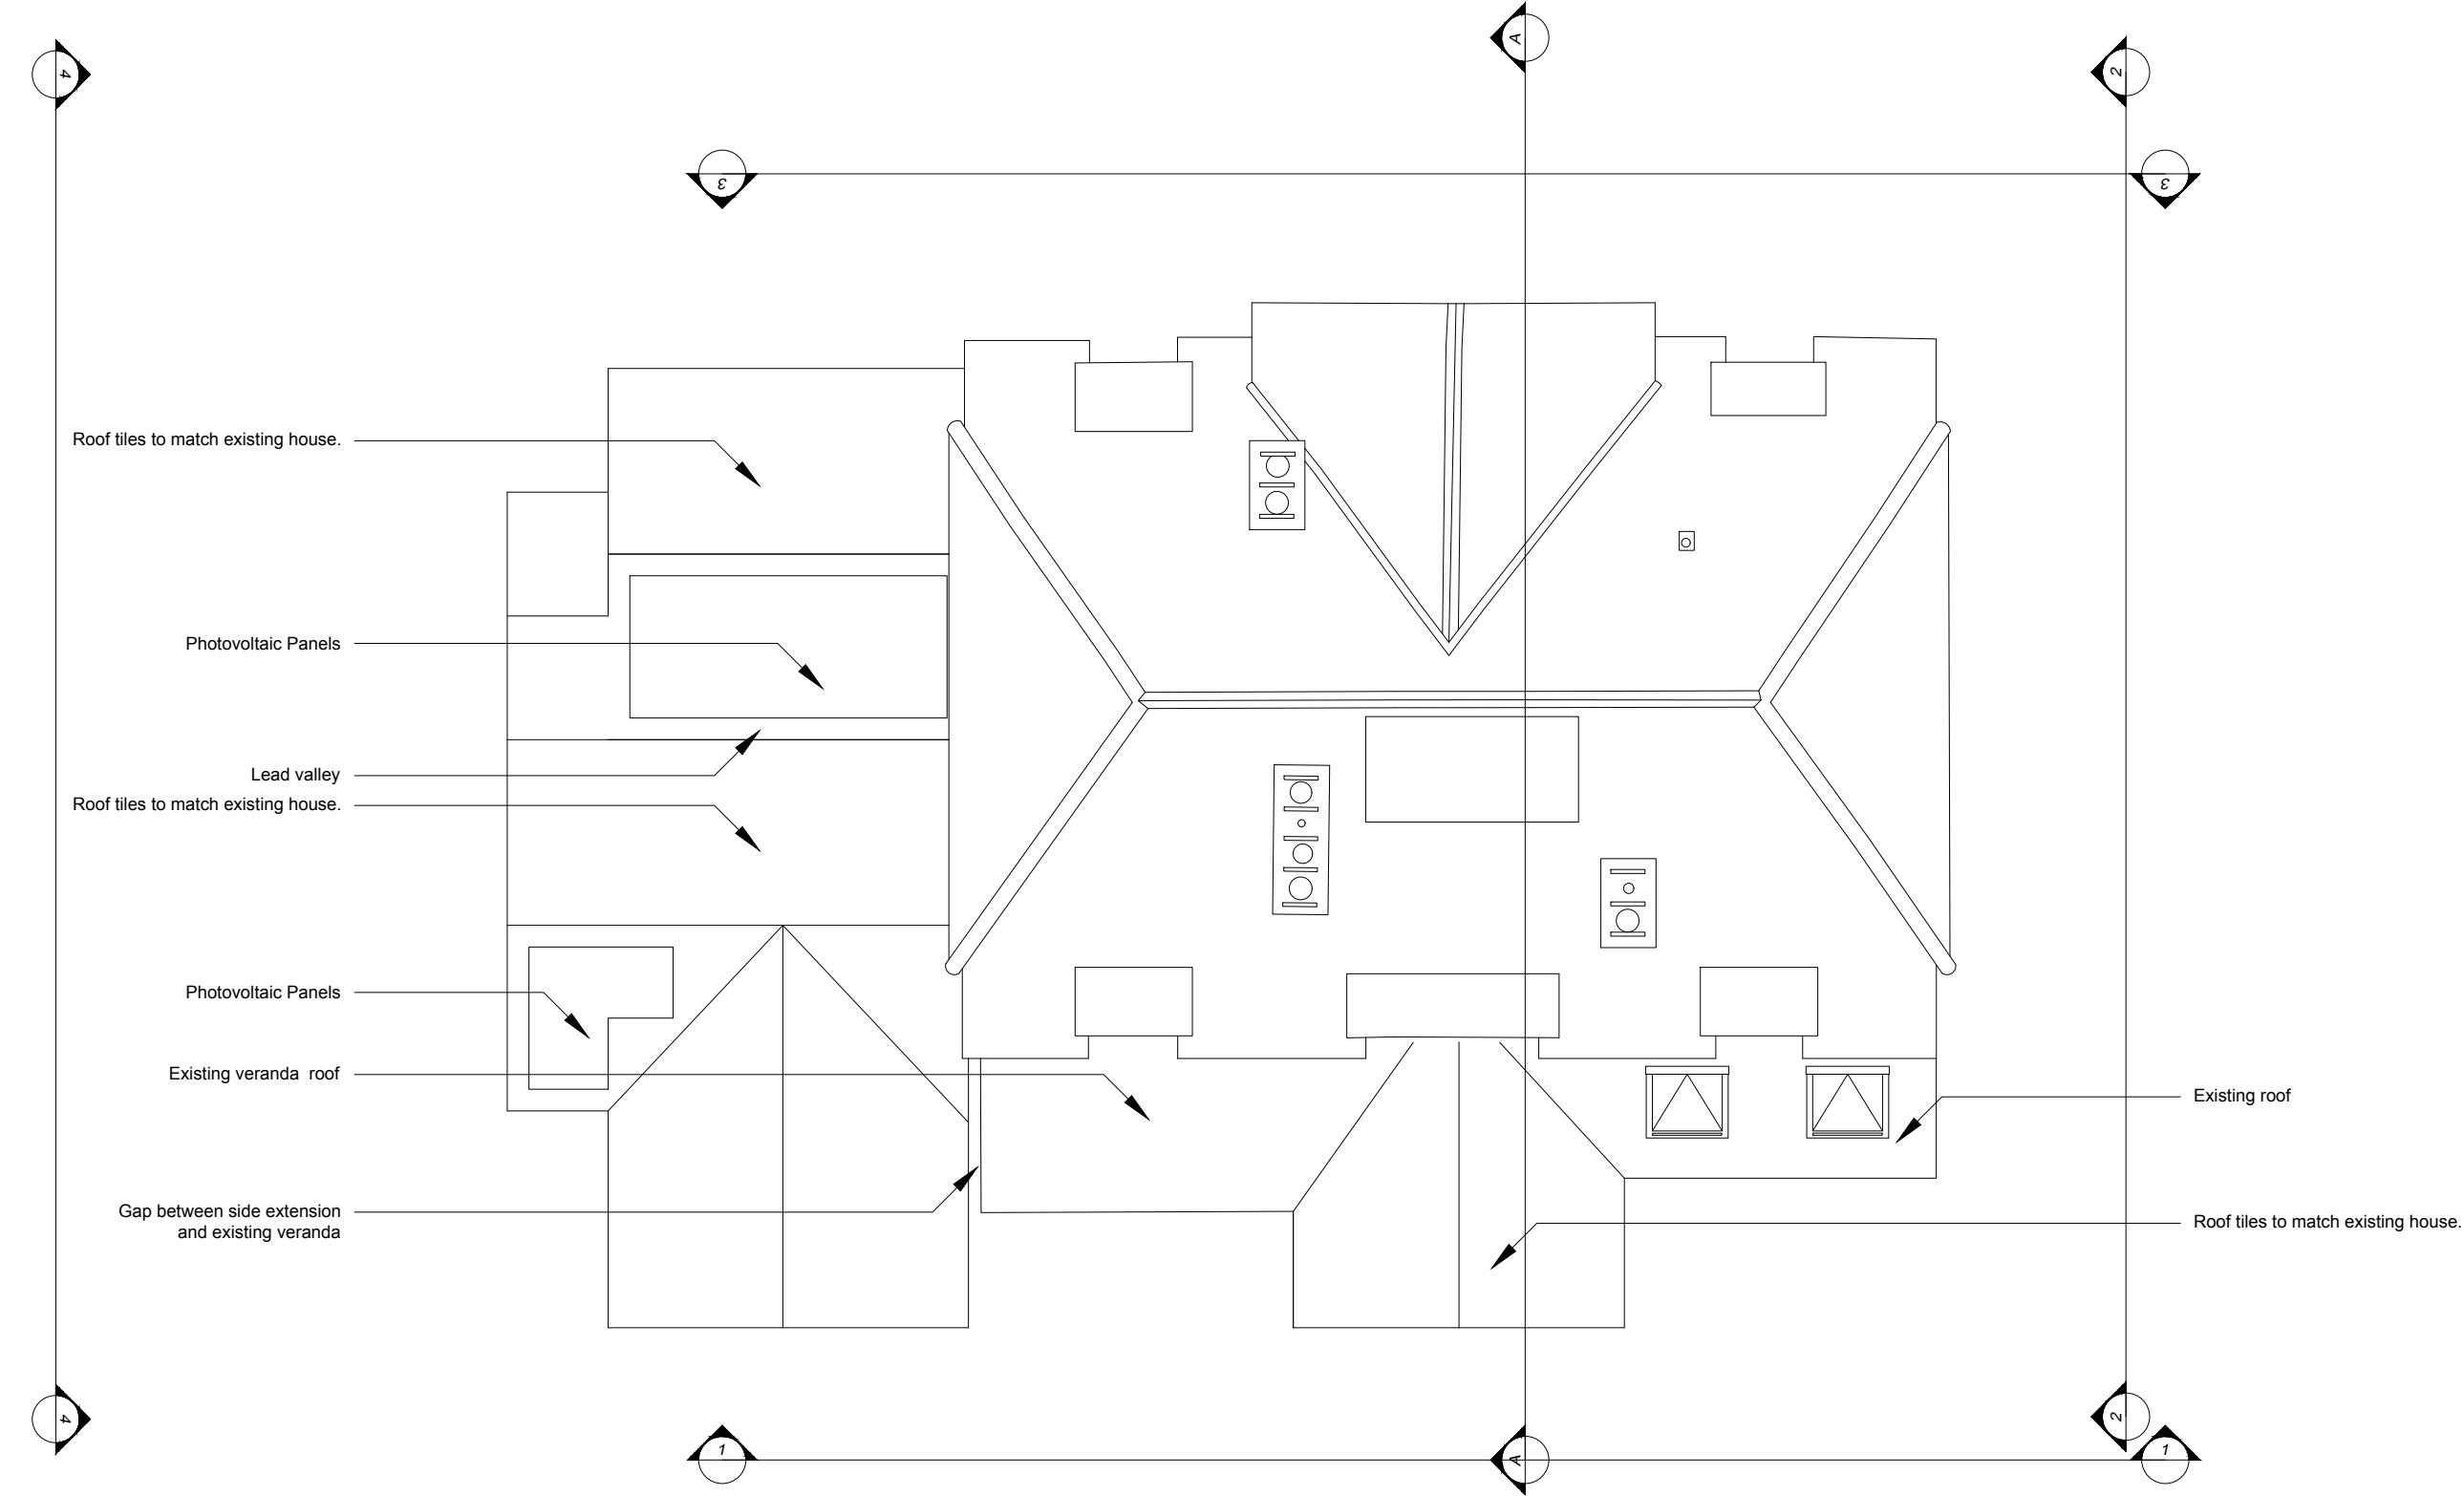

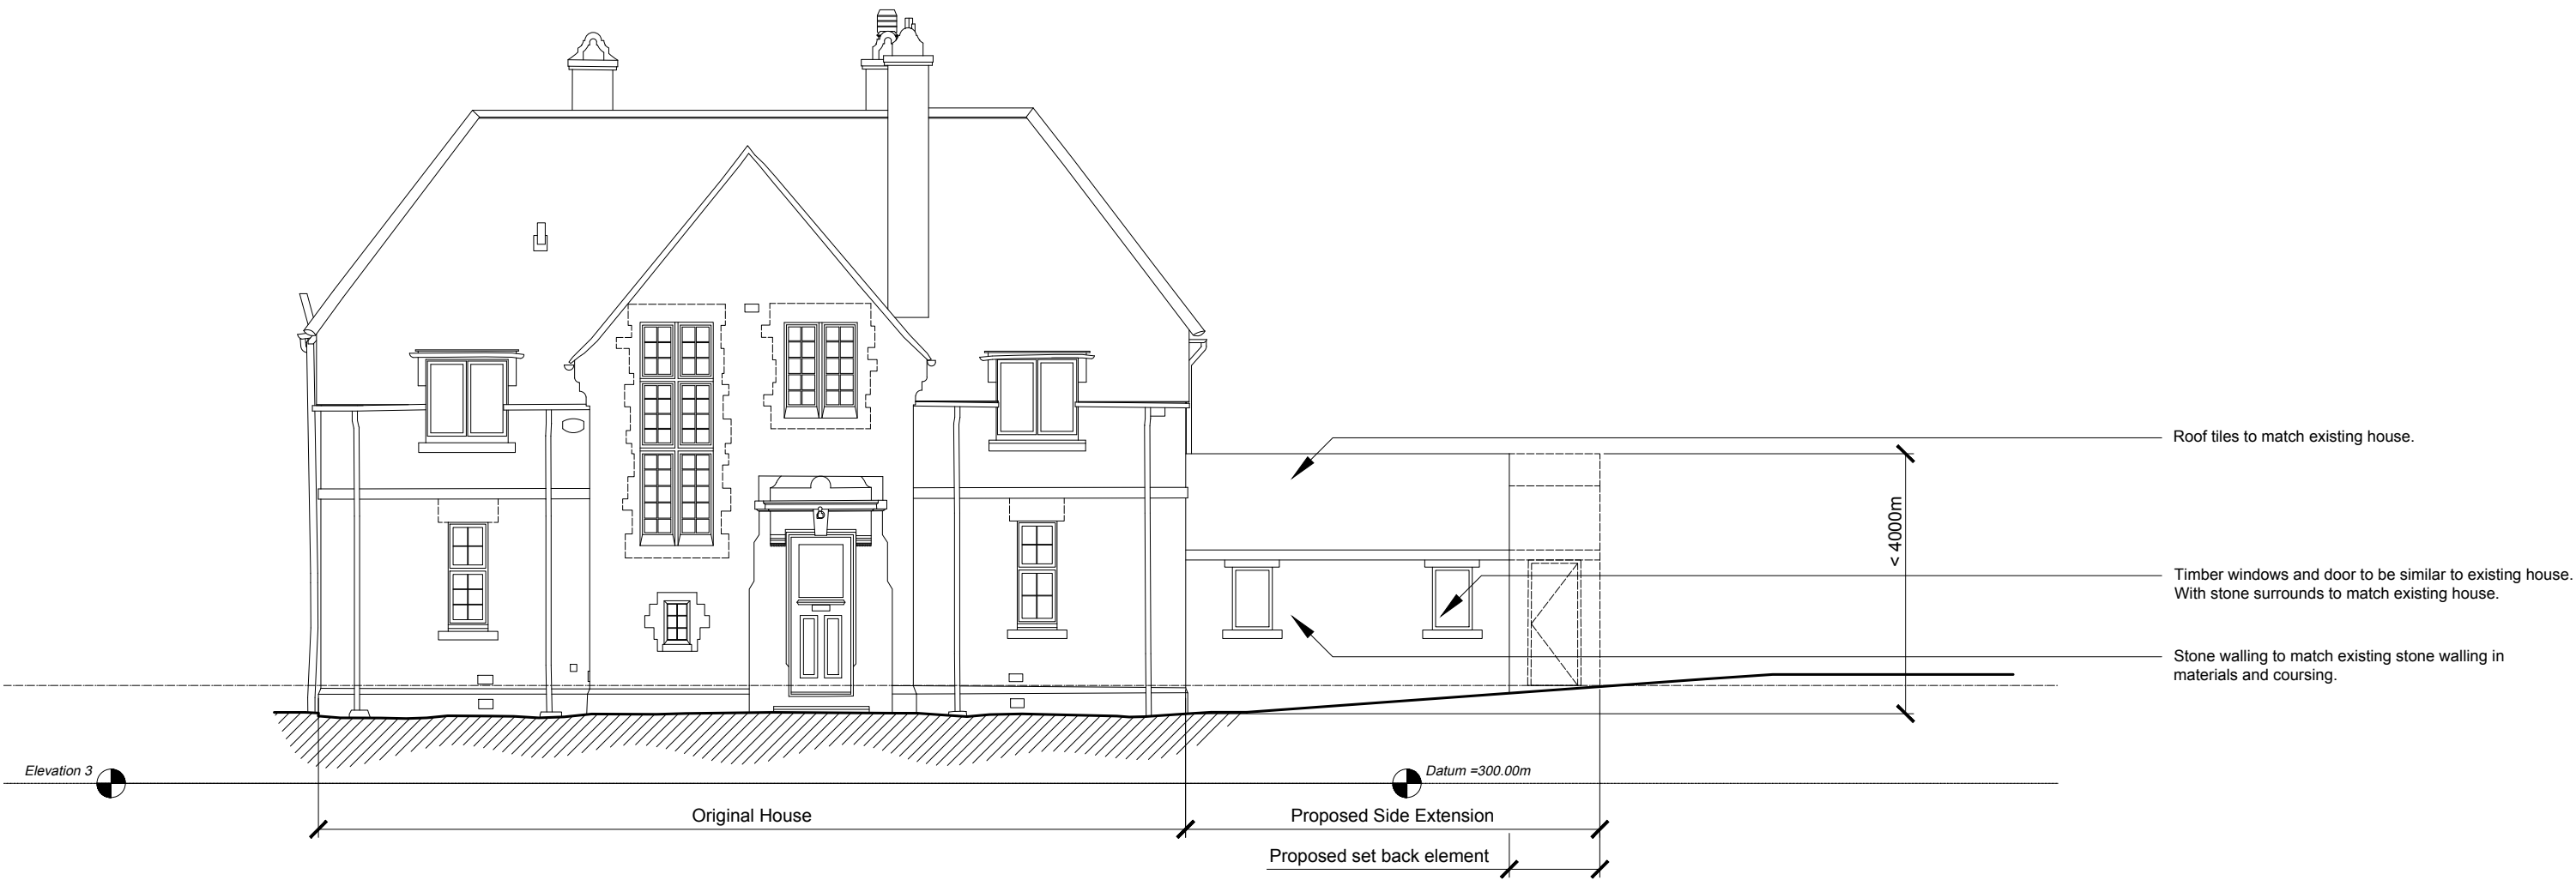

PROPOSED

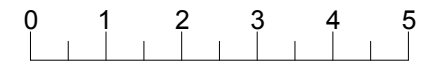

Swofo Architects

07884183625
studio@swofo.co.uk
www.swofo.co.uk

REVISION	DATE	NOTES	REVISION	DATE	NOTES	A_LRB_P_400	
A	04.06.2026	A - Client Meeting	-	-	-	NORTH FRONT ELEVATION	
B	11.06.2026	B - Draft issue for Client	-	-	-	7 Lismore Road	
C	18.06.2026	C - Application Issue	-	-	-	BUXTON SK17 9AZ	
© SWOFO ARCHITECTS LTD - REGISTERED COMPANY 10241323. This drawing are the copyright of the Architect and may not be reproduced without written permission. Written dimensions should be followed and checked before construction on site by the contractor.						Mr & Mrs Sutton	

C
1:100
@ A3



PROPOSED




Swofo Architects

07884183625
studio@swofo.co.uk
www.swofo.co.uk


REVISION	DATE	NOTES	REVISION	DATE	NOTES	A_LRB_P_401	C
A	04.06.2026	A - Client Meeting	-	-	-	SOUTH REAR ELEVATION	
B	11.06.2026	B - Draft issue for Client	-	-	-	7 Lismore Road	
C	18.06.2026	C - Application Issue	-	-	-	BUXTON SK17 9AZ	
© SWOFO ARCHITECTS LTD - REGISTERED COMPANY 10241323. This drawing are the copyright of the Architect and may not be reproduced without written permission. Written dimensions should be followed and checked before construction on site by the contractor.						Mr & Mrs Sutton	1:100 @ A3




PROPOSED

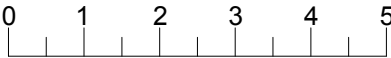

REVISION	DATE	NOTES	REVISION	DATE	NOTES	A_LRB_P_402	
A	04.06.2026	A - Client Meeting	-	-	-	EAST SIDE ELEVATION	
B	11.06.2026	B - Draft issue for Client	-	-	-	7 Lismore Road	
C	18.06.2026	C - Application Issue	-	-	-	BUXTON SK17 9AZ	
© SWOFO ARCHITECTS LTD - REGISTERED COMPANY 10241323. This drawing are the copyright of the Architect and may not be reproduced without written permission. Written dimensions should be followed and checked before construction on site by the contractor.						Mr & Mrs Sutton	

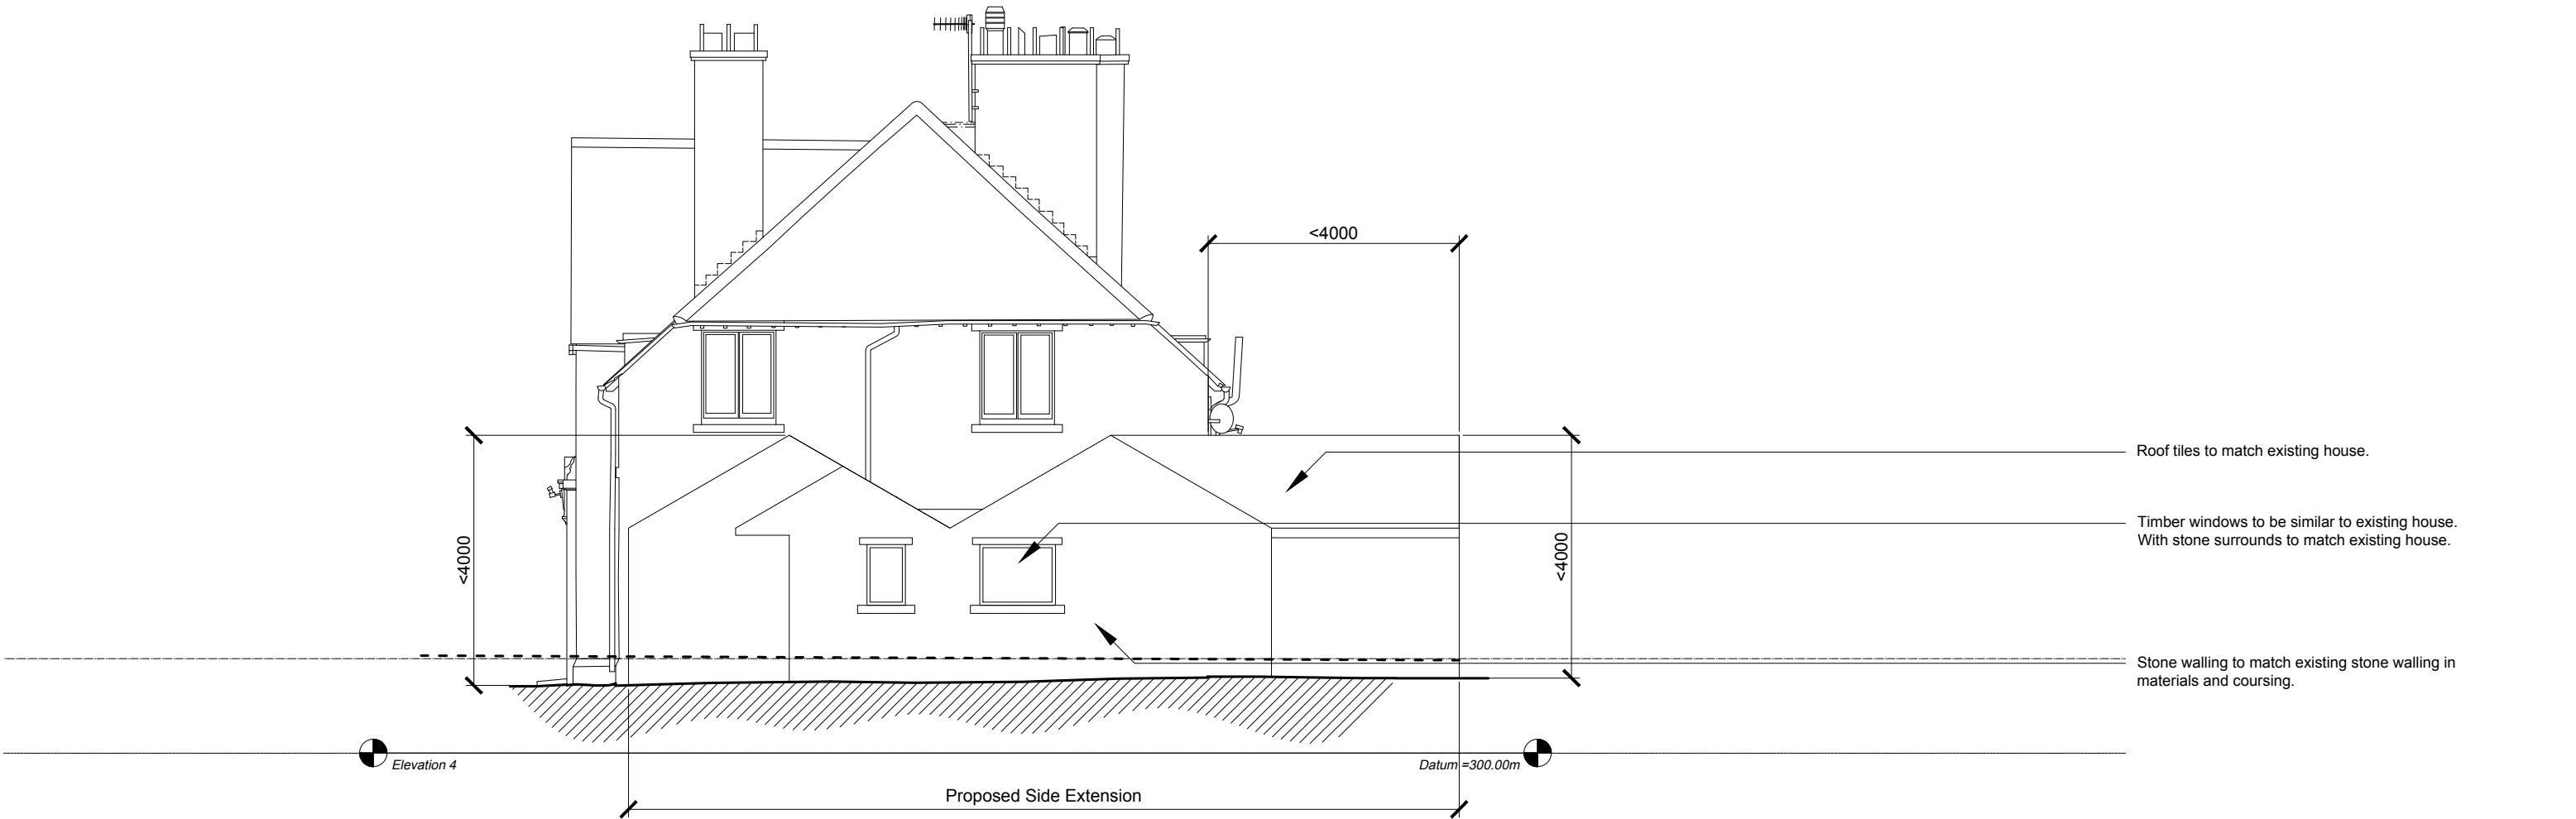

PROPOSED

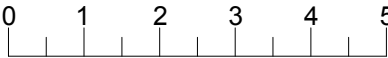

REVISION	DATE	NOTES	REVISION	DATE	NOTES	A_LRB_P_403	
A	04.06.2026	A - Client Meeting	-	-	-	WEST SIDE ELEVATION	
B	11.06.2026	B - Draft issue for Client	-	-	-	7 Lismore Road	
C	18.06.2026	C - Application Issue	-	-	-	BUXTON SK17 9AZ	
© SWOFO ARCHITECTS LTD - REGISTERED COMPANY 10241323. This drawing are the copyright of the Architect and may not be reproduced without written permission. Written dimensions should be followed and checked before construction on site by the contractor.						Mr & Mrs Sutton	