
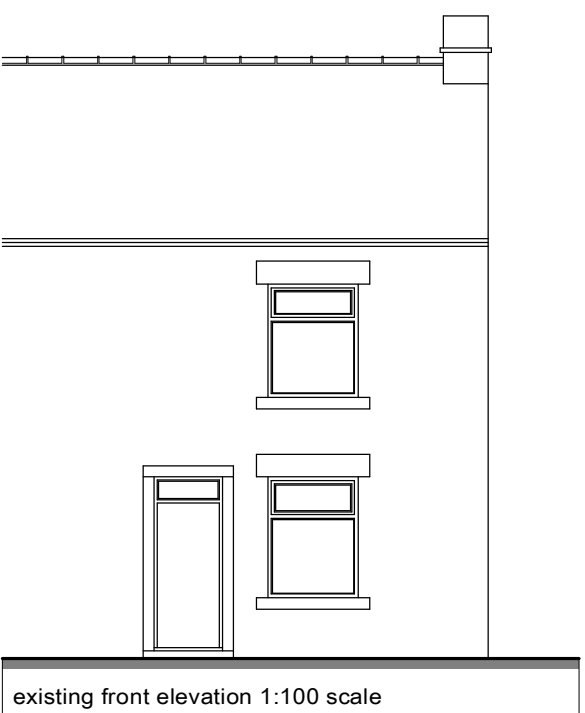
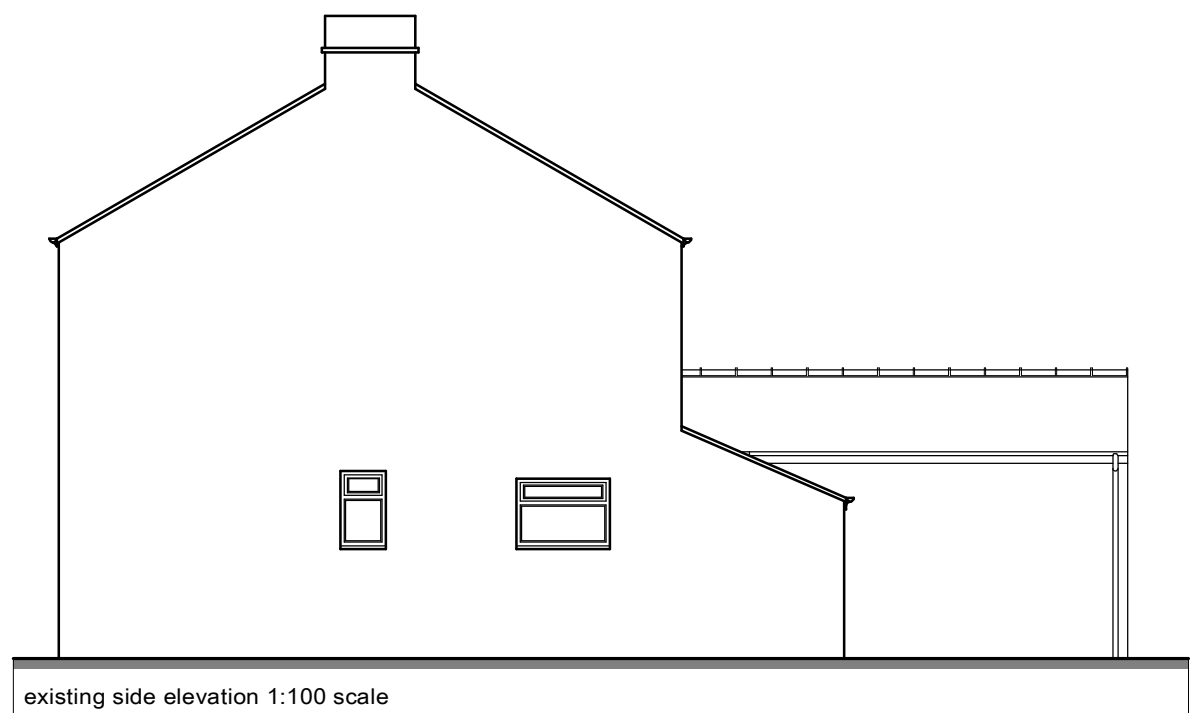
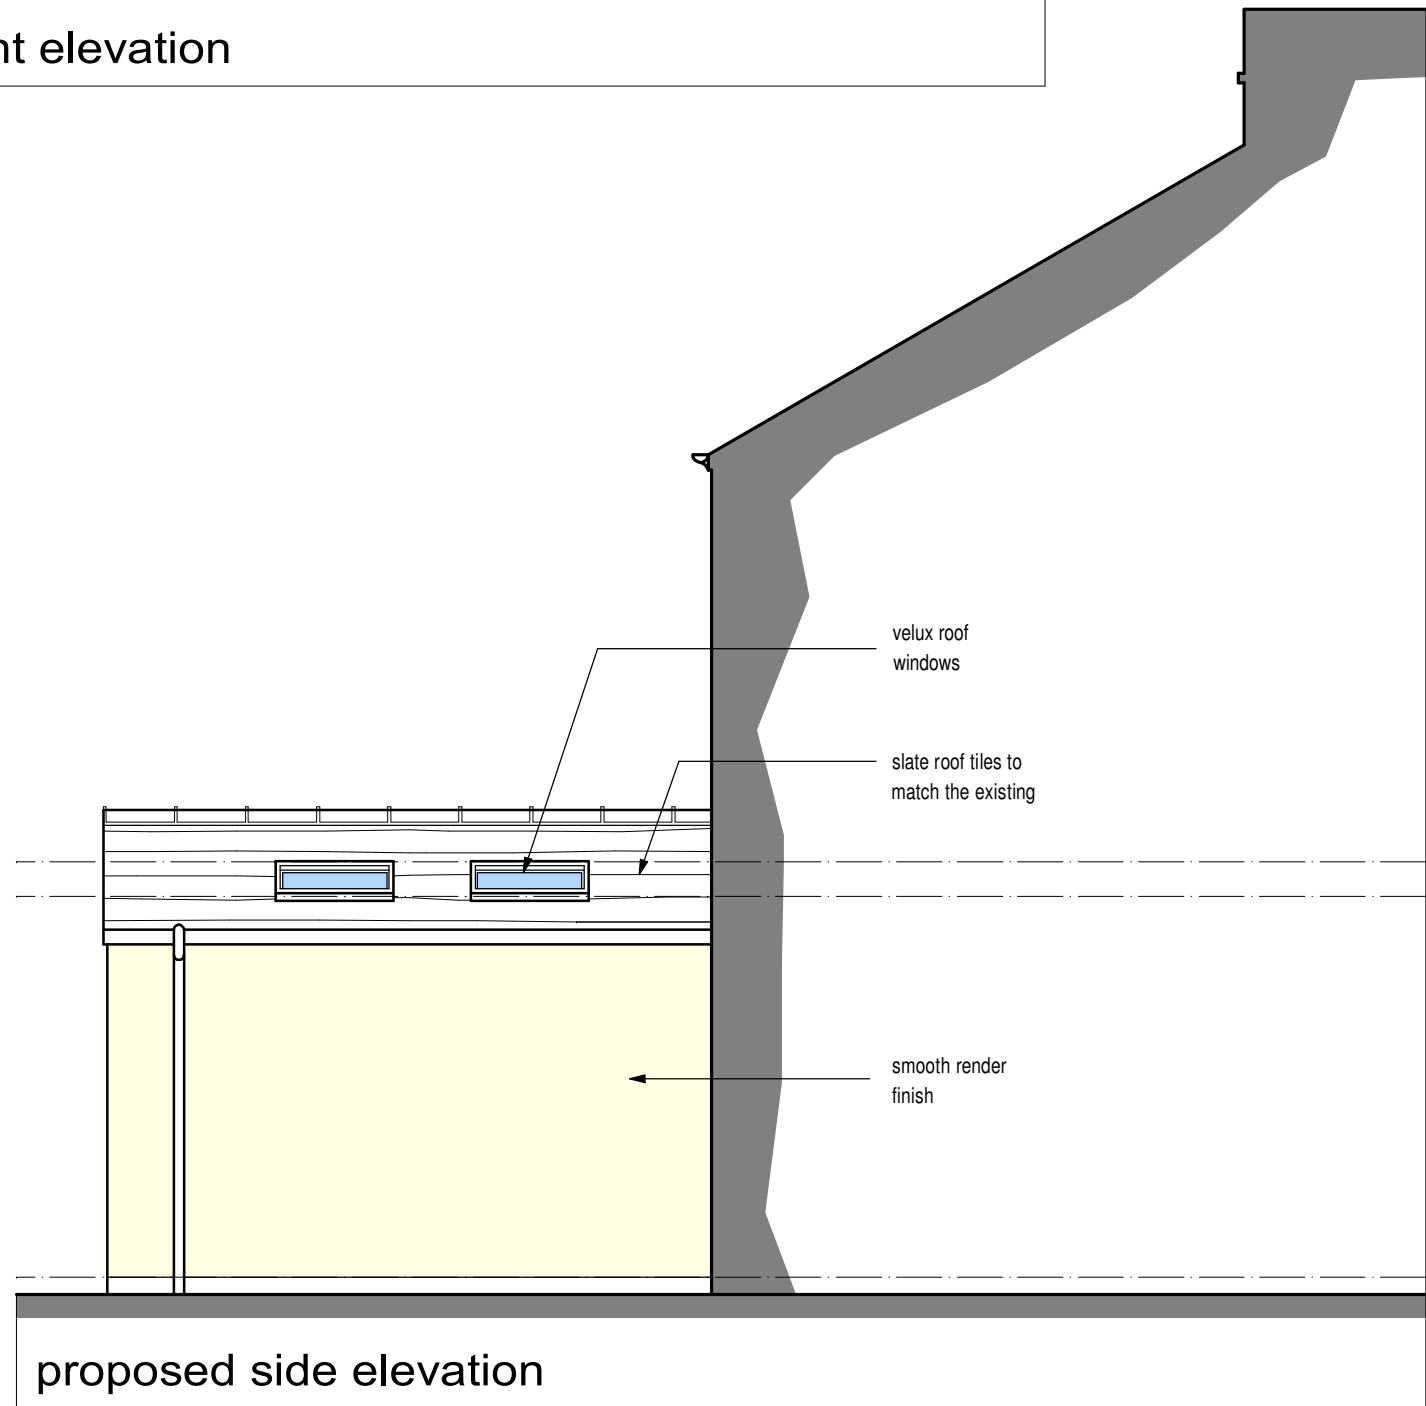
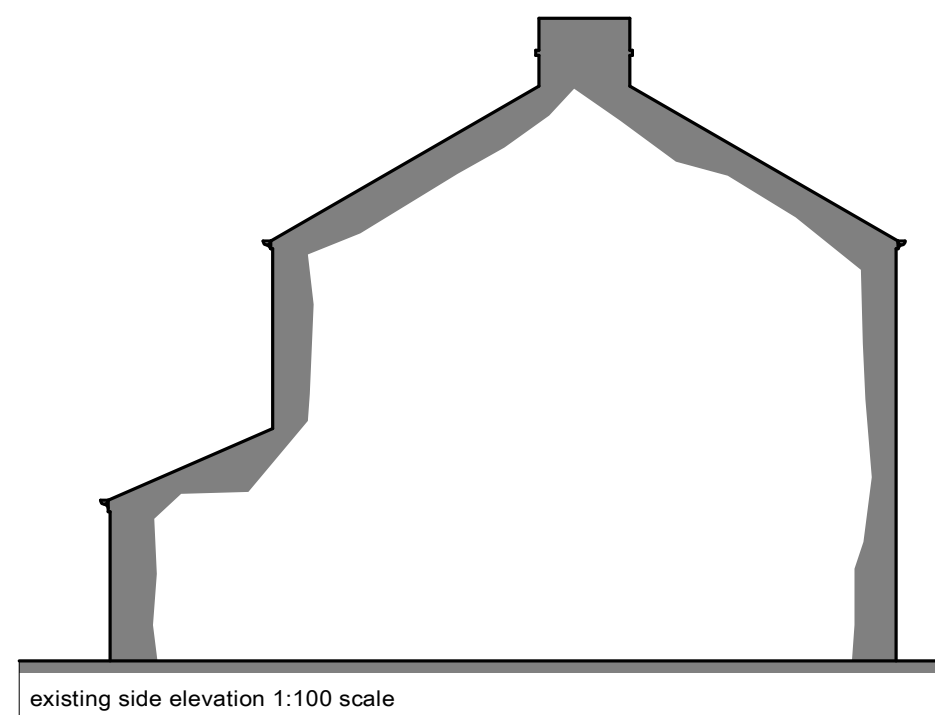
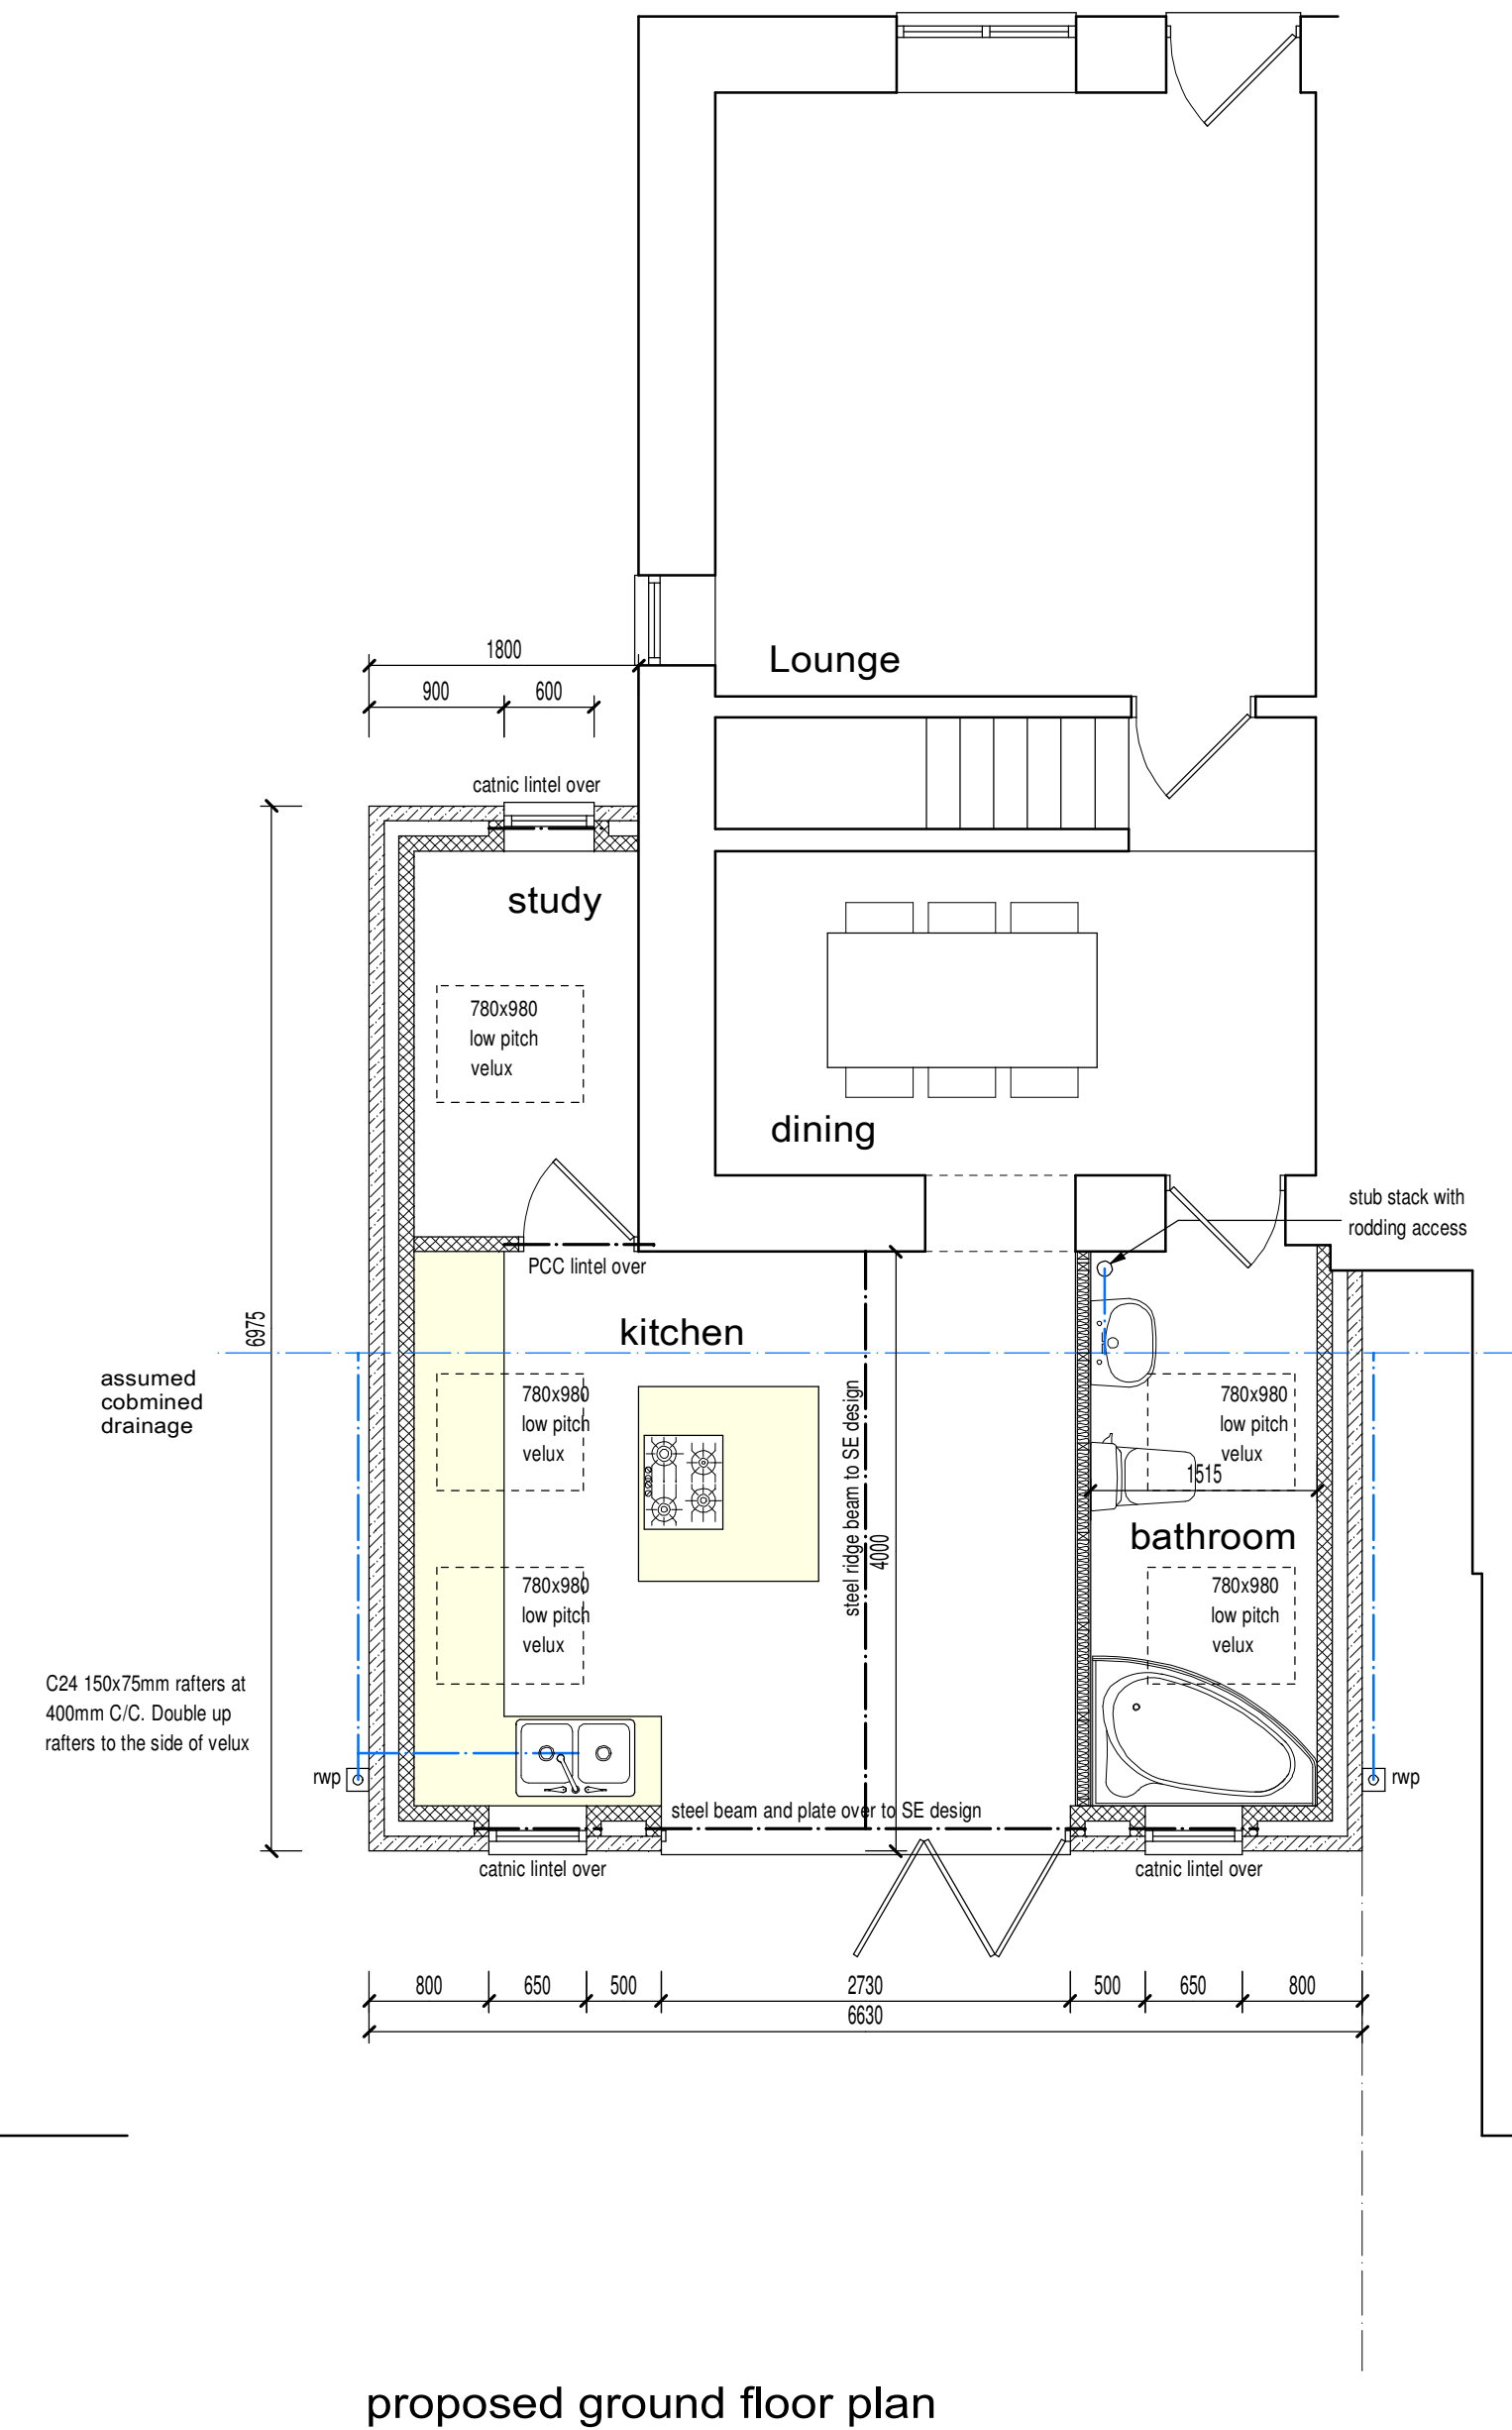
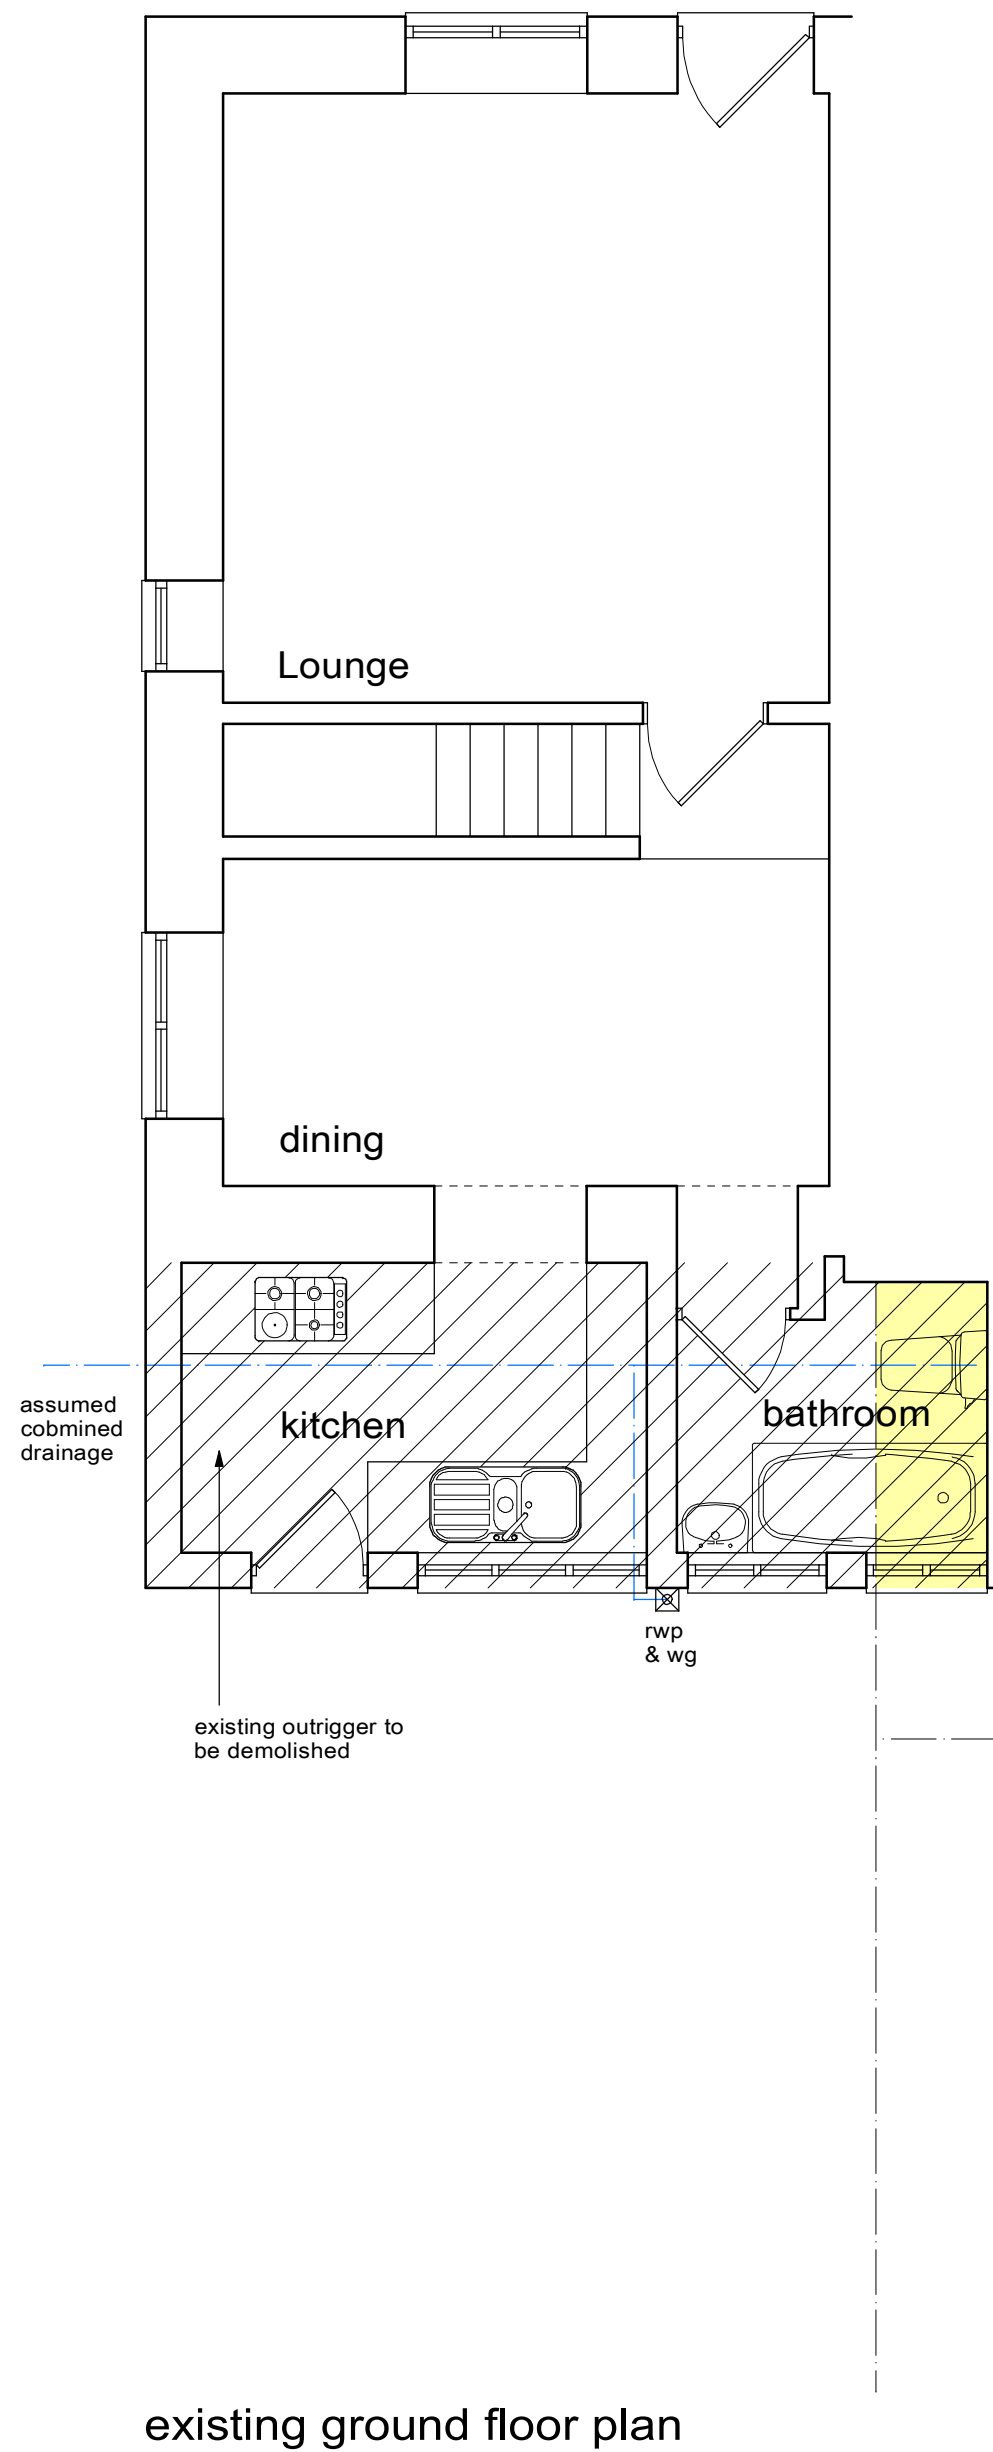
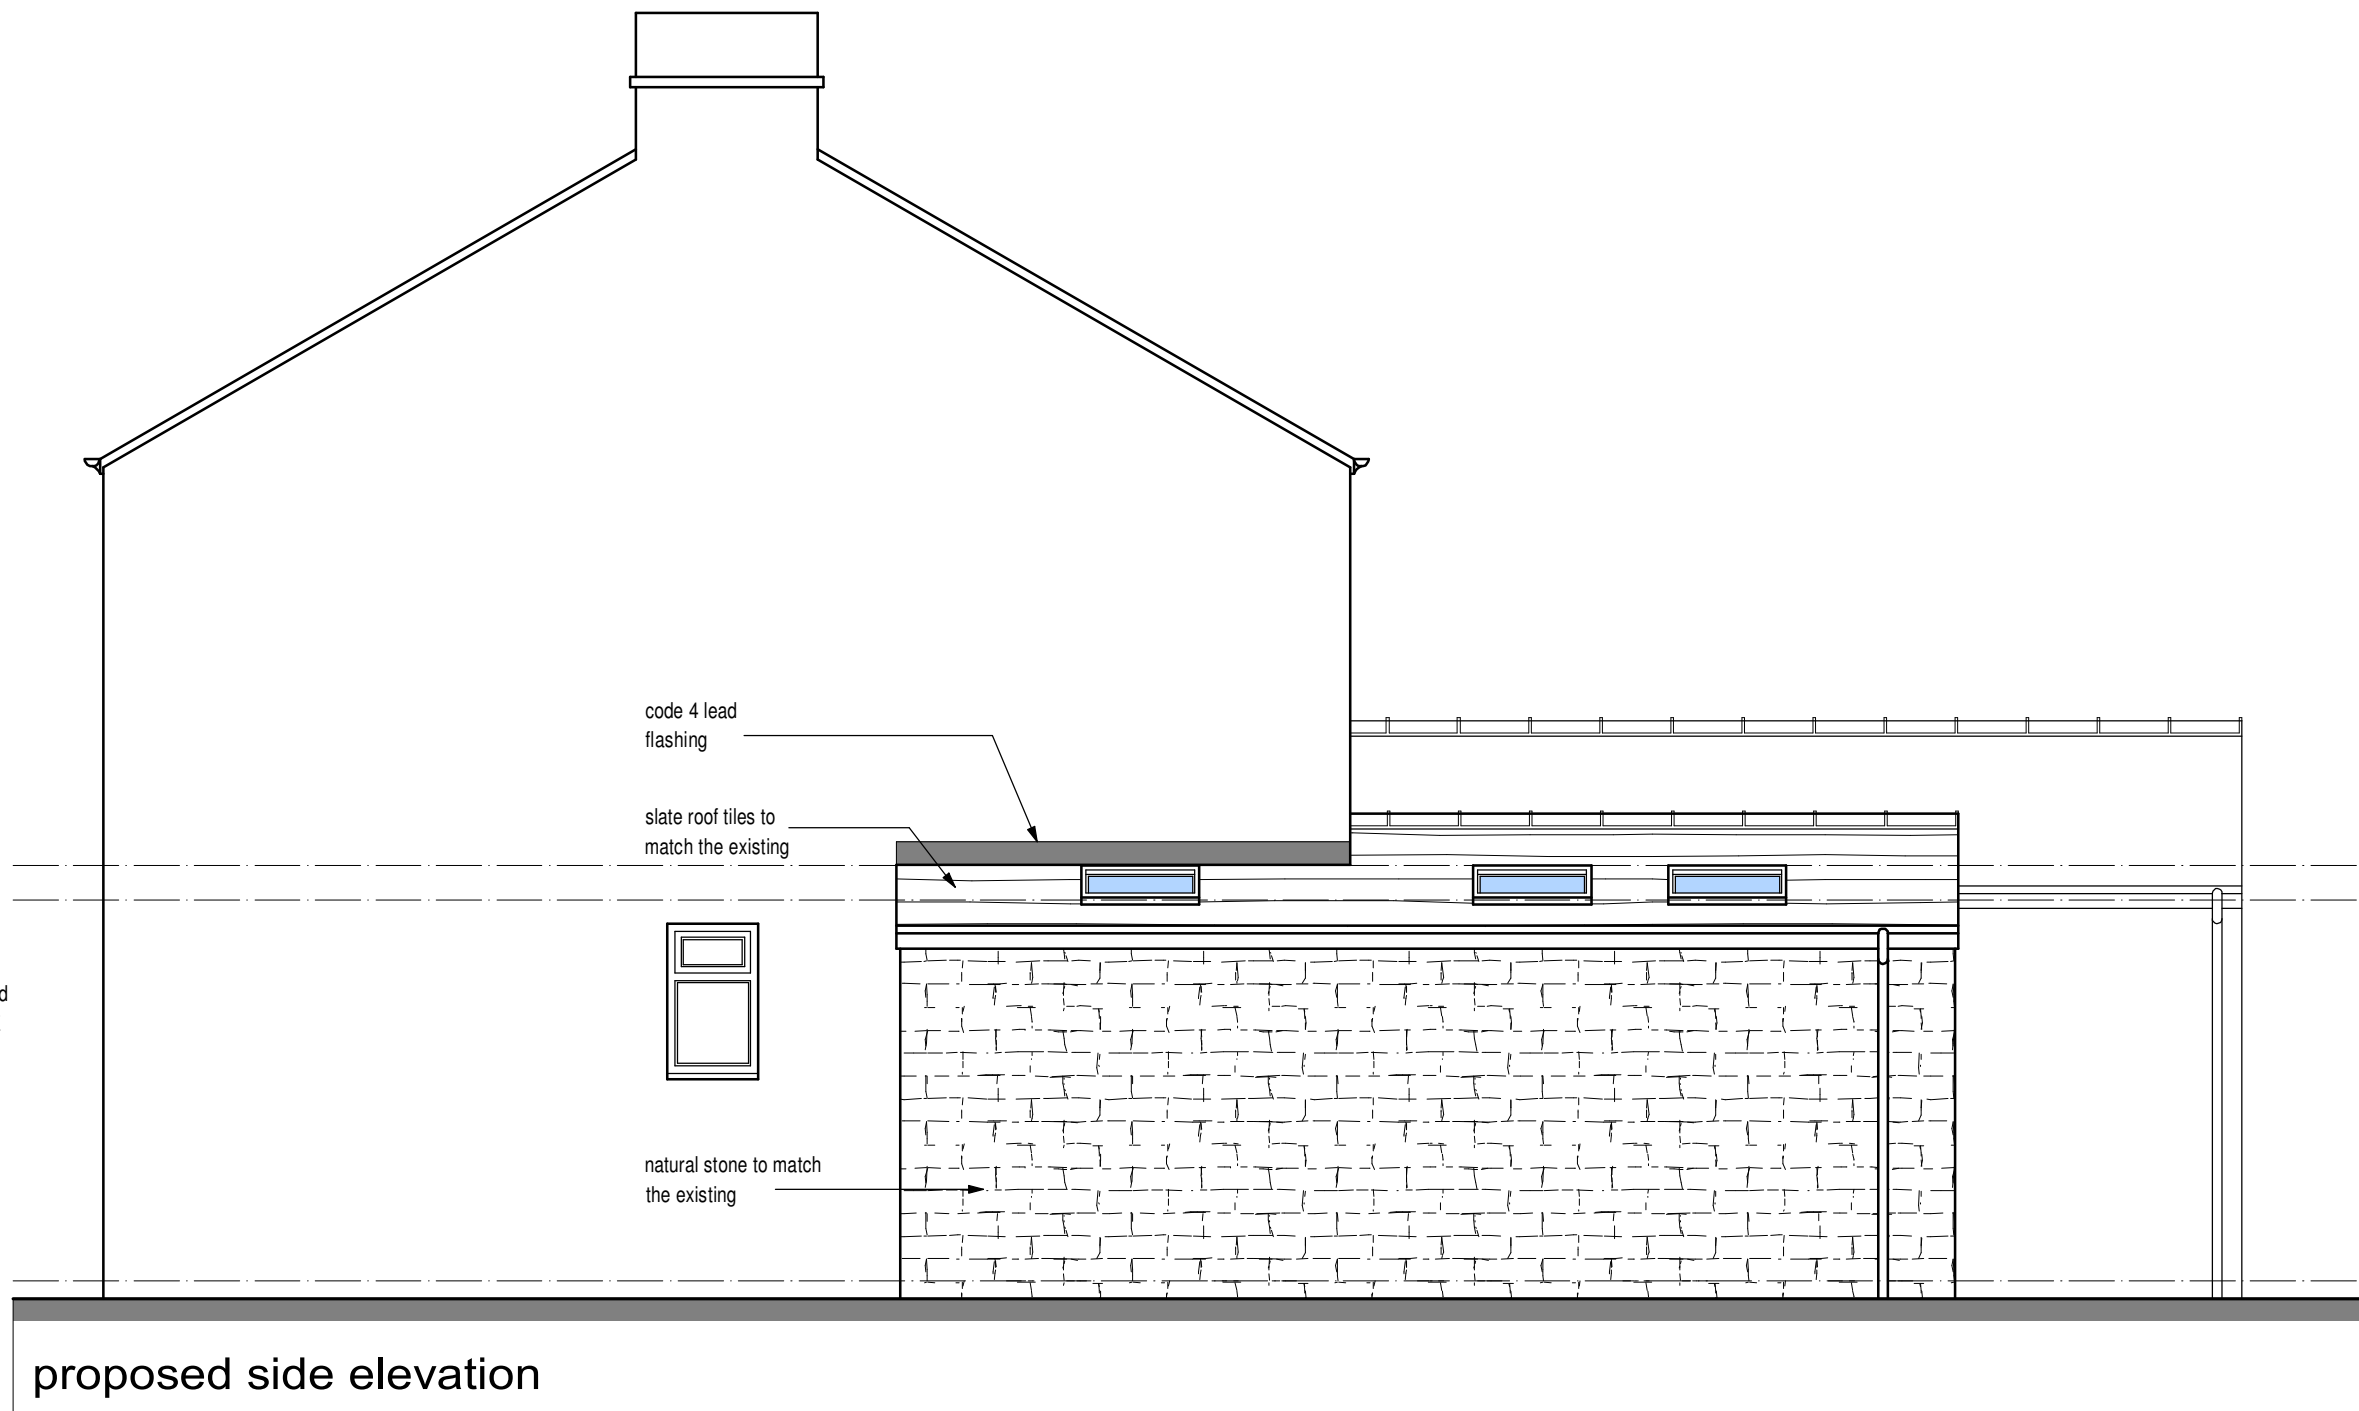


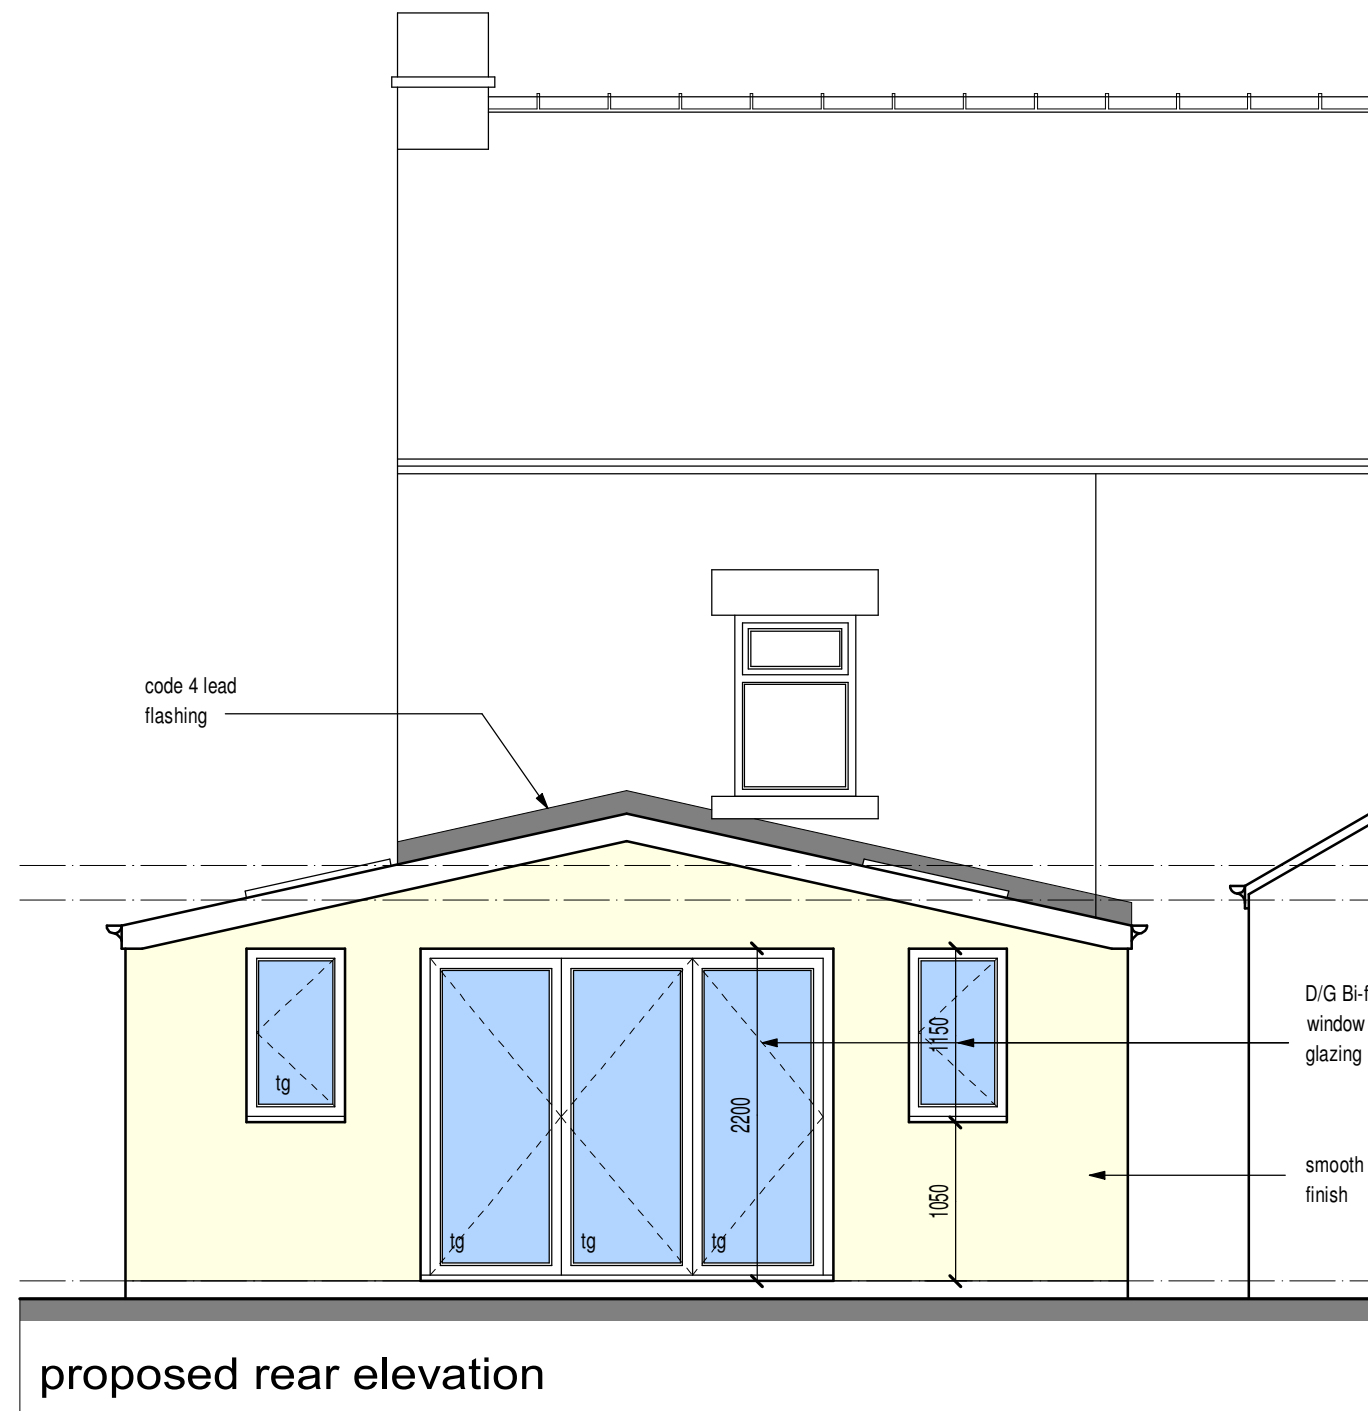

This drawing has been prepared for the sole purpose of obtaining Planning Permission and Building Regulation Approval ONLY. All structural calculations are to be checked by structural engineer prior to construction.

All dimensions & details are to be checked on site prior to construction, any discrepancies reported to ExtensionsNW prior to any work undertaken. Any work undertaken prior to full planning & building regulation approval is at the builders own risk. ExtensionsNW will not be held responsible for any problems arising.

This drawing is the copyright of ExtensionsNW and any reproduction in whole or part is strictly forbidden. Plotted on 26/06/2025. ExtensionsNW reserve the right to modify and make necessary alterations dependent on site conditions.

D		
C		
B		
A		
DATE		

SCALE 1:50 at A1	DATE May 2026
DRAWN JDJ	PP BR
CUSTOMER Mrs R Szita	
PROJECT Extension to the rear and side	
LOCATION 92 Simmondley Lane, Glossop. SK13 6LX	
LOCAL AUTHORITY	

Extensions NW

3 Cribden Street, Ravenstall, Bowness, B24 6BZ
Mobile: 07968438495
Web: www.extensionsnw.co.uk E-mail: jief@extensionsnw.co.uk

JOB No.	REV.
3033 - 01	

