


KEY:
Area around
proposed bore holes
0.0024.5 ha (24.5m²)

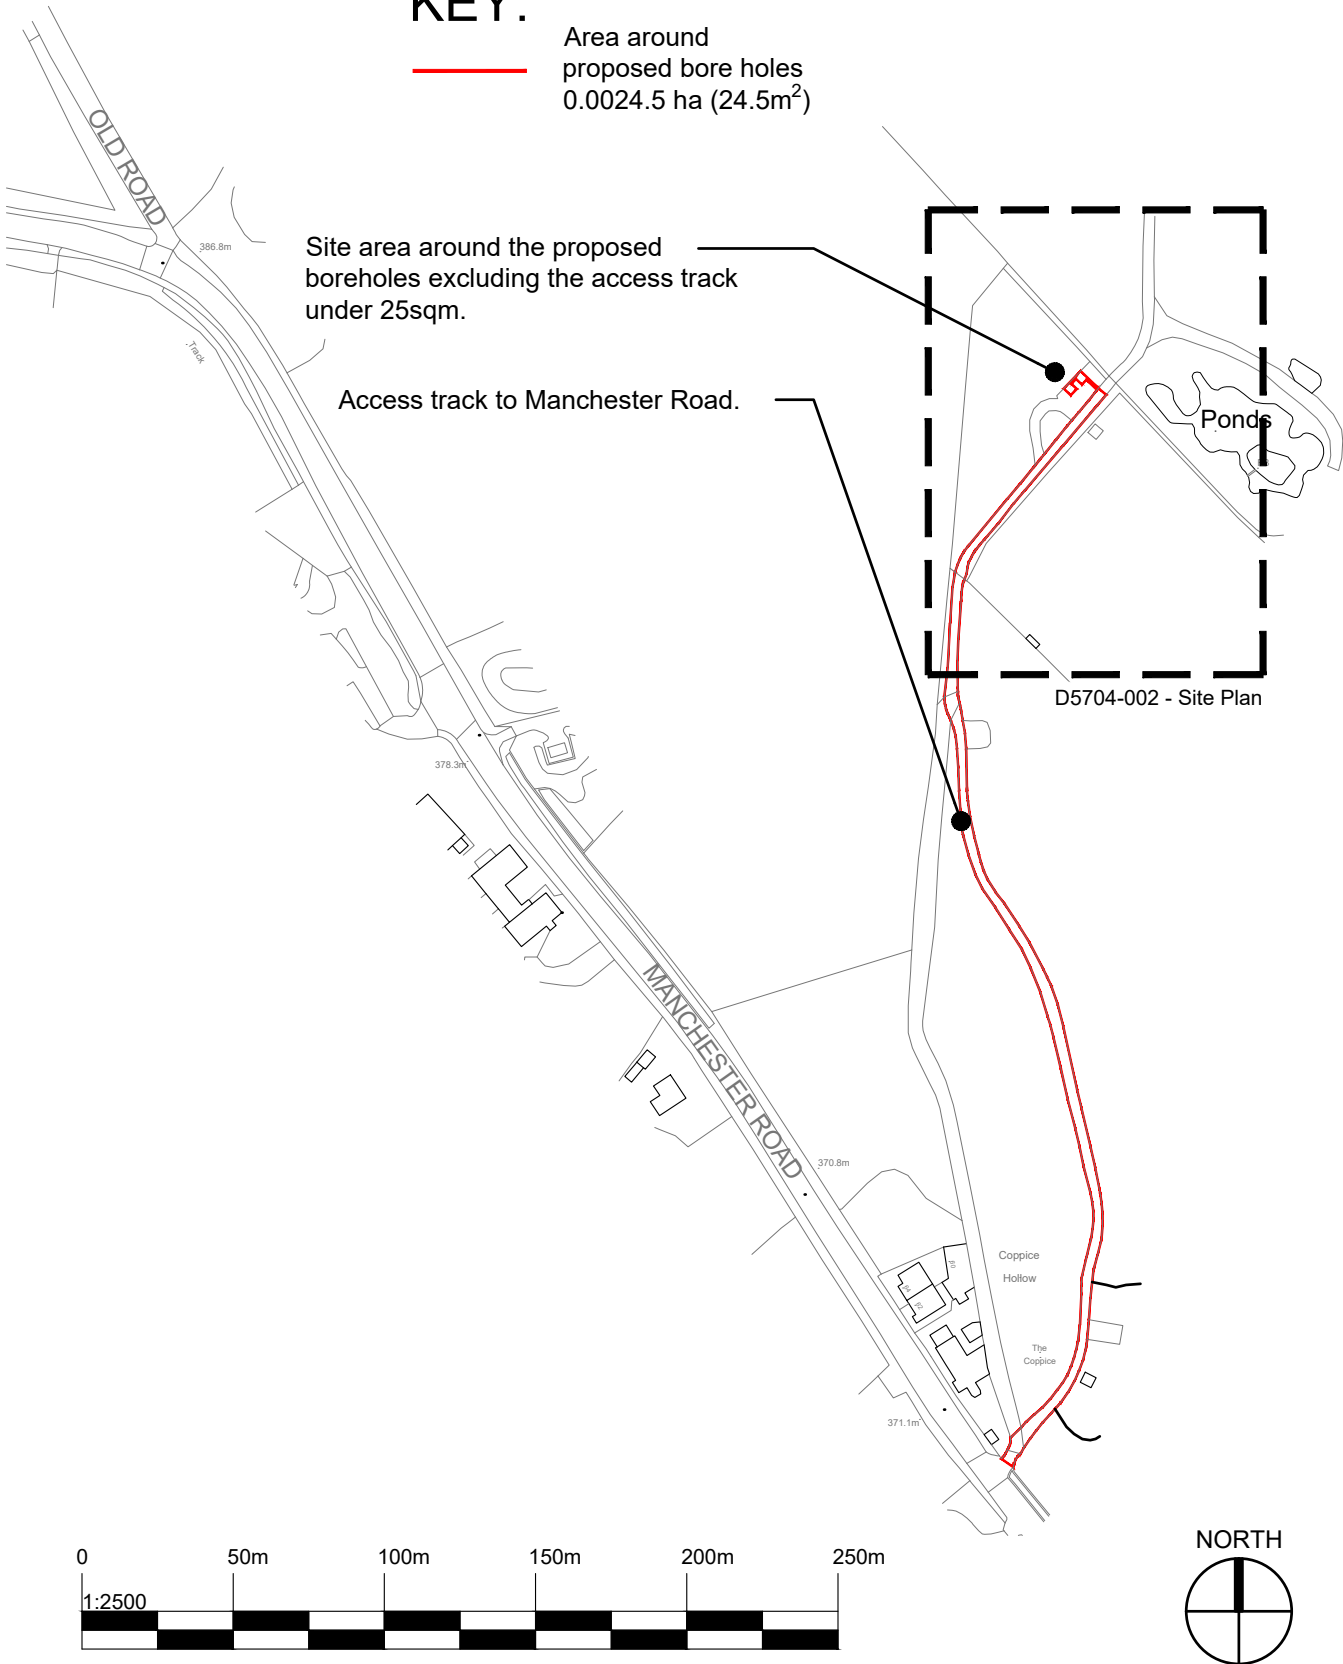

purpose		PLANNING	
drawing title			
Borehole off Manchester Road: Location Plan			
scale @ A4 1:2500		D5704-001 B	
date 10/04/2026			
drn LB	chkd AW		

REVISIONS				
Rev.	Description	Date	By	Chkd
A	Application boundary area amended following discussions between planning officer and planning consultant. Drawing amended following client feedback.	23.06.26	MS	MS
B	Application boundary area amended following feedback. Drawing Key amended.	24.06.26	MS	MS

architecture
masterplanning
landscape
conservation
sustainability

Studio 204B The Tea Factory
82 Wood Street
Liverpool L1 4DQ
T +44 (0)151 707 0110
E cass-liverpool@cass-design.co.uk
W www.cass-design.co.uk

client
Nestlé Waters UK Ltd

project
Borehole off Manchester Road