




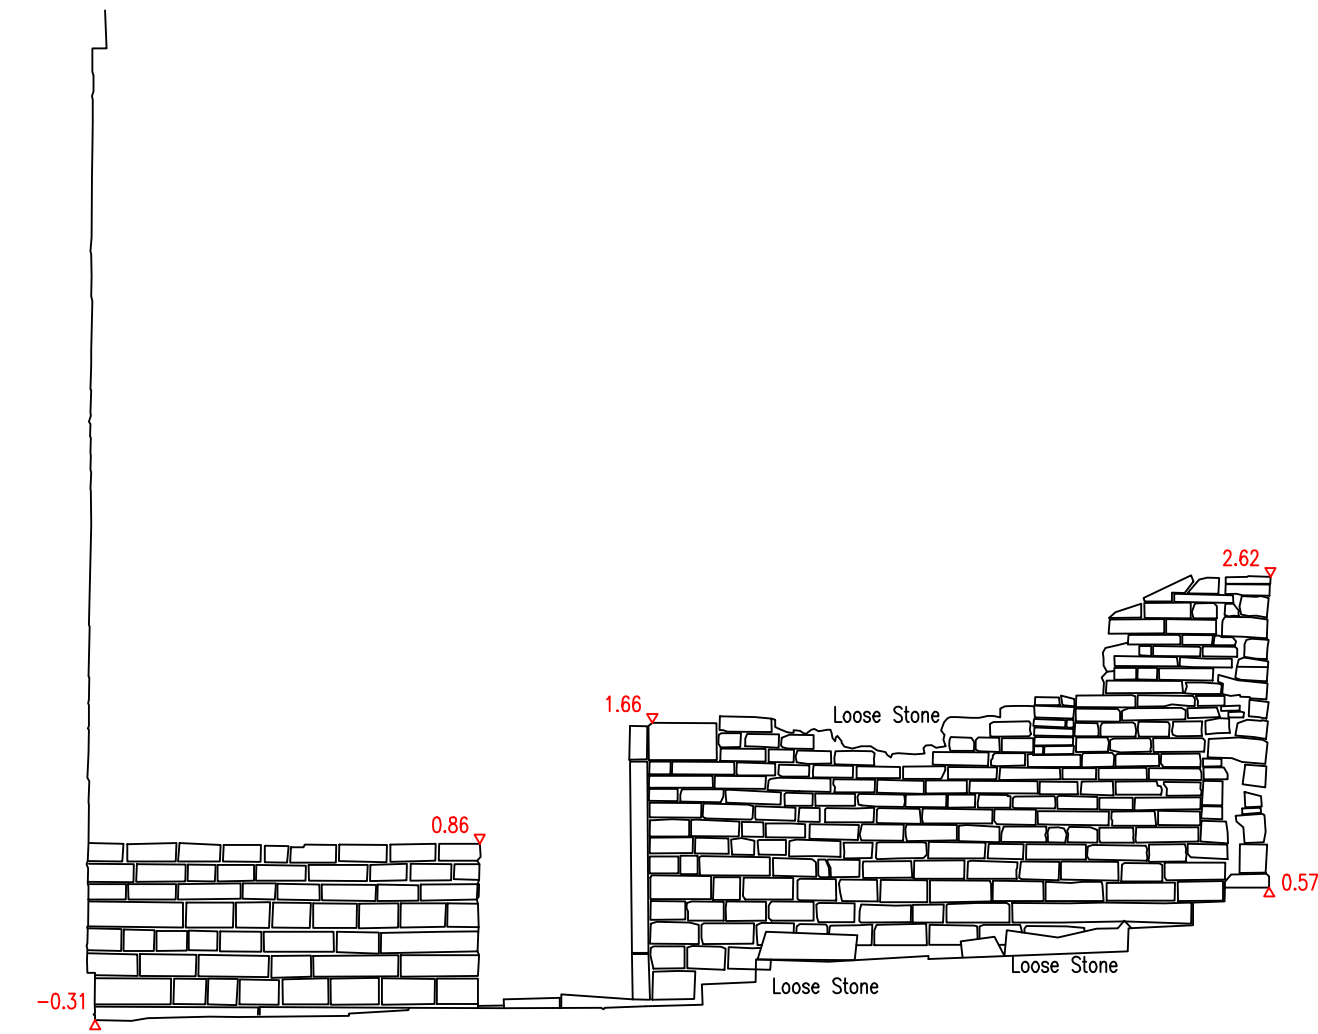

Elevation 1
-2.00m A.D

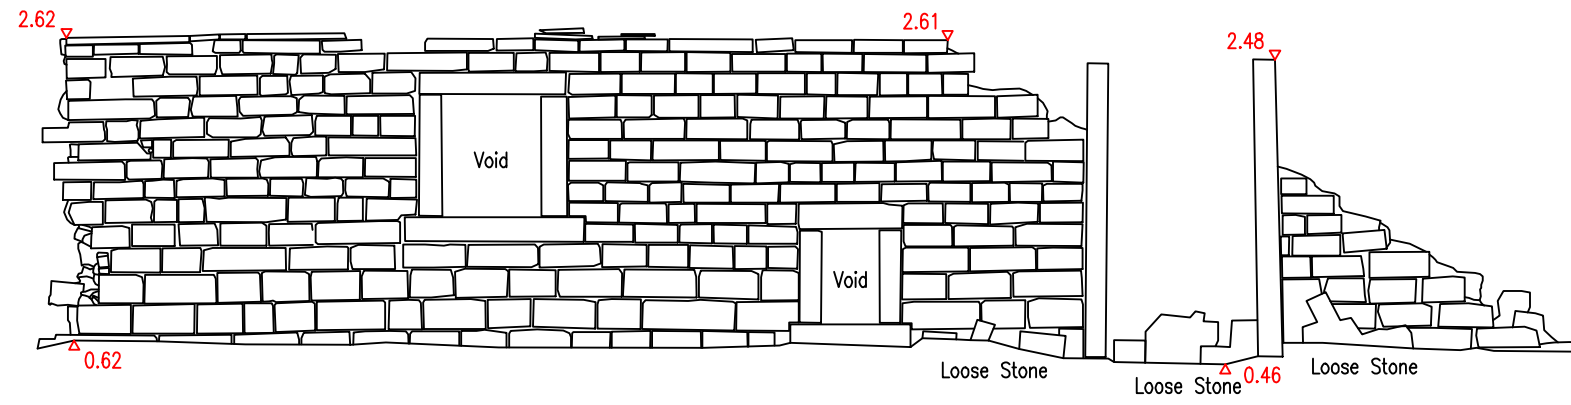


Elevation 2
-2.00m A.D

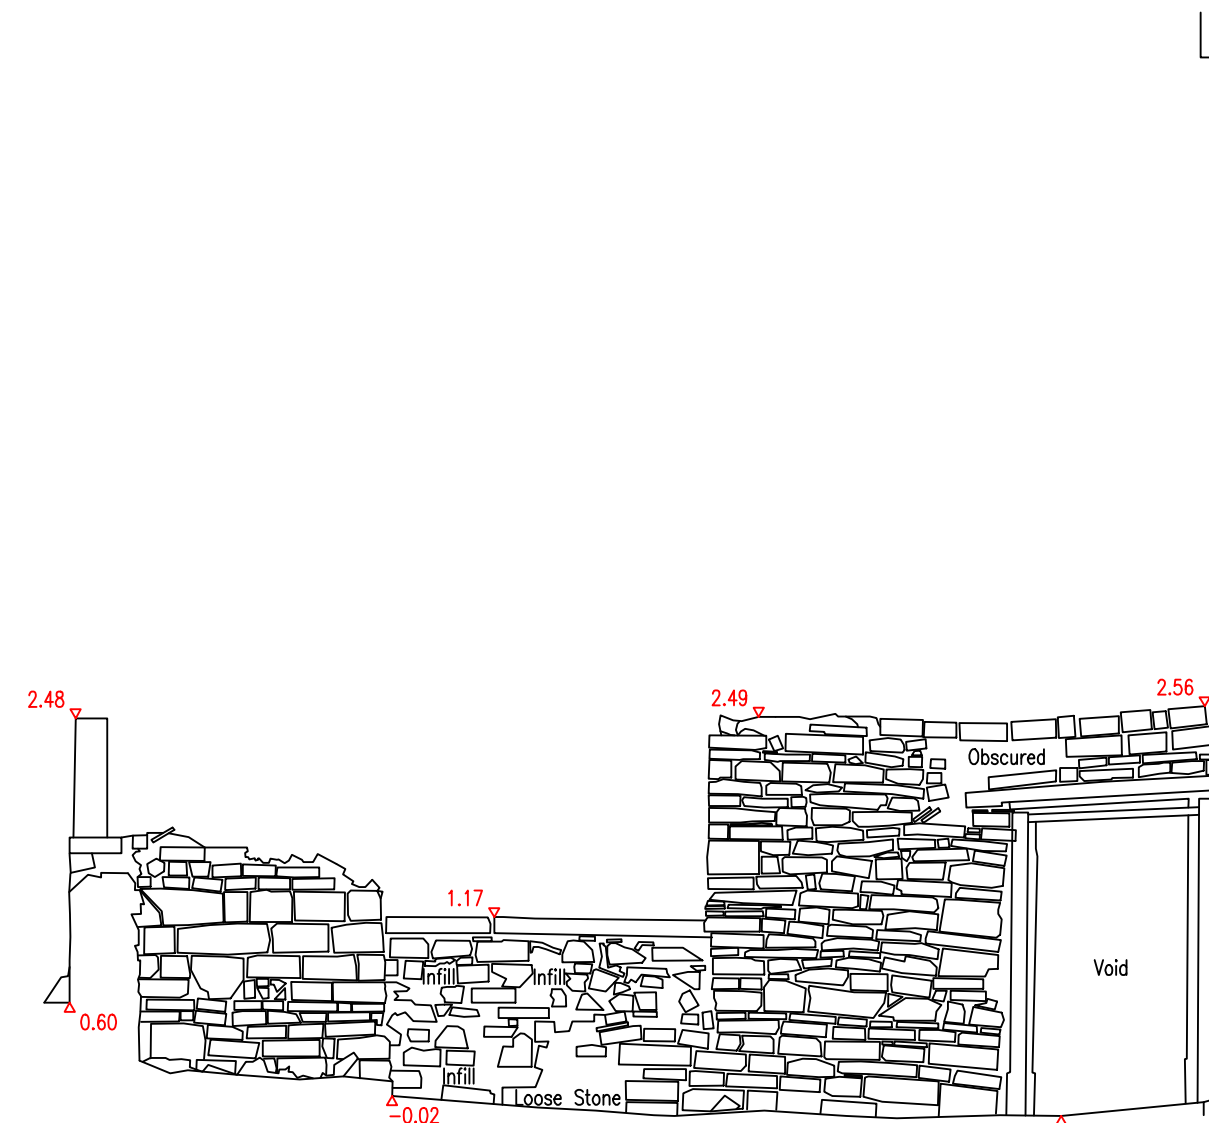

Elevation 3
-2.00m A.D

NOTES

REFERENCE DIAGRAM

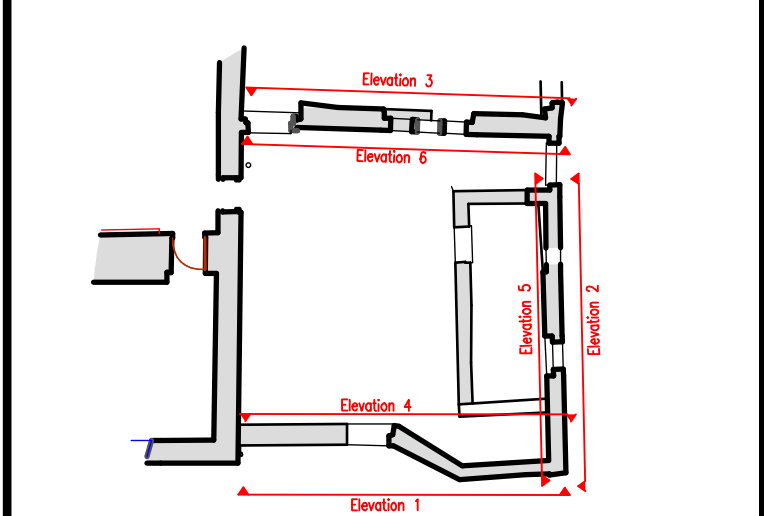

KEY

Grid & Datum - Local Plane Grid and Datum related to the existing site survey (MS - 152020 - 17120) carried out by (Measured Survey Pro).

STANDARD ABBREVIATIONS

AB - AIR BRICK	GA - GAS	PM - PARKING METER
AC - AIR-CONDITIONING	GM - GAS METER	PL - PLASTER
AE - AIRRAIL	GP - GATE POST	PO - POST
AL - ALARM	GU - GUTTER	RD - ROAD SIGN
AV - AIR VALVE	GV - GAS VALVE	ROD - ROLLER SHUTTER DOOR
BK - BRACKET	HR - HANDRAIL	RWP - RAINWATER PIPE
BL - BASEMENT LIGHT	IR - IRON RAILING	SC - SPEED CAMERA
BO - BOLLARD	JB - JUNCTION BOX	SD - SATELLITE DISH
CA - CABLE	KP - KEY PAD	SI - SIGN
CB - CONTROL BOX	LA - LADDER	SS - SECURITY SENSOR
CC - CLOSED CIRCUIT TV	LB - LITTER BIN	SW - SWITCH
CT - CLOSED CIRCUIT TV POLE	LC - LIGHT	TA - TAP
CO - COLUMN	LI - LIGHTING COLUMN	TM - TICKET MACHINE
CP - DOWN PIPE	LP - LAMP POST	TP - TELEGRAPH POLE
DR - DRAIN	LS - LIGHTING STRIP	VE - VENT
DJ - DUCT	MD - MONUMENT	VP - VENT PIPE
EL - ELECTRIC	NP - NAME PLATE	WM - WATER METER
EP - ELECTRICITY POLE	PP - PILLAR BOX	WMS - WALL MOUNTED SPEAKER
FL - FLOODLIGHT	PI - PIPE	WP - WASTE PIPE
FS - FLAG STAFF	PL - PLANT	

10.55	LEVEL	WINDOW GLAZING
-------	-------	----------------

Rev	Date	Drawn	Description	Chk'd	App'd




CHARTERED GEOMATIC SURVEYORS

Jupiter House, 21 Roebuck Lane, Sale, Manchester, M33 7SY
T: 0161 973 3495 F: 0161 962 6819
E: mail@ndoliver.com www.ndoliver.com


Client
Material Studio Architects

Title
**PADFIELD BROOK HOUSE
LITTLE PADFIELD
GLOSSOP, SK13 1ER
ELEVATIONS 1 - 3
SHEET 1 OF 2**


Surveyed	JH	Drawn	JH	Drawn Date:	07/05/2026
Checked	AM	Approved	NDO	Project	13714
Scale	1:50 @ A1	CAD File	P:\13714\NDOLIVER\13714_002.DWG	Status	ORIG
Drawing No	13714 / 002 / 1	Rev	0		

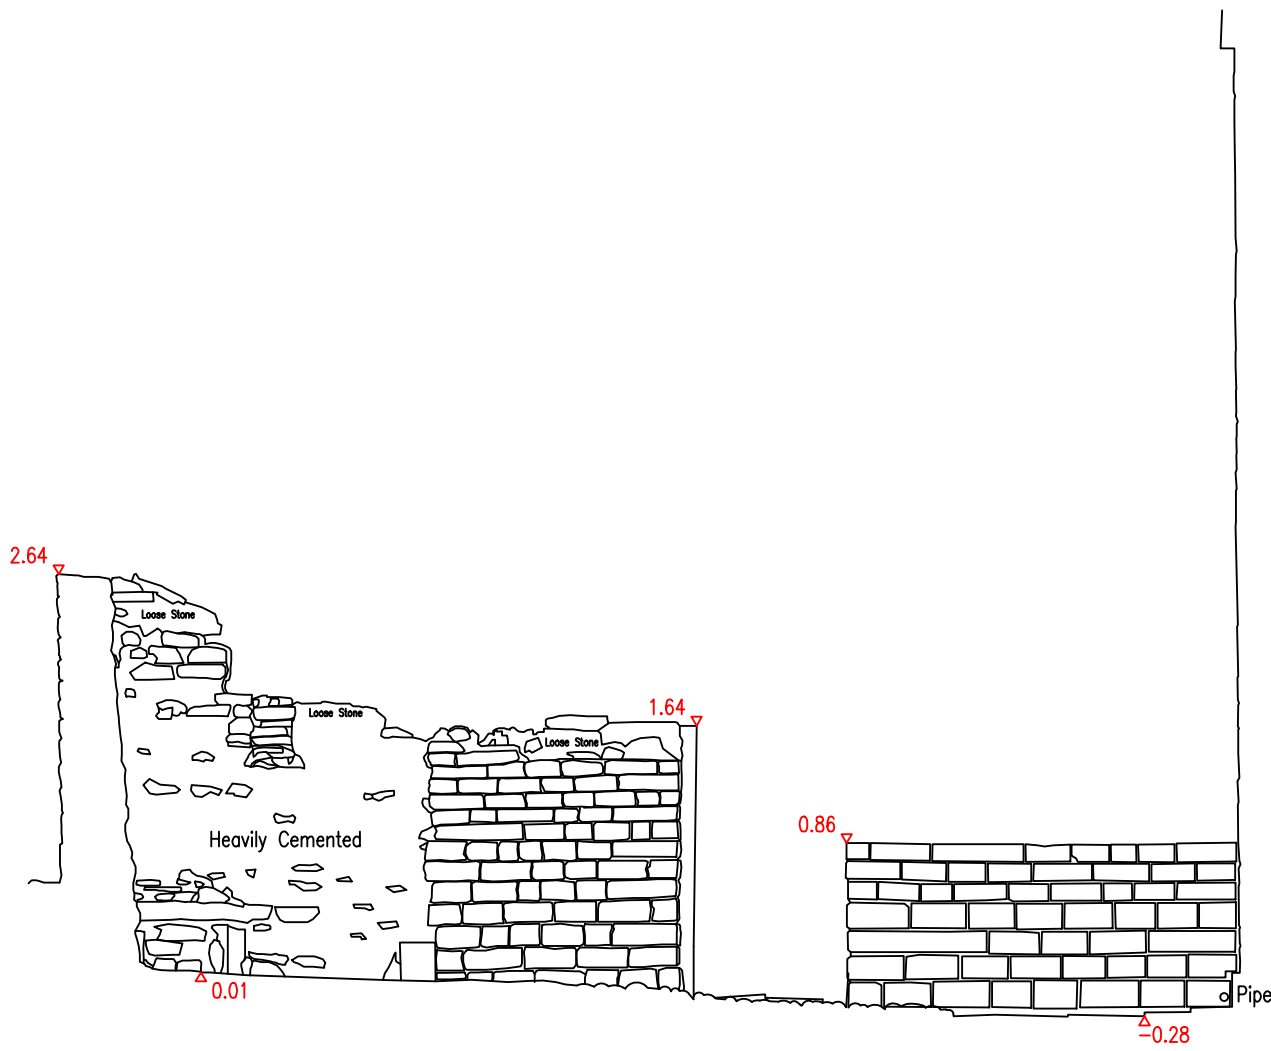

Elevation 4
-2.00m A.D

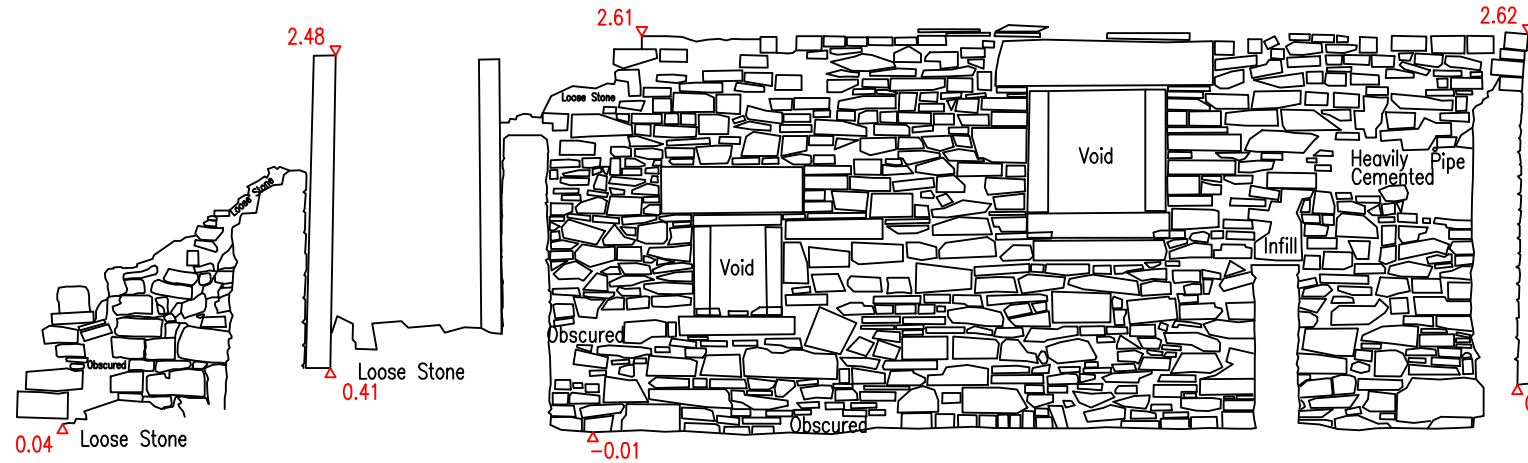

Elevation 5
-2.00m A.D

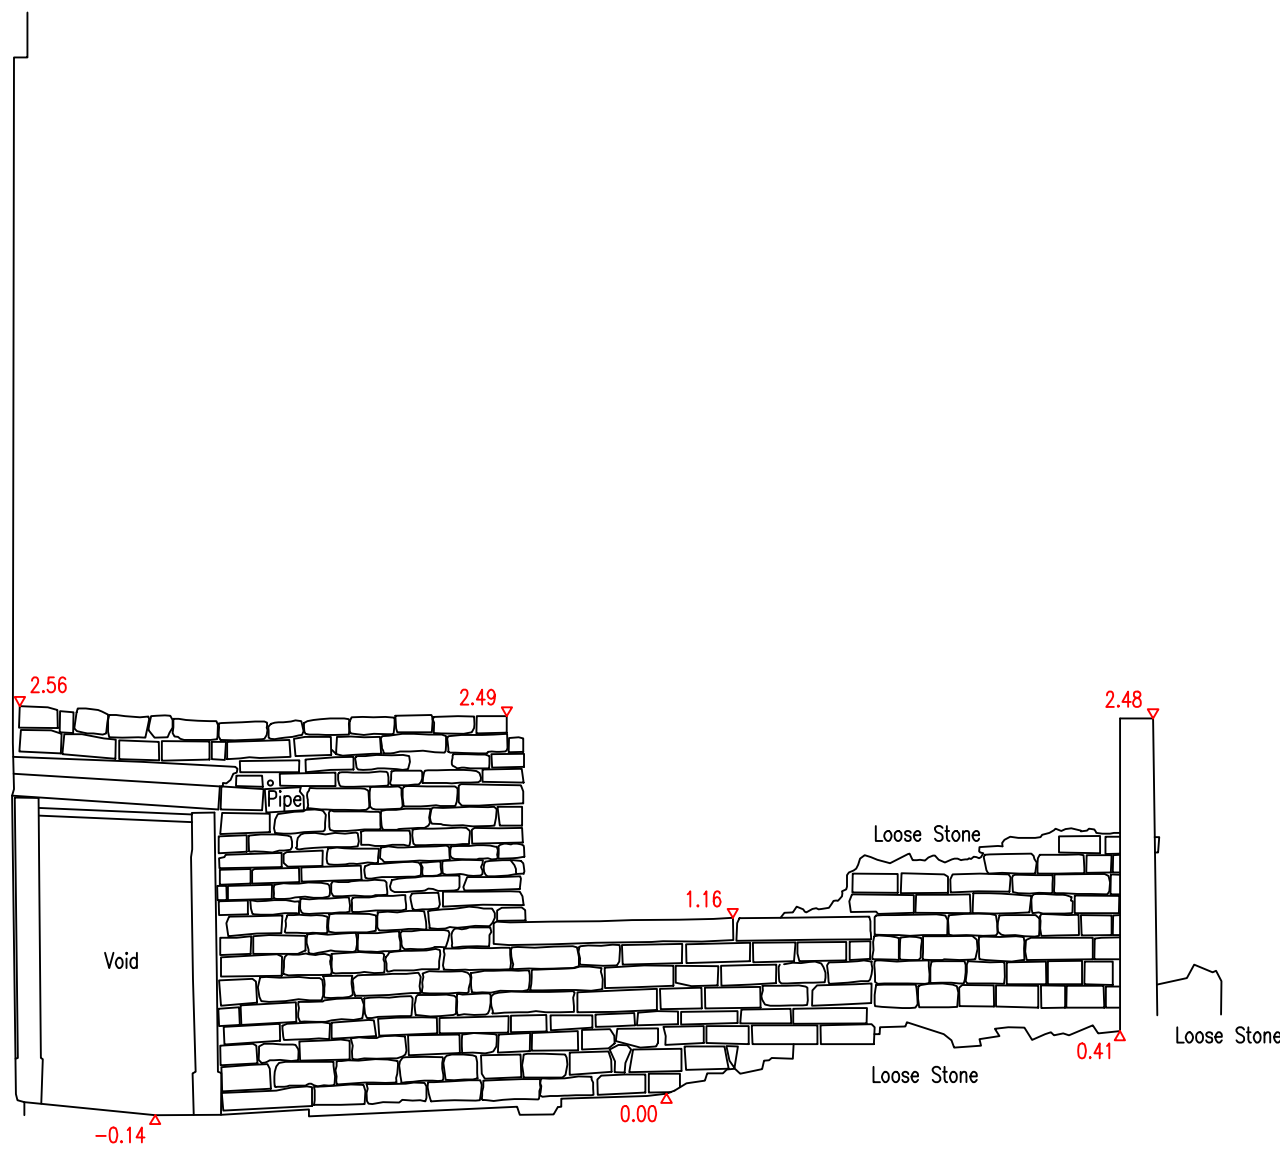

Elevation 6
-2.00m A.D

NOTES

REFERENCE DIAGRAM

KEY

Grid & Datum - Local Plane Grid and Datum related to the existing site survey (MS - 152020 - 17120) carried out by (Measured Survey Pro).

STANDARD ABBREVIATIONS

AB - AIR BRICK	GA - GAS	PM - PARKING METER
AC - AIR-CONDITIONING	GM - GAS METER	PL - PLASTER
AE - ALARM	GP - GATE POST	PO - POST
AL - ALARM	GU - GATE VALVE	PS - ROLLER SHUTTER DOOR
AV - AIR VALVE	HR - HANDRAIL	RWP - RAINWATER PIPE
BK - BRACKET	IR - IRON RAILING	SC - SPEED CAMERA
BL - BASEMENT LIGHT	JB - JUNCTION BOX	SD - SATELLITE DISH
BO - BOLLARD	KB - KEY PAD	SS - SECURITY SENSOR
CA - CABLE	LA - LADDER	SW - SWITCH
CB - CONTROL BOX	LB - LITTER BIN	TA - TAP
CC - CLOSED CIRCUIT TV	LC - LIGHTING COLUMN	TM - TICKET MACHINE
CT - CLOSED CIRCUIT TV POLE	LI - LIGHT	TP - TELEGRAPH POLE
DP - DOWN PIPE	LP - LAMP POST	VE - VENT
DR - DRAIN	LS - LIGHTING STRIP	VP - VENT PIPE
DJ - DUCT	MD - MONUMENT	WM - WATER METER
EL - ELECTRIC	NP - NAME PLATE	WMS - WALL MOUNTED SPEAKER
EP - ELECTRICITY POLE	PI - PILLAR BOX	WP - WASTE PIPE
FL - FLOODLIGHT	PL - PLANT	
FS - FLAG STAFF		

SYMBOLS

LEVEL WINDOW GLAZING

Rev	Date	Drawn	Description	Chk'd	App'd

ND OLIVER & CO
CHARTERED GEOMATIC SURVEYORS

Jupiter House, 21 Roebuck Lane, Sale, Manchester, M33 7SY
T: 0161 973 3495 F: 0161 962 6819
E: mail@ndoliver.com www.ndoliver.com

Client

Material Studio Architects

Title

PADFIELD BROOK HOUSE
LITTLE PADFIELD
GLOSSOP, SK13 1ER
ELEVATIONS 4 - 6
SHEET 2 OF 2

Surveyed	JH	Drawn	JH	Drawn Date:	07/05/2026
Checked	AM	Approved	NDO	Project	13714
Scale	1:50 @ A1	CAD File	P:\13714\NDOLIVER\13714_002.DWG	Status	ORIG
Drawing No	13714 / 002 / 2	Rev	0		