


Location Plan

Site Address: Padfield Brook House, Little Padfield, Glossop, SK13 1ER

Date Produced: 19-Jun-2026

Scale: 1:1250 @A4

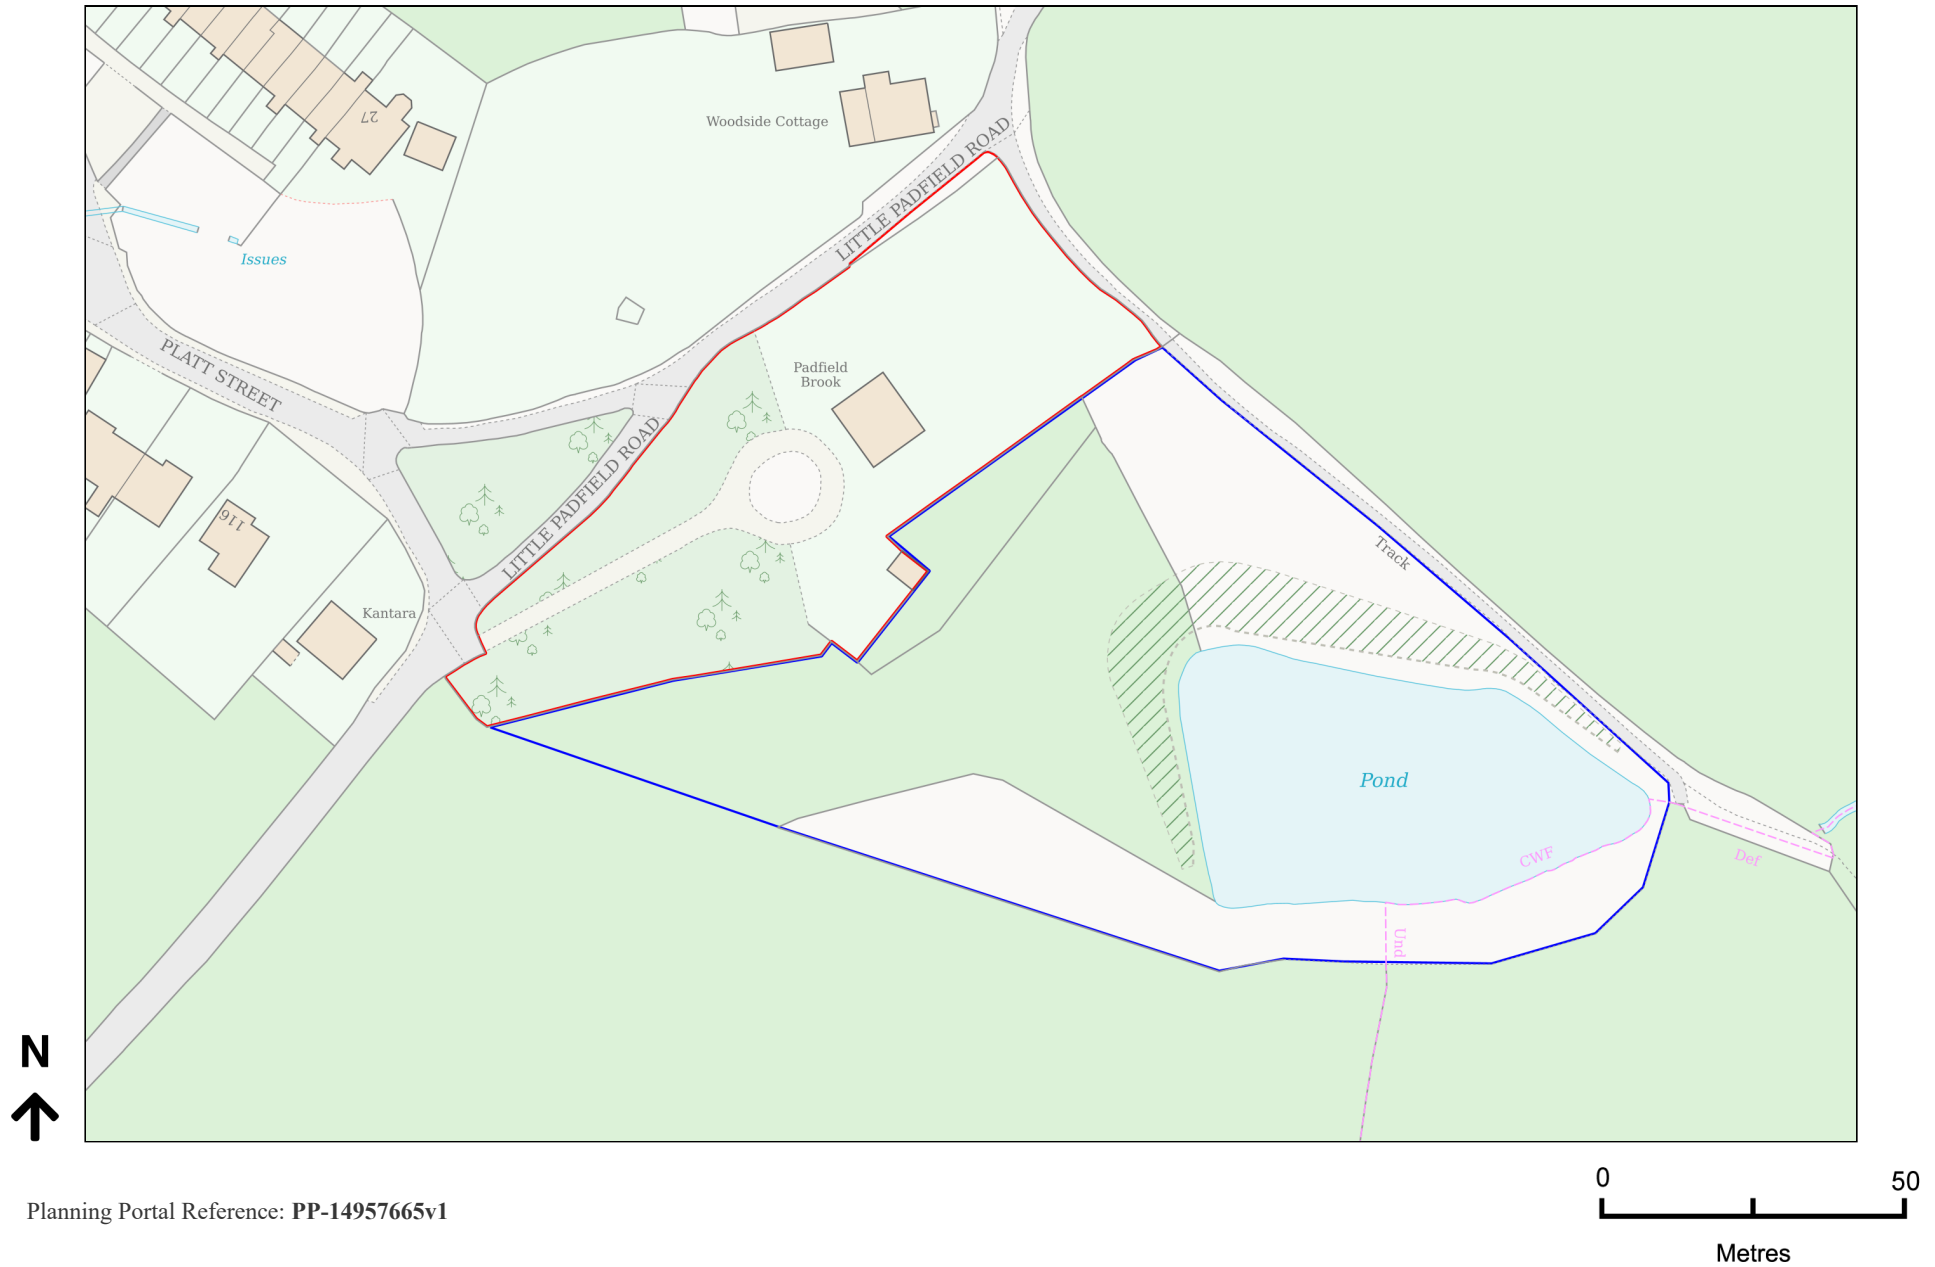

Planning Portal Reference: PP-14957665v1