



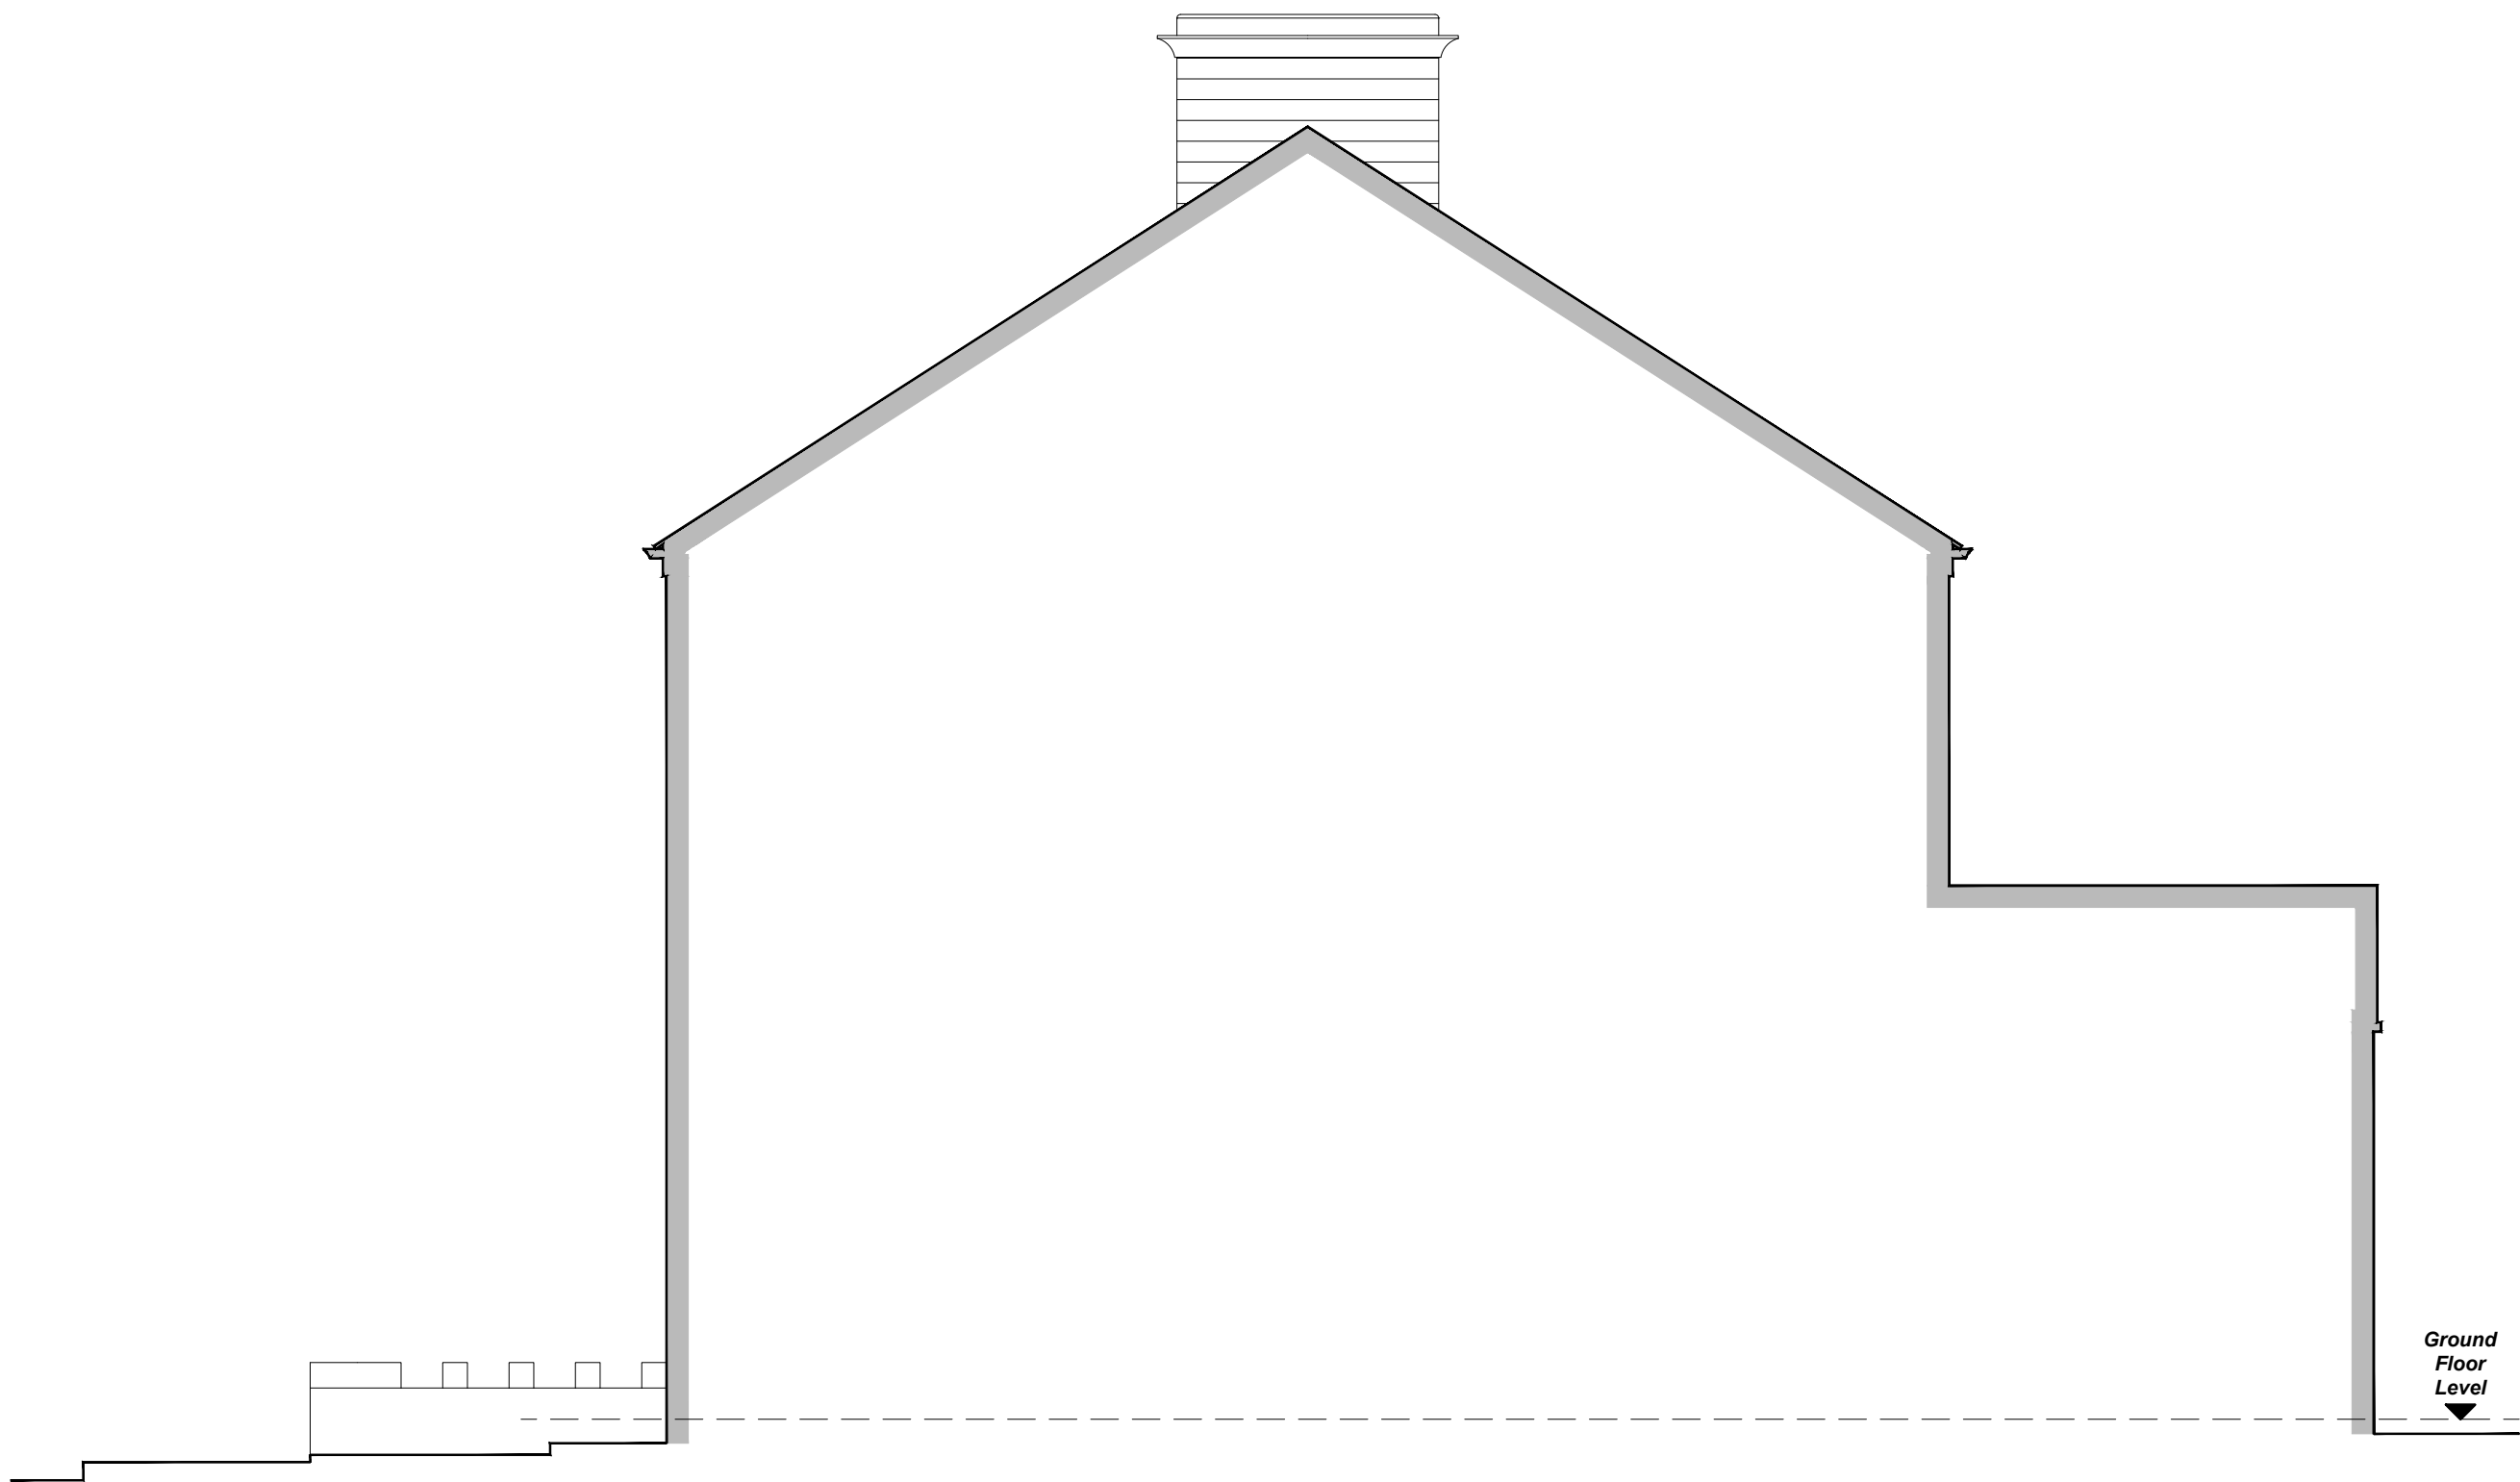

EXISTING SIDE (SOUTH WESTERN) ELEVATION
(Boundary wall to forefront omitted)

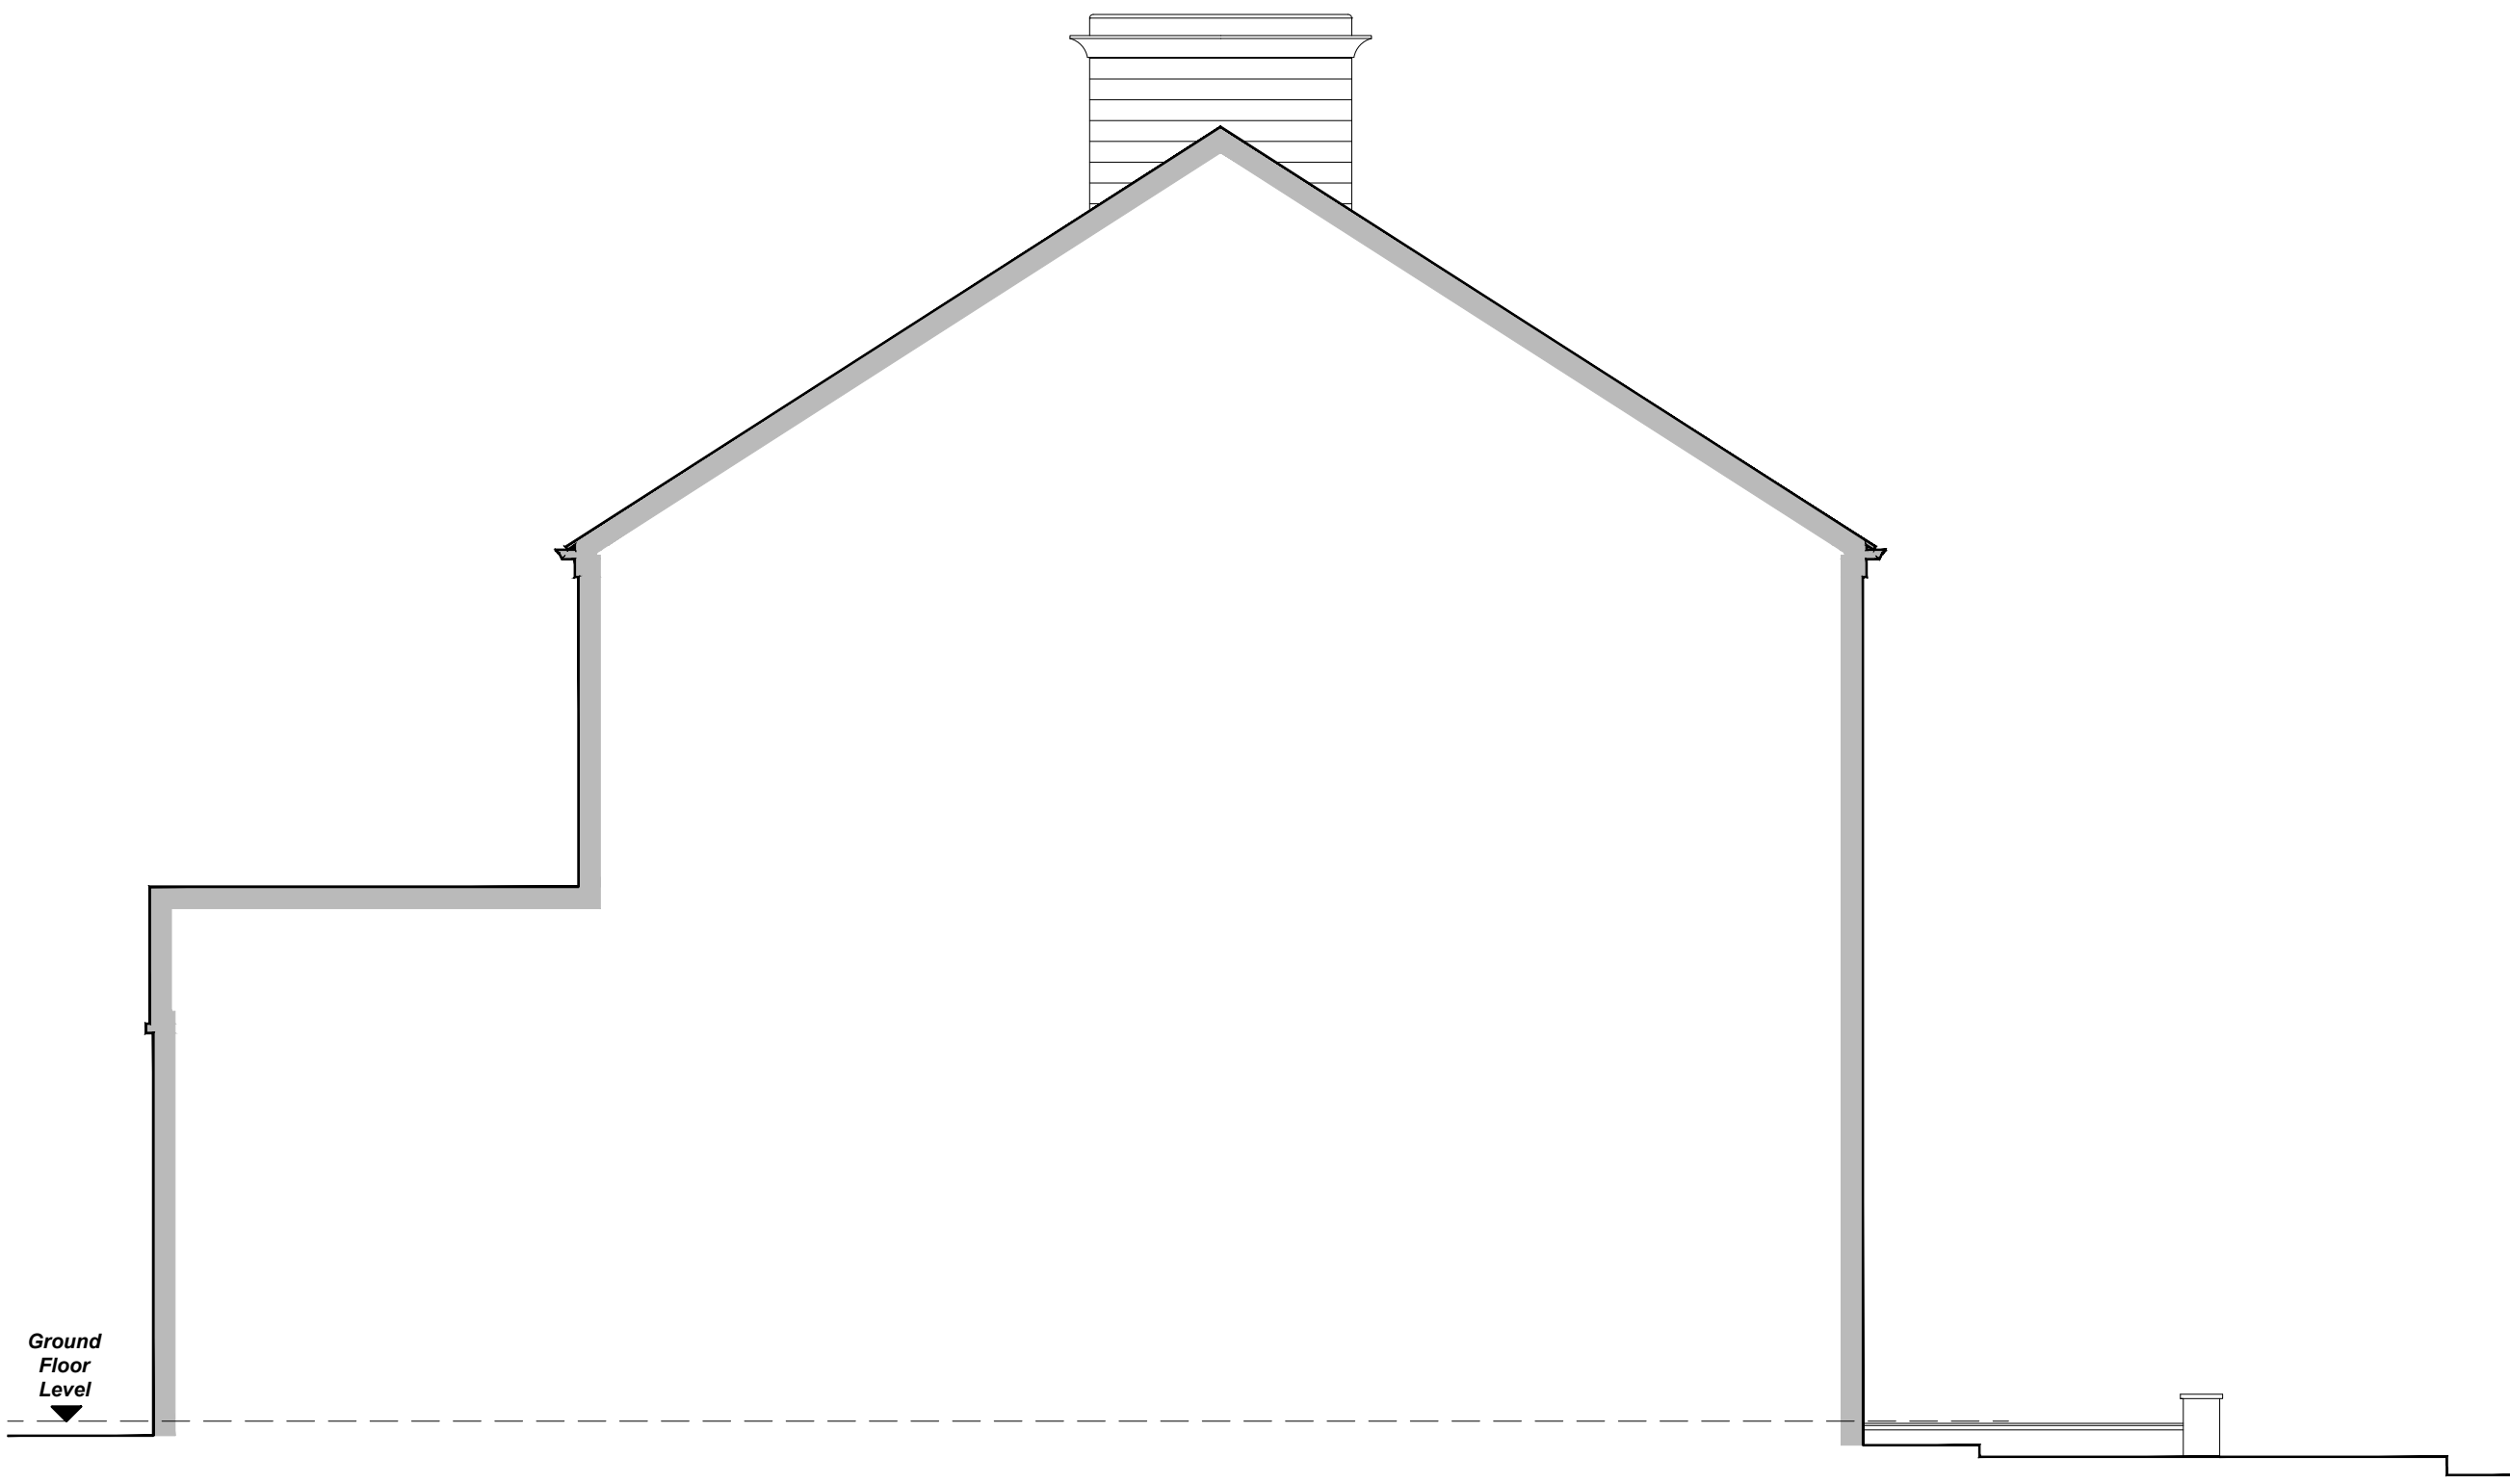

EXISTING SIDE (NORTH EASTERN) ELEVATION
(Boundary wall to forefront omitted)

NOTES
All dimensions are to be checked on site and any discrepancies referred to the designer prior to proceeding. All levels are to be confirmed on site prior to proceeding with the work. All discrepancies between information shown on the drawing and the information shown on the specification are to be referred to the designer prior to proceeding with the works. All component sizes and references to be checked prior to the ordering of materials. Positions of existing drain runs and associated installations to be confirmed prior to proceeding and drains checked as necessary. All relevant boundary positions to be checked prior to proceeding. Any on site design changes must be reported to the designer and agreed with the relevant authority prior to proceeding. Levels shown are related to an arbitrary datum and therefore not related to ordnance datum.

Revision	Date	Details

GRUNDY ARCHITECTURAL SERVICES RAGLAND ROAD, PADFIELD, GLOSOPP, DERBYSHIRE, SK13 1EF TEL: 0774 581 3862 EMAIL: RICHARD@GRUNDYARCHITECTURAL.CO.UK	
Project:	Proposed Draught Lobby at: 58 Post Street Padfield Glossop Derbyshire SK13 1EF
Client:	Joy Hollisworth
Drawing Title:	EXISTING ELEVATIONS SHEET II
Drawn by:	R.G.
Drawing No.:	2425.03
Revision:	1:50 @ A1

