
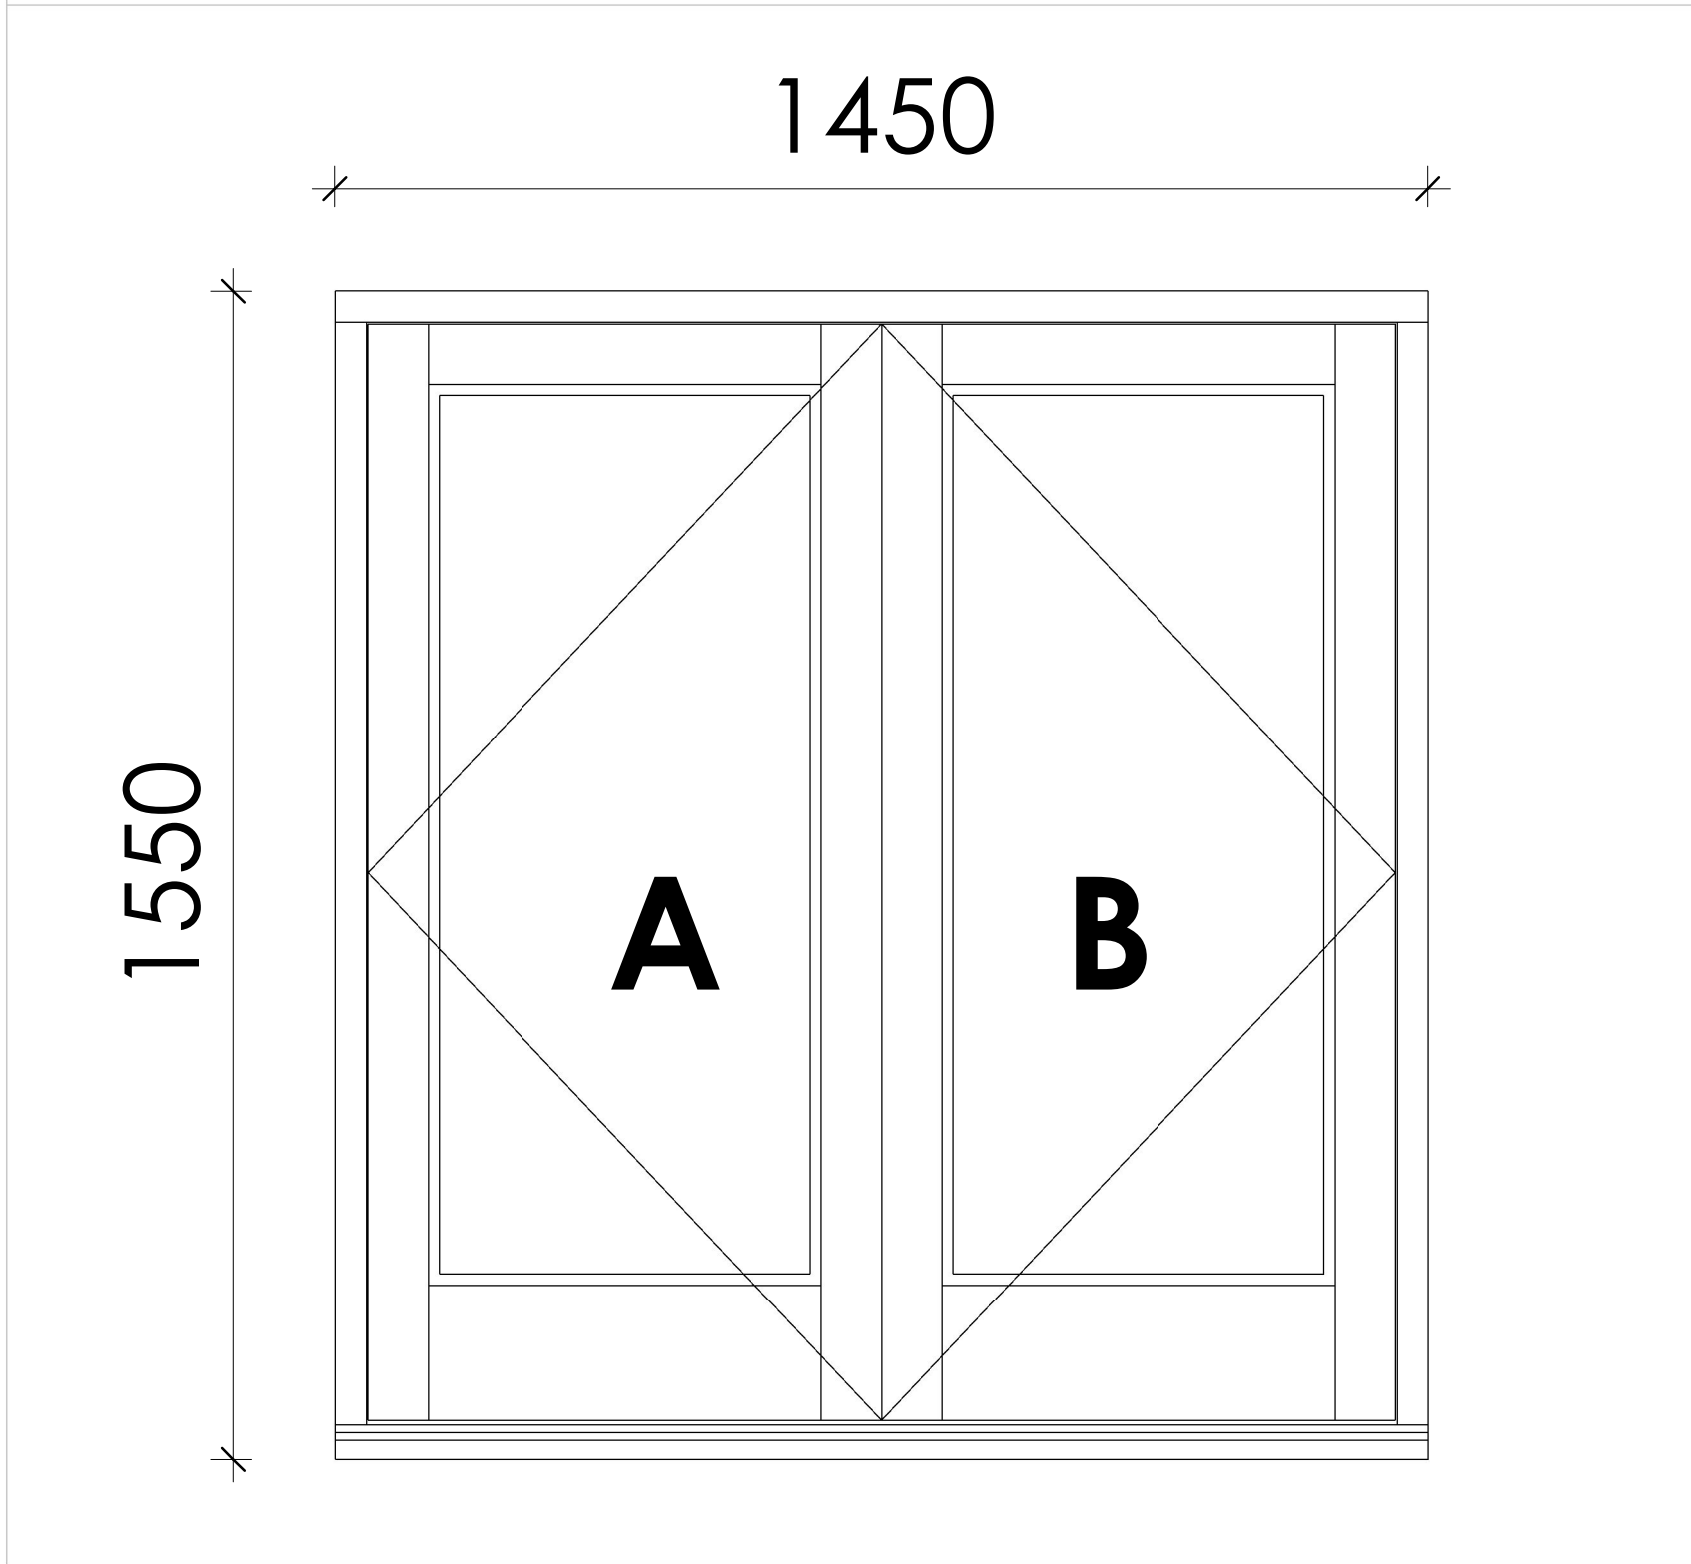
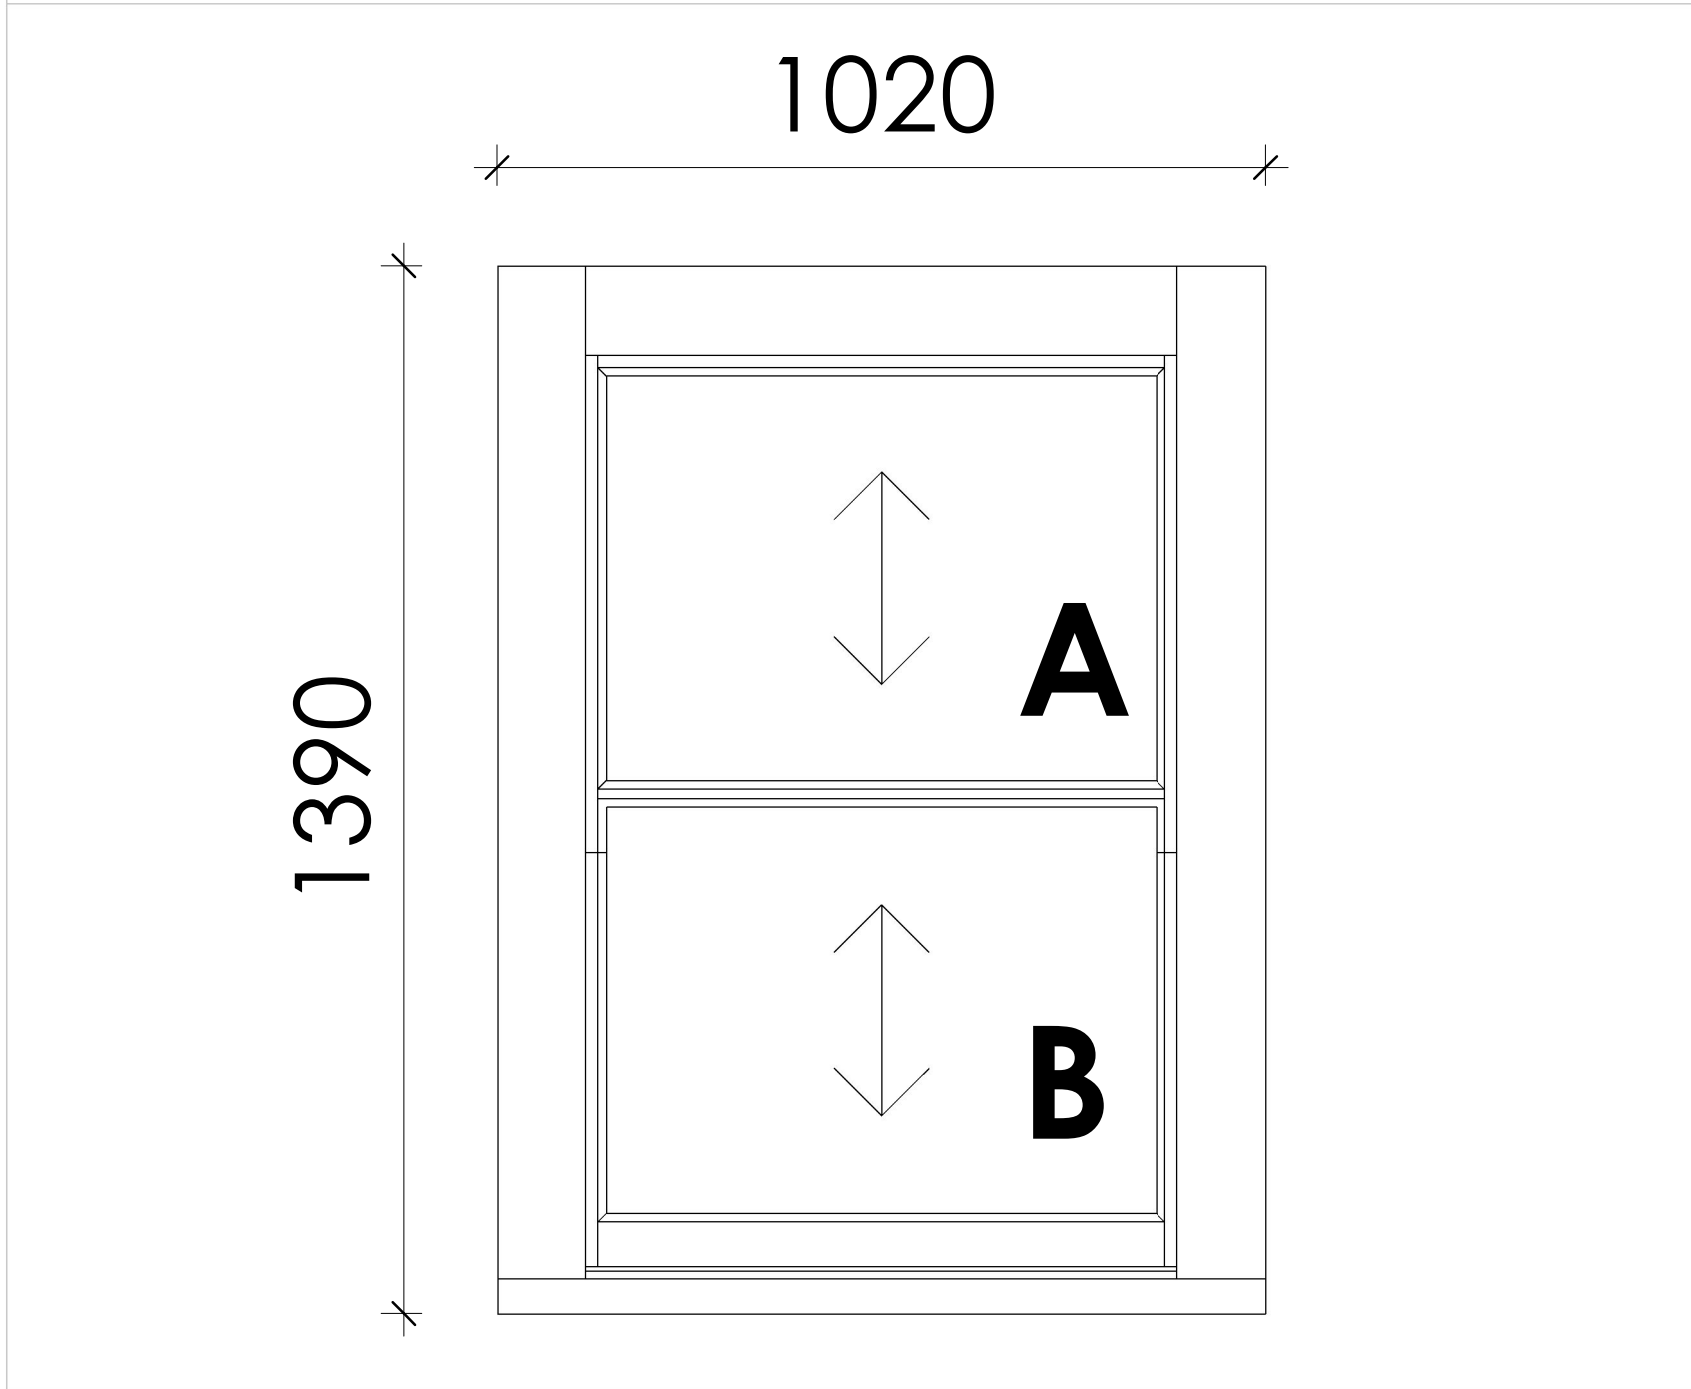


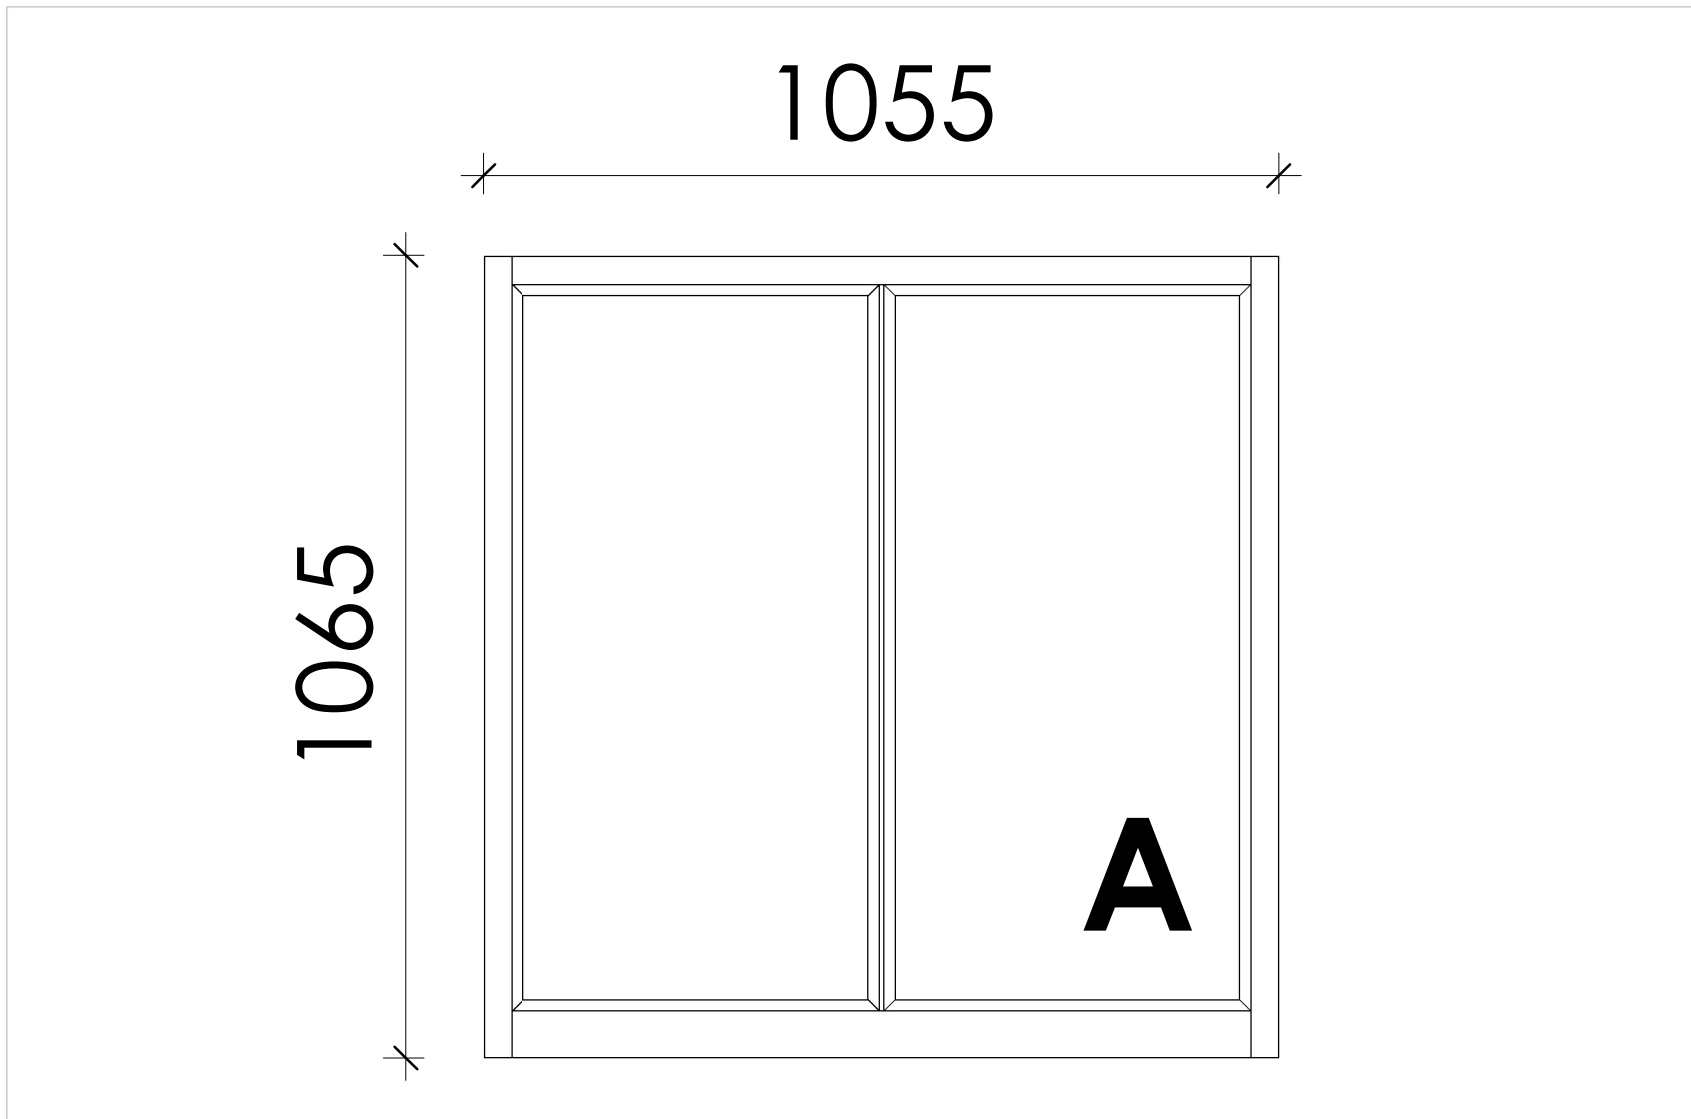

Fixed Casement

Top Floor Dormer
Screen Casement 56mm thick, frame rebate 60 x 15
Mortice in rebate, glass rebate 41 x 15, opening componets reduced by frame gap 2mm
WOOD TYPE: Abodo
GLASS TYPE:Single Glass 4mm Toughened
1 Coat of Aluminium wood primer only (All other decoration by others)

Sliding Sash

Boxed Sliding Sash Window
WINDOW TYPE: Sliding sash traditional with weights and pulleys, narrow mullion for fixed side lights
WOOD TYPE: US-Redwood with Hardwood cill
GLASS TYPE:Single Glass 4mm Toughened
Two primer coats and two satin top coats.

Fixed Casement


Double Doors & Frame
Balcony Access
Flush Casement Frame 95mm x 56mm
Mortice in Rebates
WOOD TYPE: Abodo
Two primer coats and two satin top coats.

Door


Standard door 44mm thick
WOOD TYPE: Abodo
GLASS TYPE:Single Glass 4mm Toughened
Two primer coats and two satin top coats.

CONDITION 3

TRADITIONAL SLIDING SASH SECTIONS

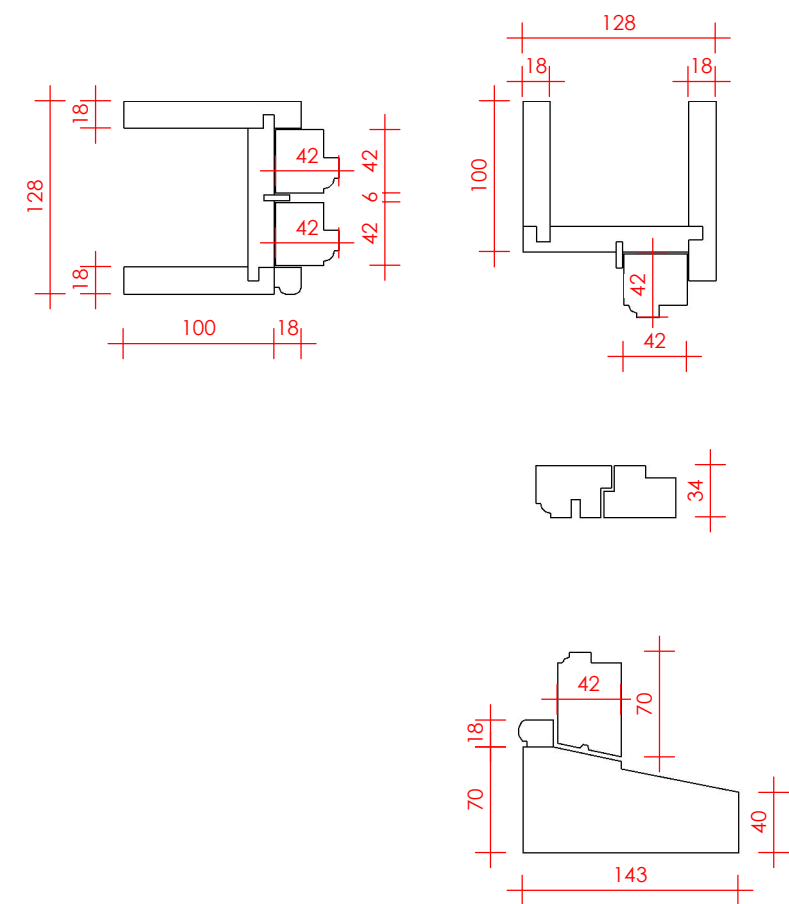


LANDING FIXED CASEMENT

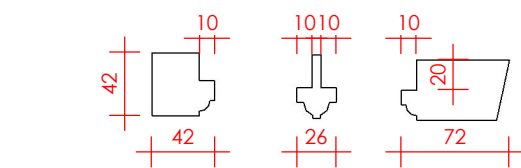

Window Sections

Scale 1 : 5 @ A1

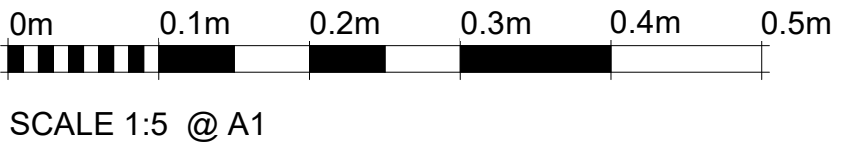

SCALE 1:5 @ A1

C1	30/04/2026	Planning conditions submission	GN
Rev	Date	Description	Drawn

Stage 03 - NMA

Window & Door Details

NH-KINGS-CON-100	Scale BATH:1:50 BASH:1:50 As indicated
Project Name: KINGS ARM HOTEL REFURB	Drawn by: GN
Project no: NH-260218	Date: 30/04/2026
	Rev: C1


NOVUS
HAUS

Contact us:
info@nhhome.co.uk
www.nhhome.co.uk

 | novus_haus

Window Elevations

Scale 1 : 10 @ A1

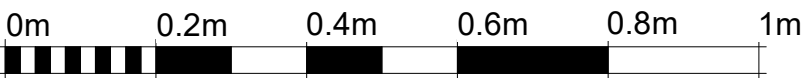

SCALE 1:10 @ A1