


CONDITION 5

Proposed stonework to be constructed using natural stone to match the existing building in terms of colour, coursing, texture and jointing.

Mortar colour and joint profile to match the existing masonry. Stone to be rough dressed and laid in irregular courses to reflect the character of the existing facade.

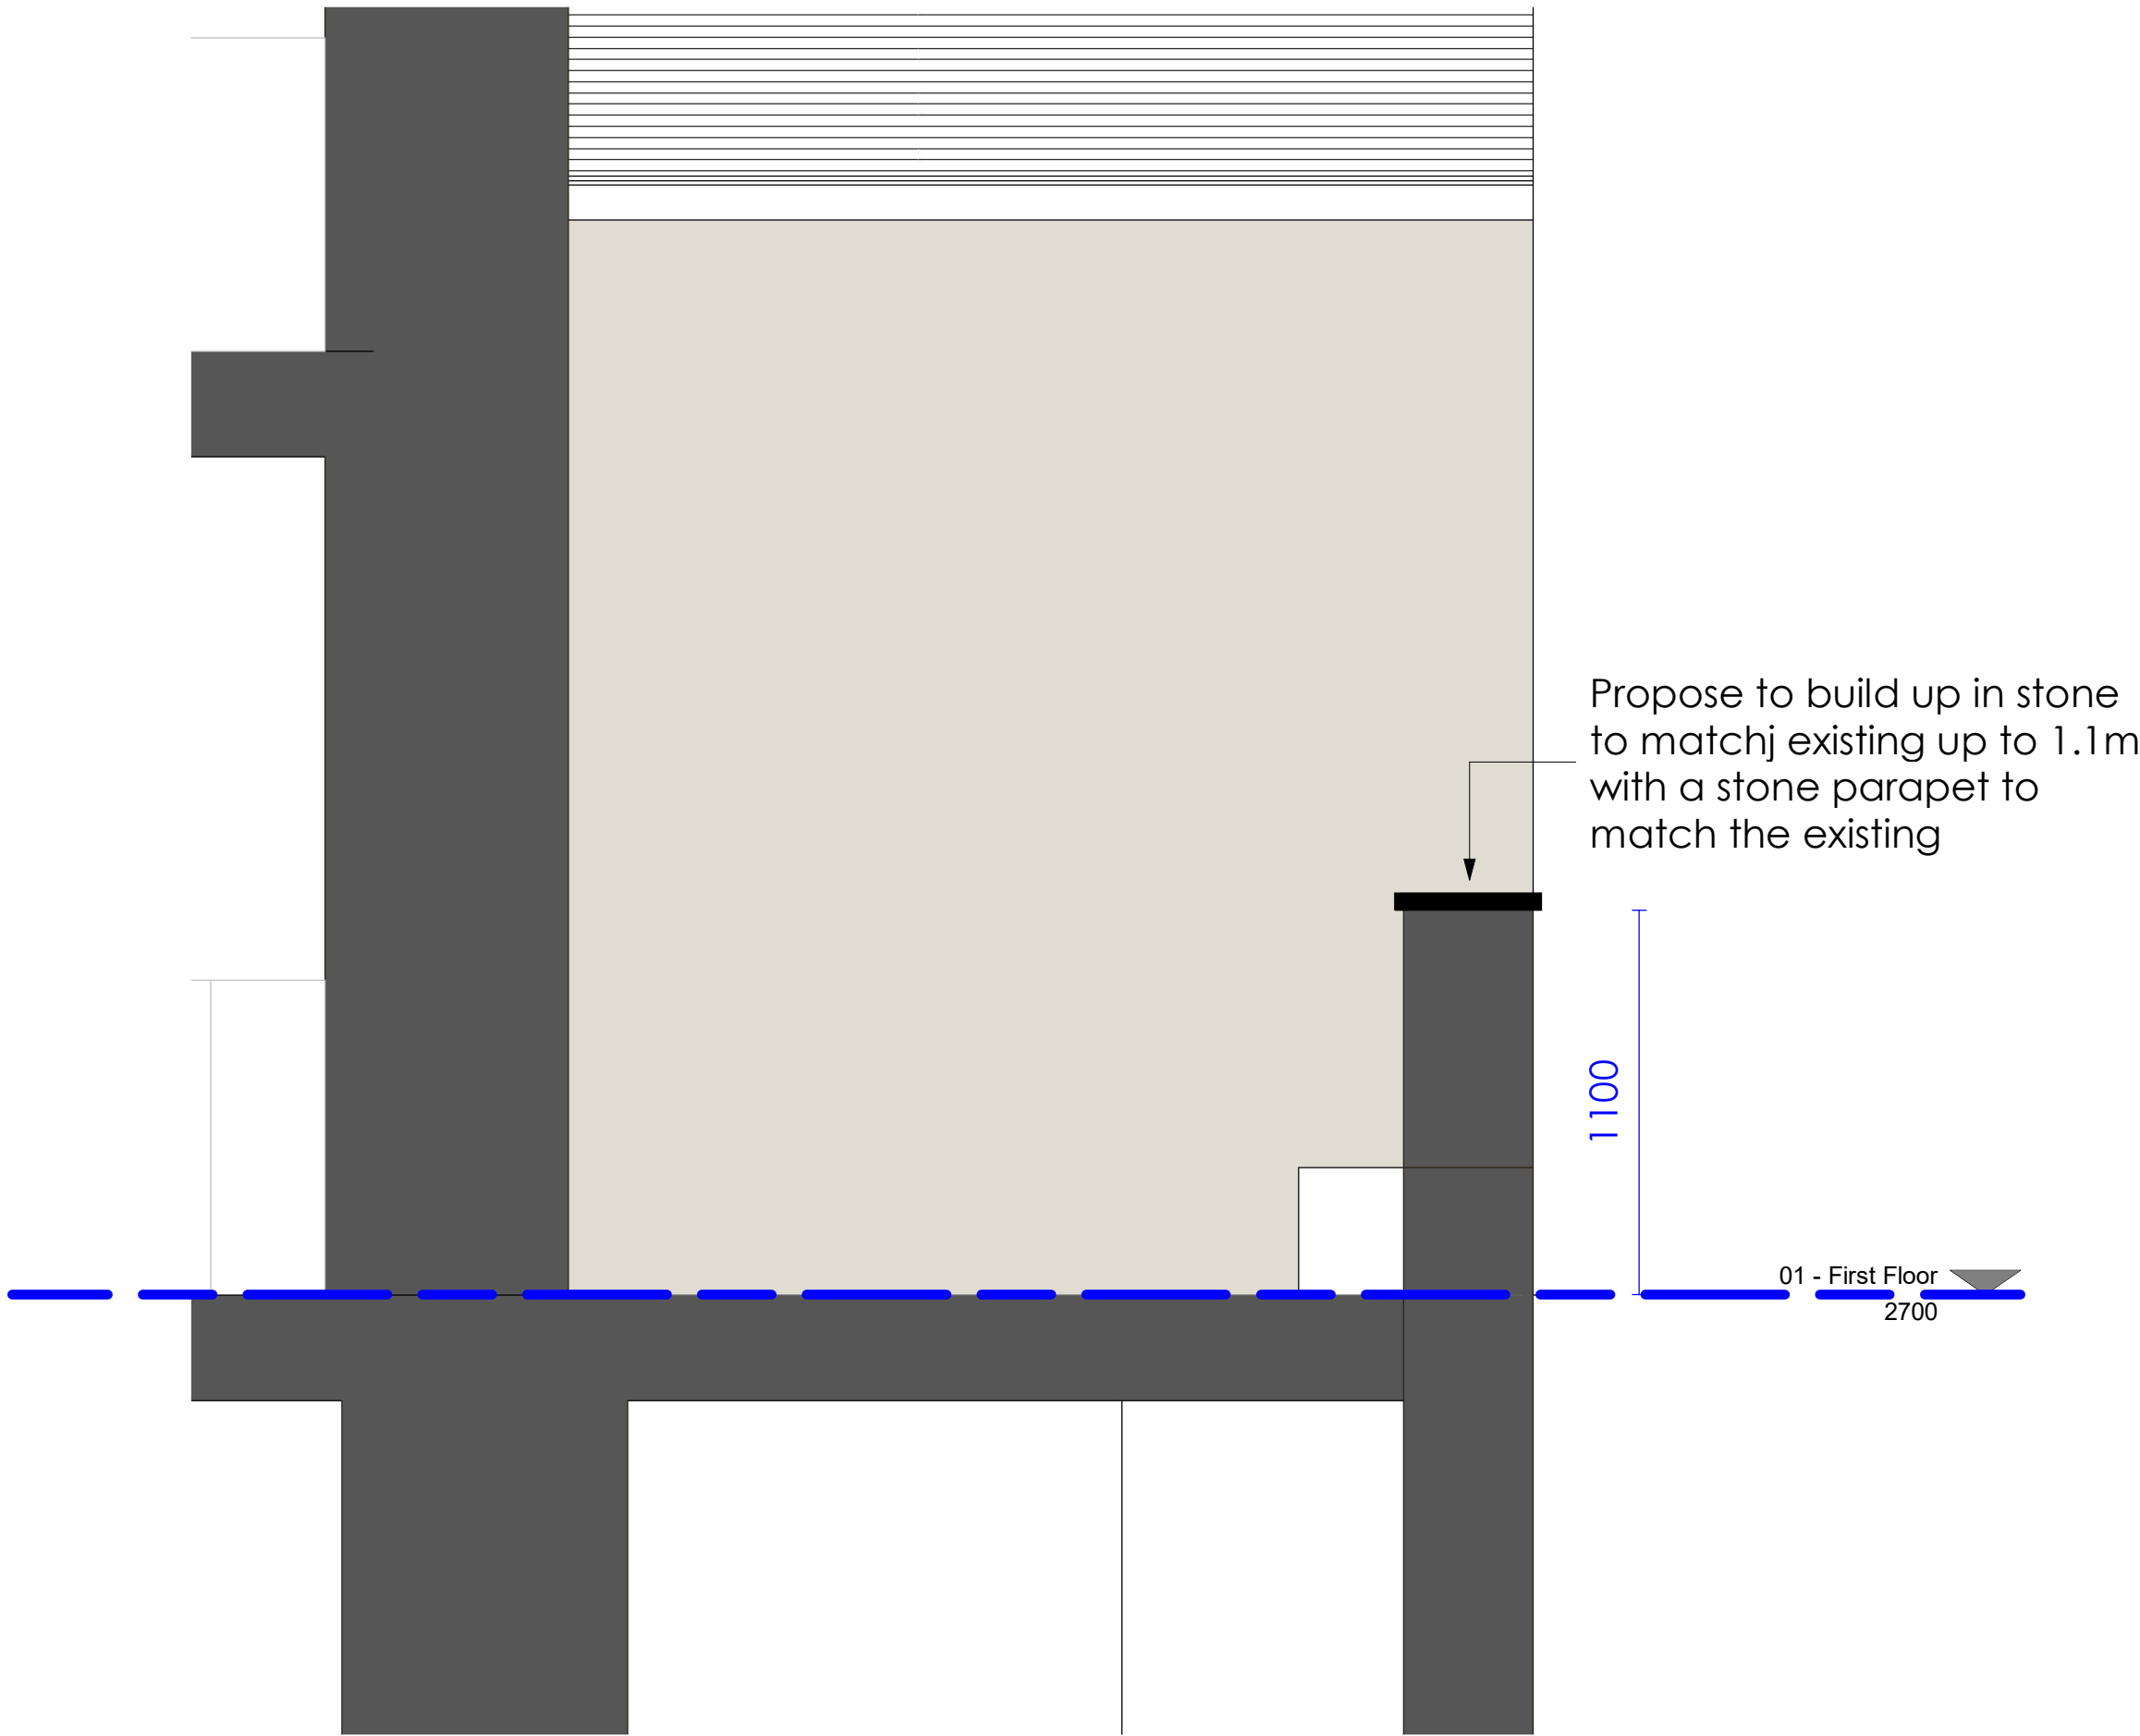

View A
Scale 1 : 20 @ A1



Side 1 Elevation Terrace
Scale 1 : 50 @ A1

C1	01/04/2026	Planning conditions submission	GN
Rev	Date	Description	Drawn

Status:
Stage 03 - NMA

Roof Railings

NH-KINGS-CON-102	Scale: As indicated
Project Name: KINGS ARM HOTEL REFURB	Drawn by: GN
Project no: NH-260218	Date: 01/04/2026
	Rev: C1