



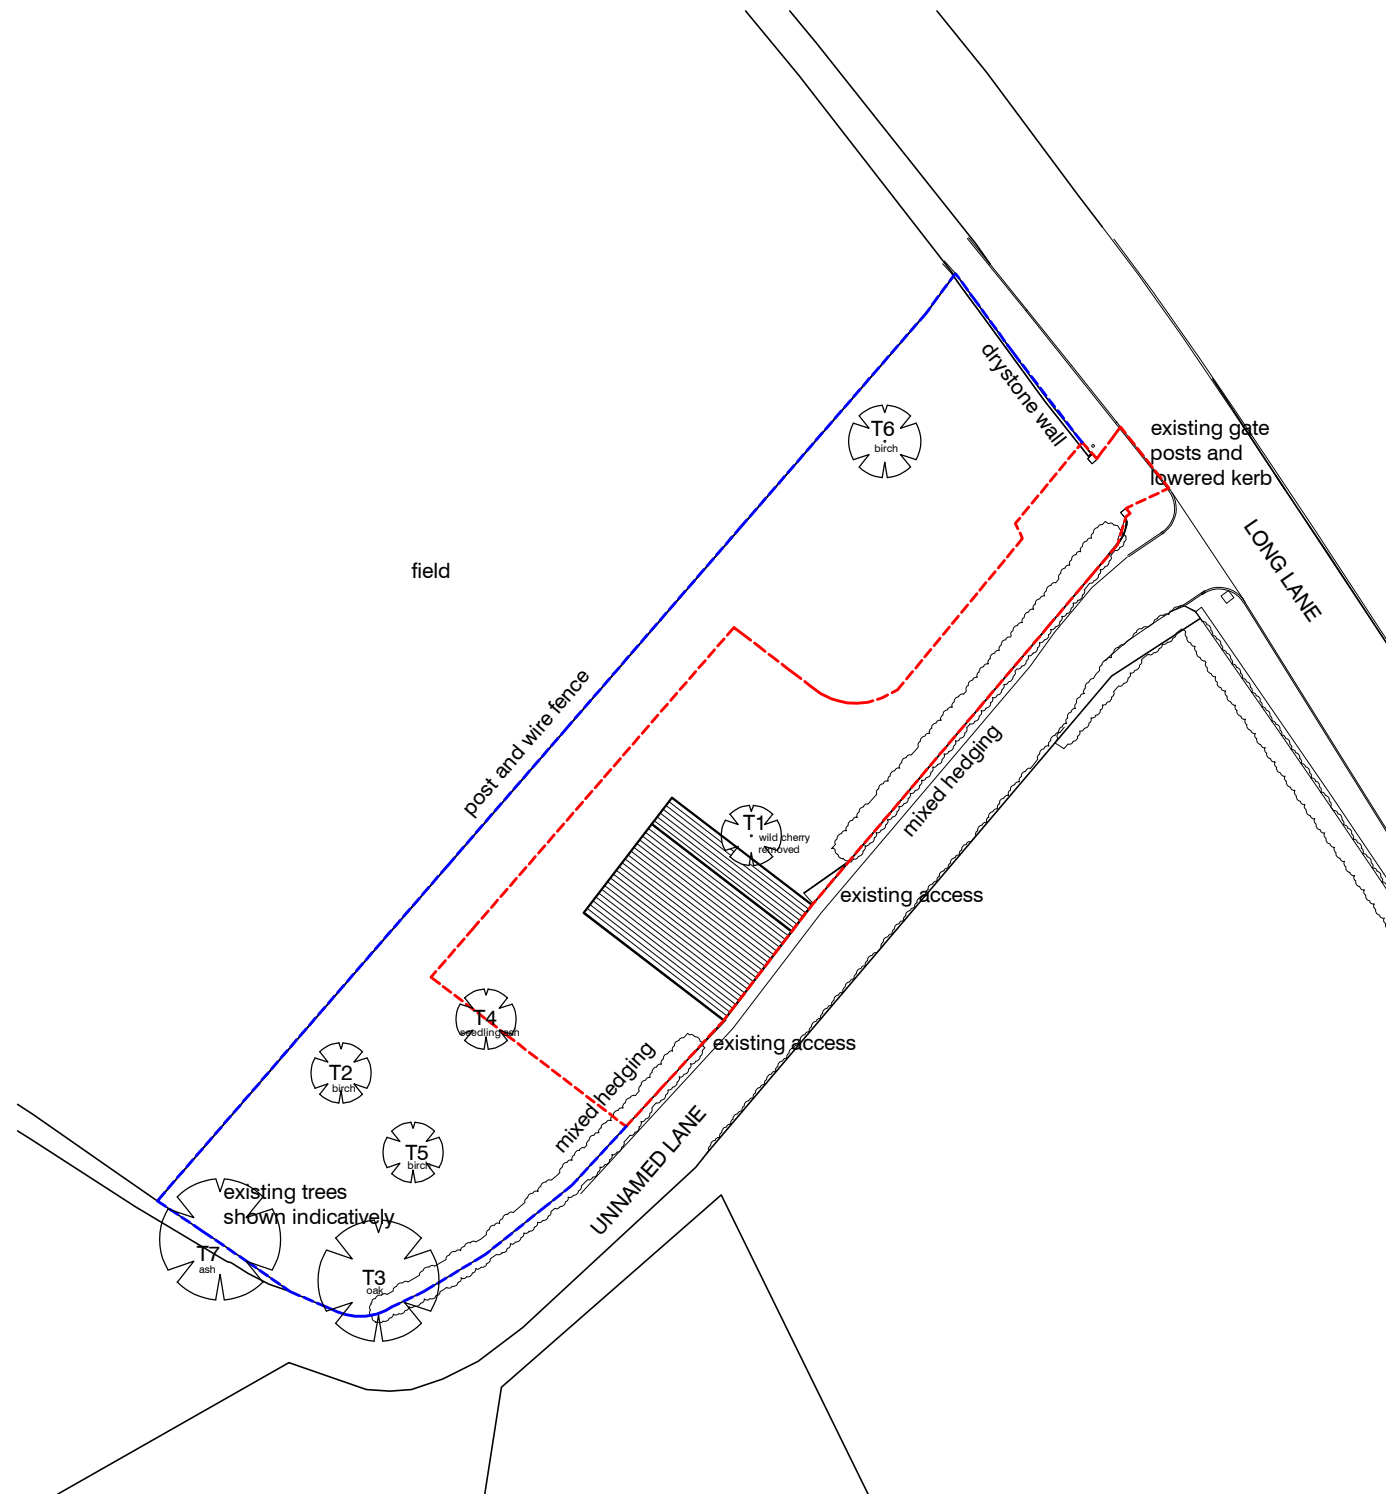


Existing Site Plan

NOTE:
Refer also to Preliminary Ecological Appraisal and
Biodiversity Net Gain Report by Helen Hamilton
Ecology

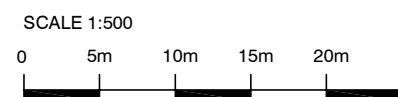

CLIENTS/CONTRACTORS ARE ADVISED TO CLARIFY
DIMENSIONS PRIOR TO SETTING OUT AND NOT TO
SCALE OFF THE DRAWING

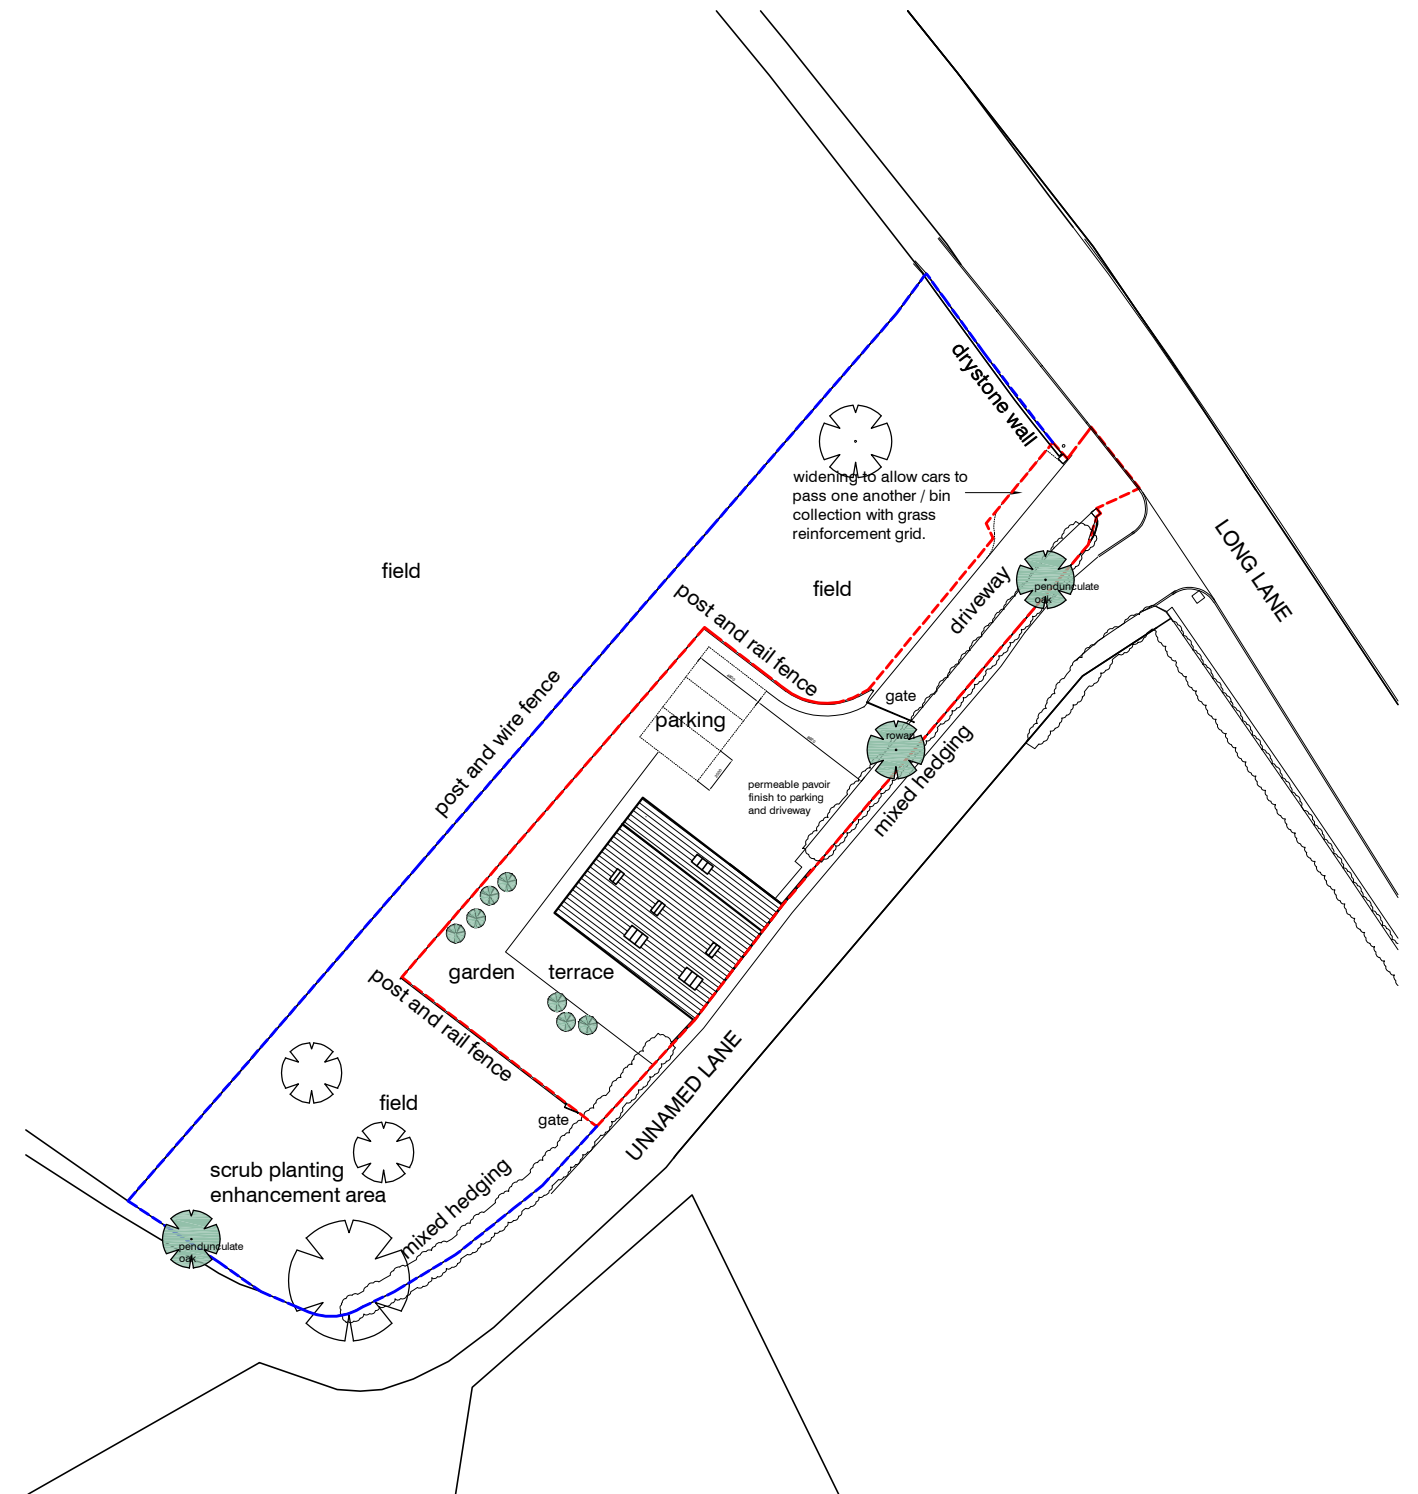

Proposed Site Plan



HIGH PEAK ARCHITECTS LTD

2nd Floor, Wharf House, Wharf Road, Whaley Bridge, High Peak, Derbys SK23 7AD
Tel: 01663 719717 Web: www.highpeakarch.com Email: hpa@highpeakarch.com

Barn Conversion
Long Lane Barn, Charlesworth

Site Plans
2038.PL01