


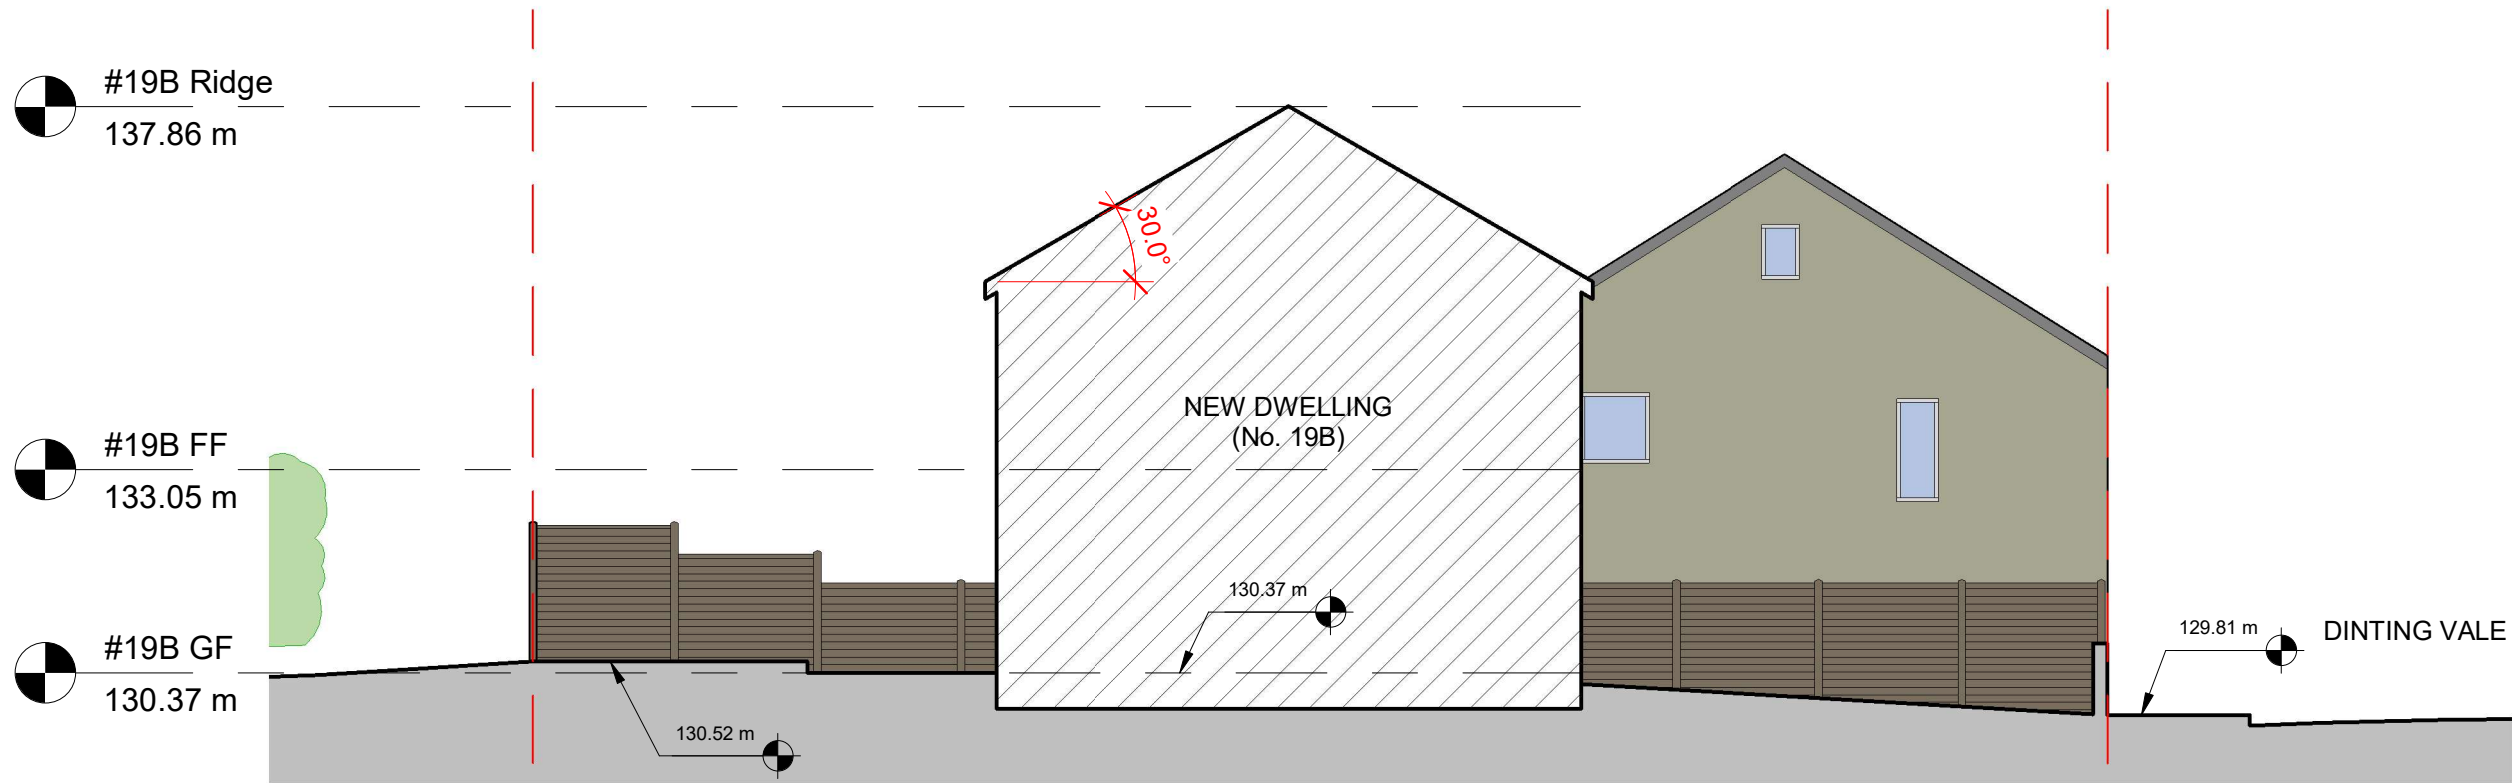

Prop. Section A
1 : 100

Resolute Architecture 102 Craddock Road, Sale, M33 3LL 07719 917172, phil@resolutearchitecture.co.uk	
Client:	Katie Mann
Site:	Dinting Vale, Glossop. SK13 6NY
Project:	New Dwelling
Drawing:	Proposed Section
Proj. No:	24187
Date:	16/07/2026
Drawing No:	011
Revision:	B
Scale @ A3:	1 : 100
Drawn By:	PB

All rights reserved. © Copyright 2026. These designs, drawings & specifications are the Intellectual Property of Resolute Architecture and shall not be re-printed, reproduced, modified in whole or part without written consent. These drawings are for the purpose of achieving local authority Planning Permission & Building Regulations approval only and should not be used as working drawings for building construction. These design drawings must be read in conjunction with structural engineers design, drawings & calculations. All dimensions are in millimetres unless otherwise stated.