

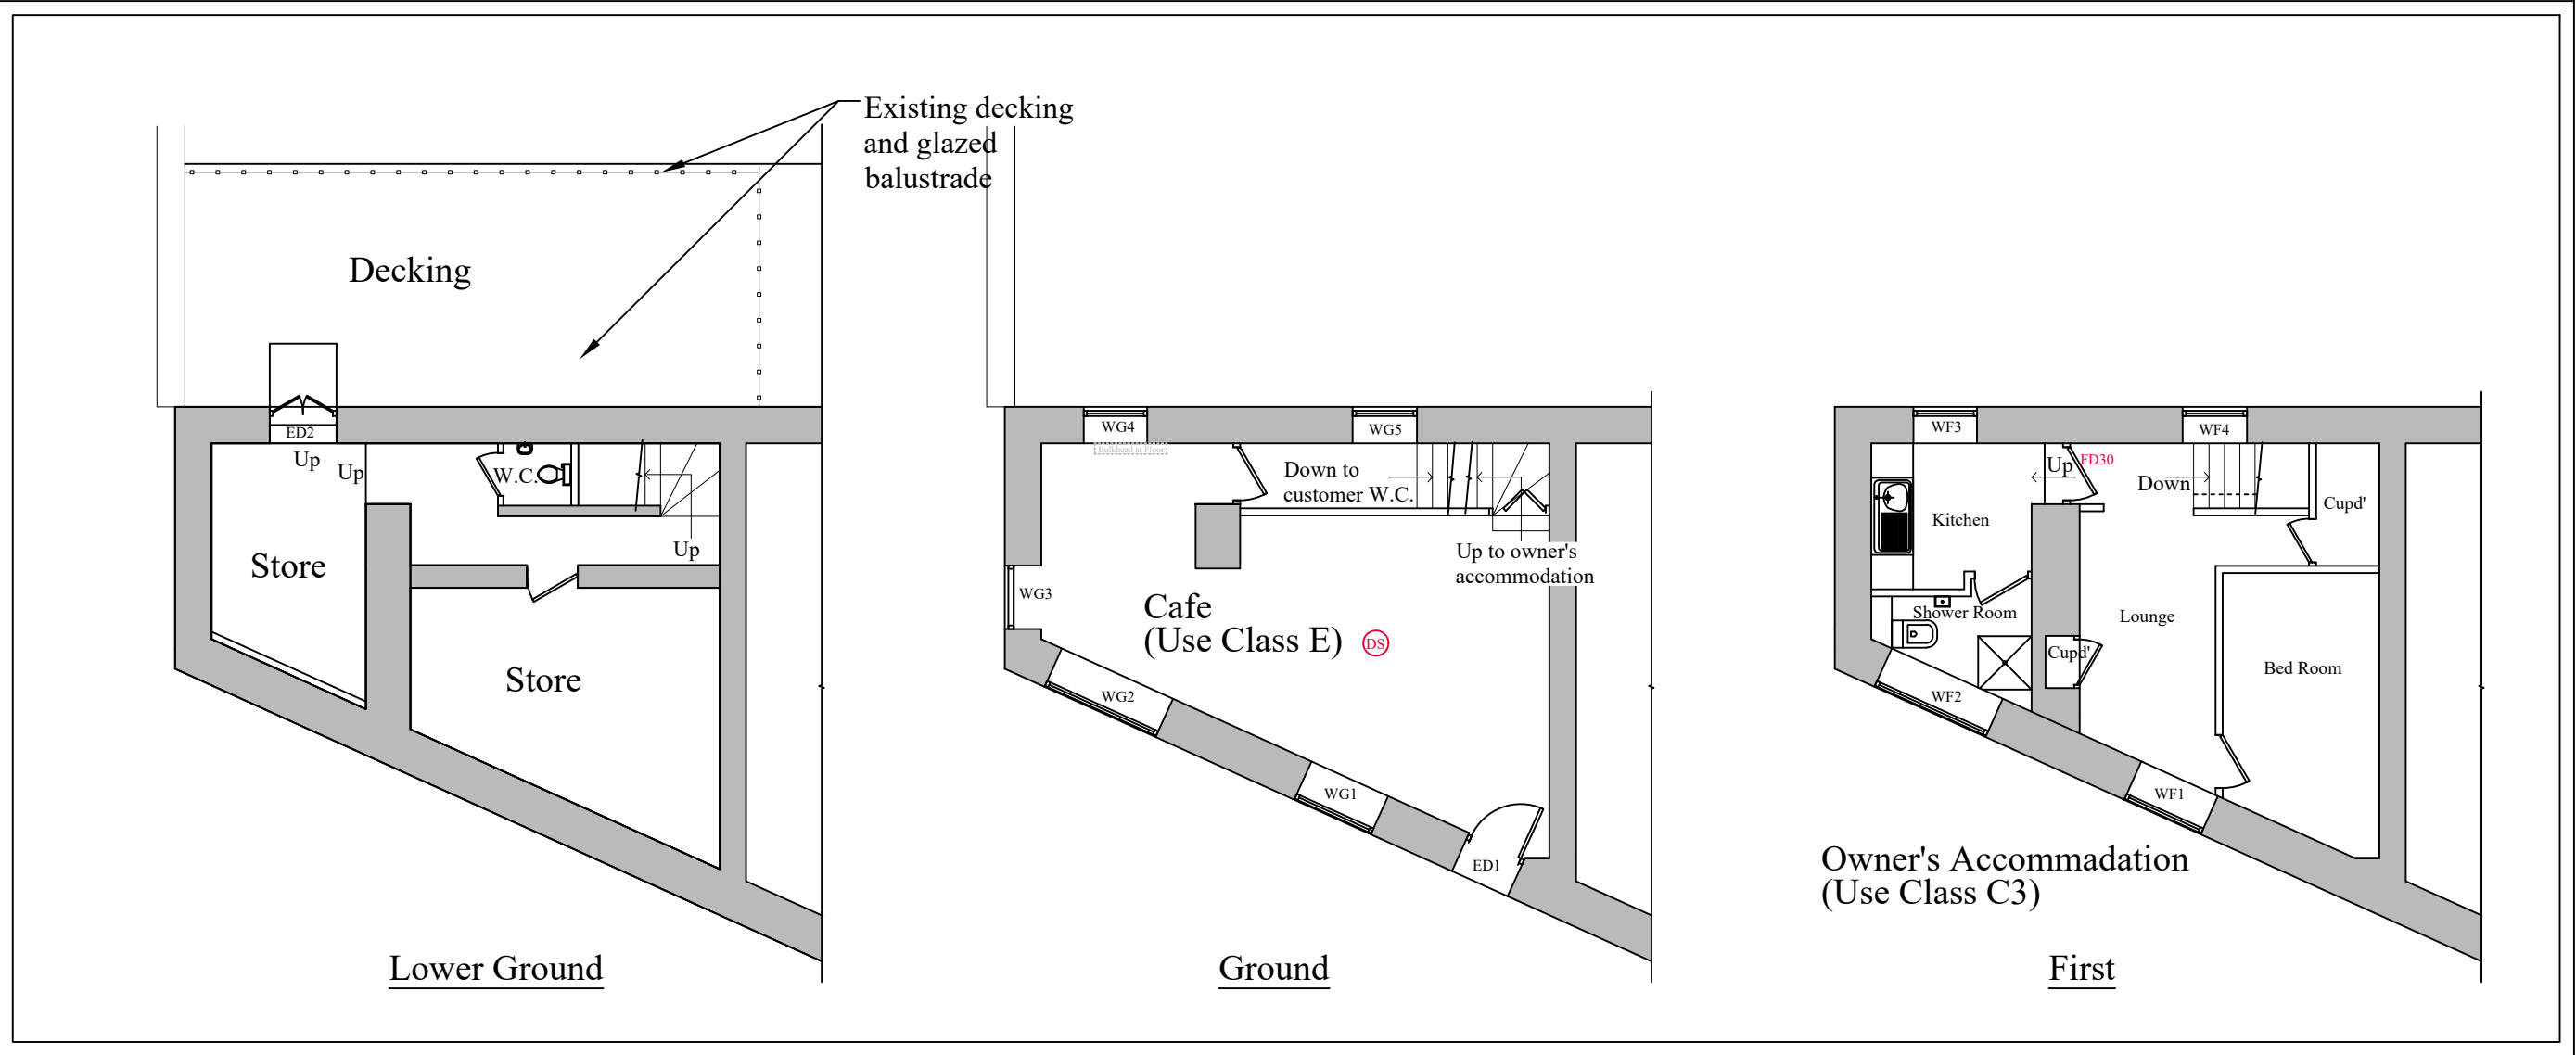
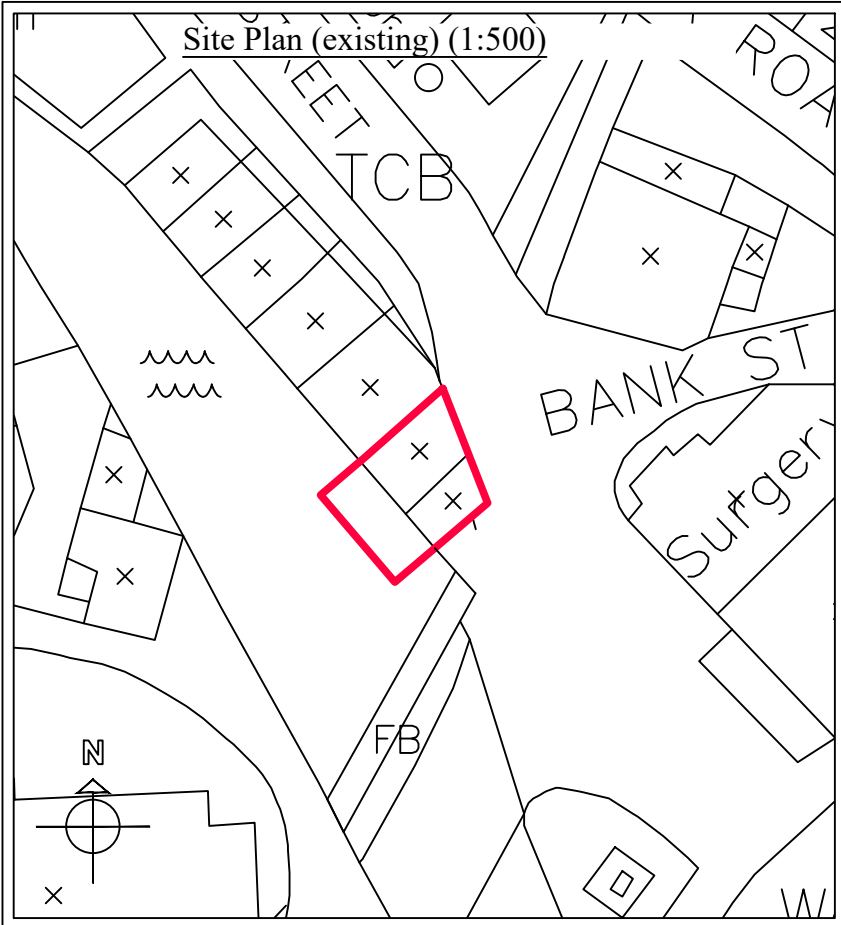


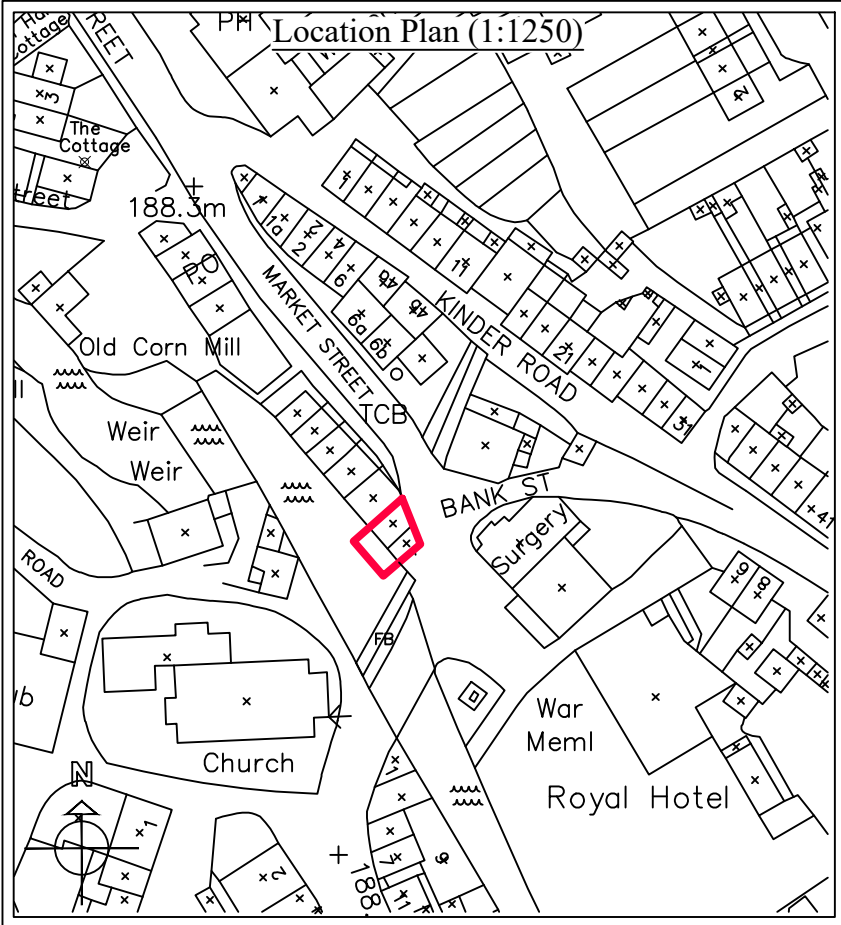

This drawing is the Copyright of SJ Design Limited.
All dimensions shall be checked on site.
All materials and workmanship are to be in accordance with prevailing British Standards, Codes of Practice, Building Regulations, manufacturers and fabricator recommendations and all to the complete satisfaction of SJ Design Limited.

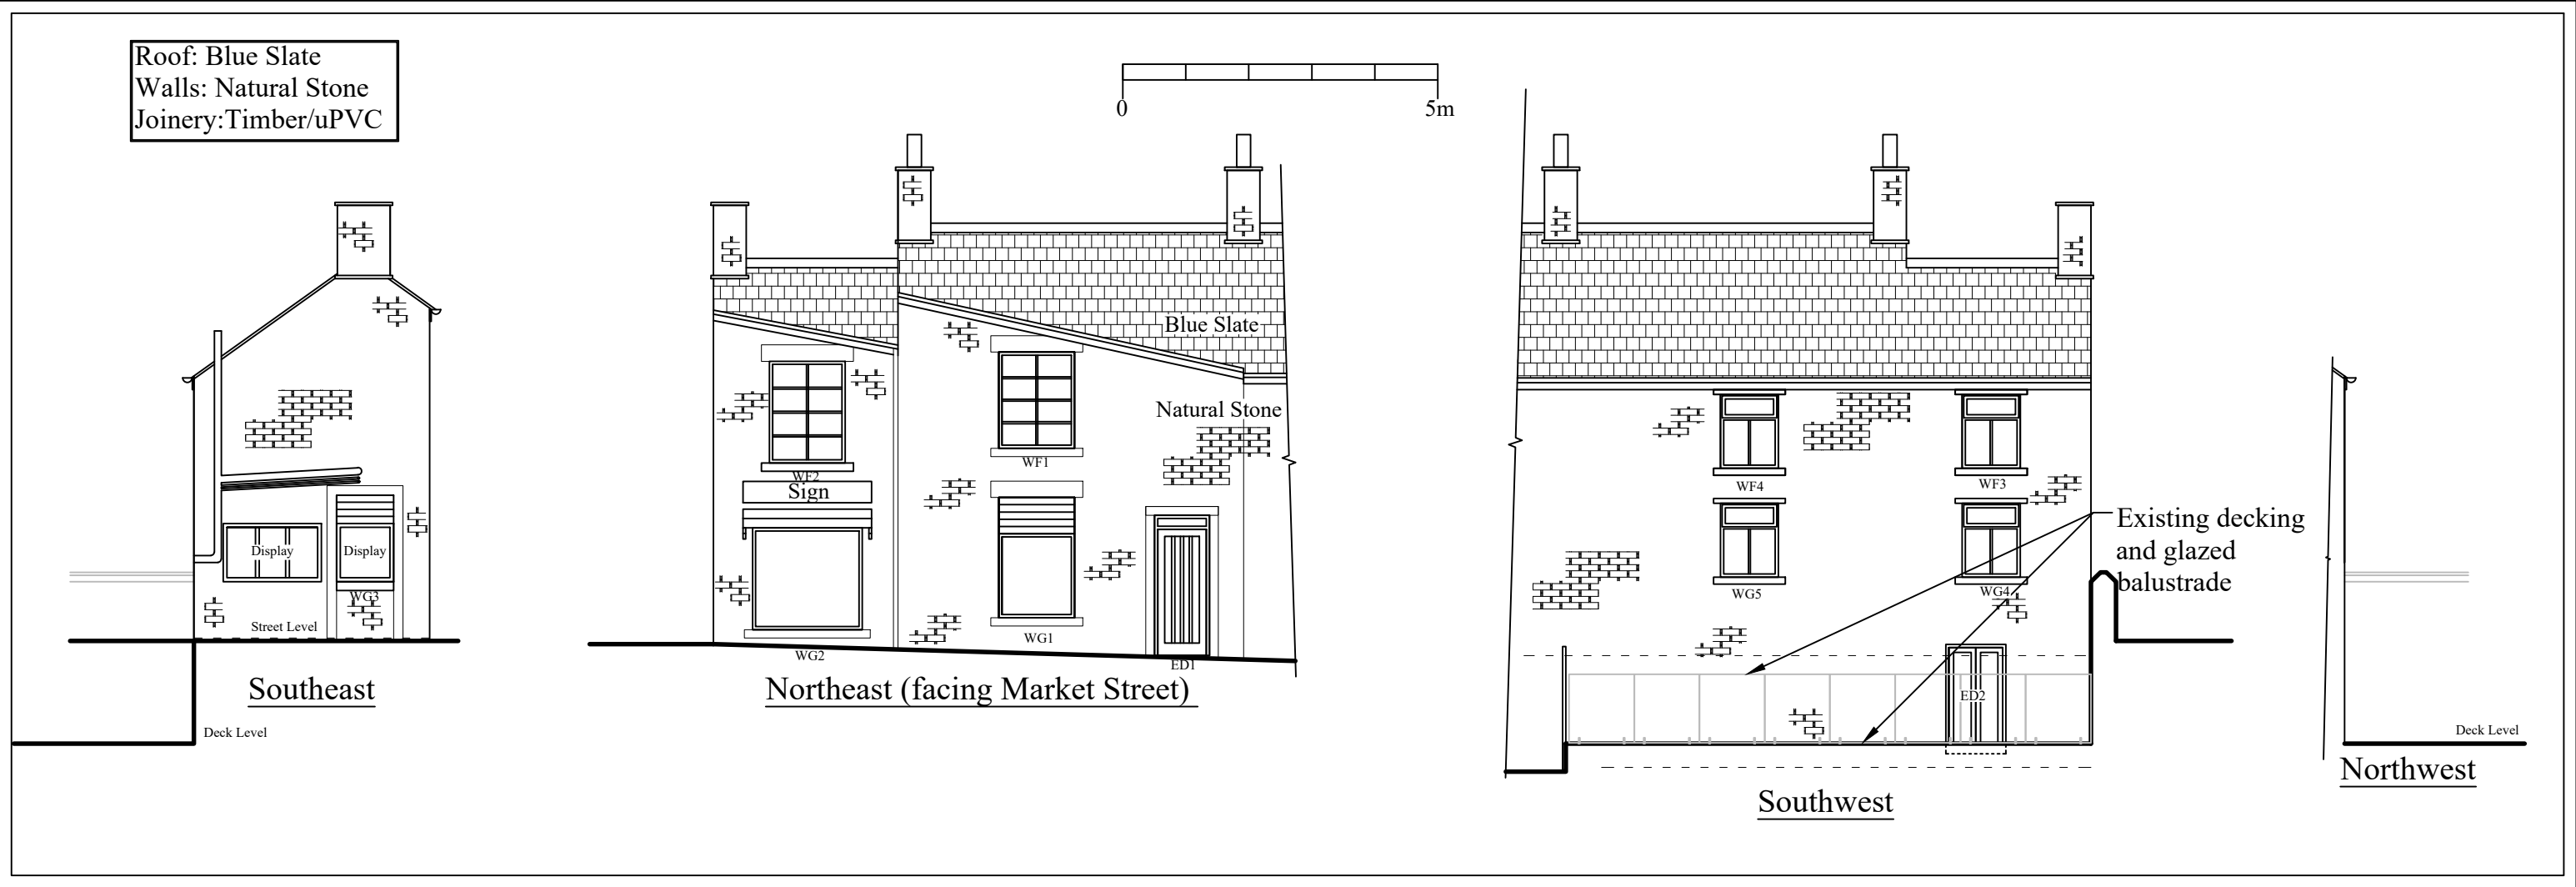

Building Design & Surveying Consultants
The Old Co-Op Building, Church Street,
Hayfield, High Peak SK22 2JE
Tel:01463 743903 Fax:01463 751247
Mobile: 07984 007 087 Email: info@sjdesign.net
www.sjdesign.net

Client:
Maria and Danny Roden
Job Title:
Proposed alterations at
Bridge End
Market Street
Hayfield
High Peak
SK22 2EW

Drawing Title
Plans as existing

Scale:
1:100; @A2 unless marked
Date:
July 2026
Drawn by:
SJ

Drawing No.
101
Rev.
-