




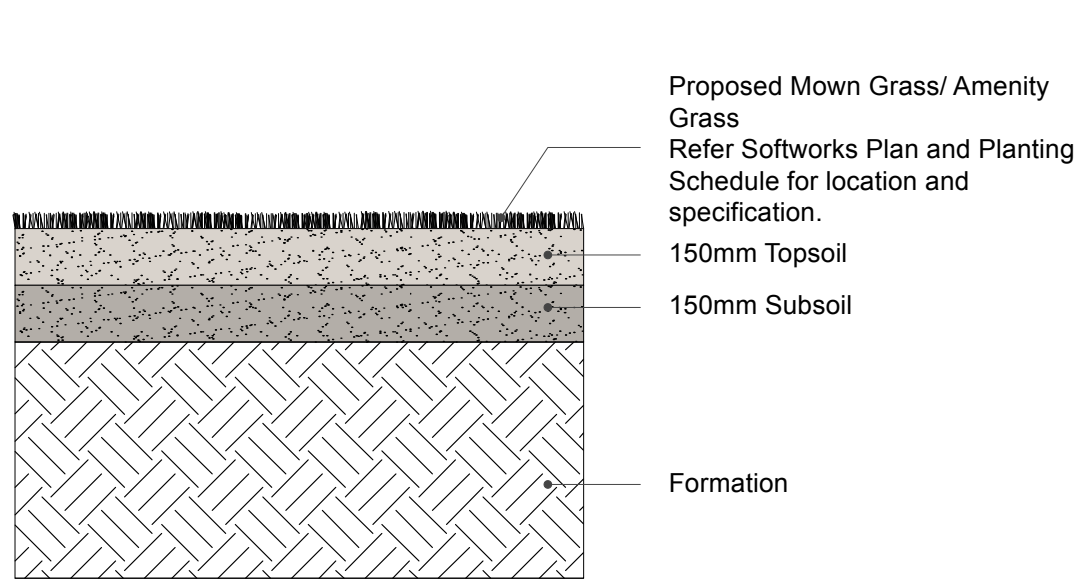


301-01 Typical Detail - Mown Lawn/ Amenity Grass (1:20)

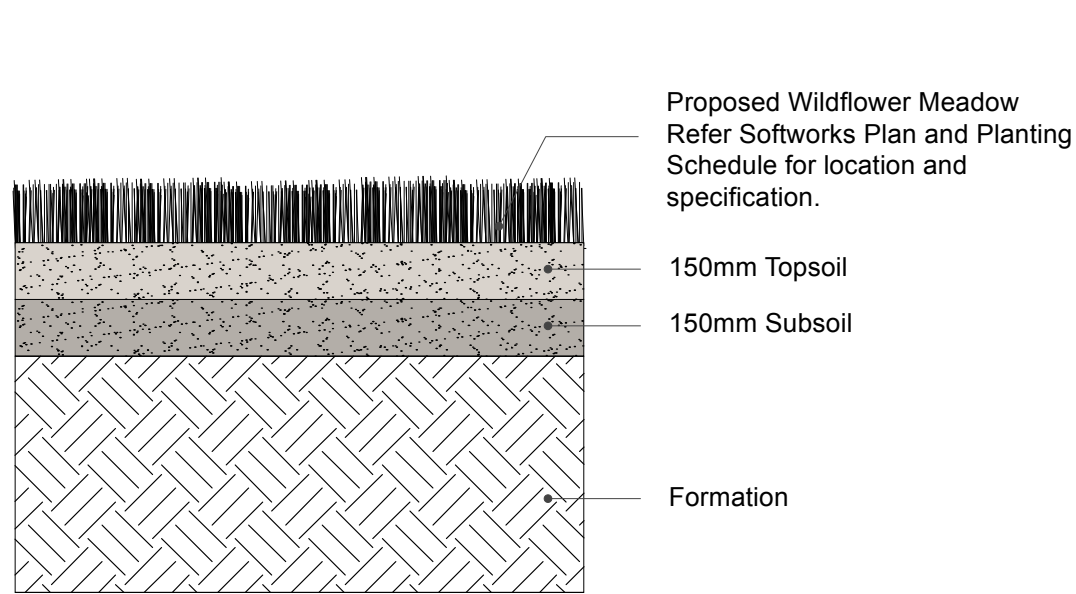

301-02 Typical Detail - Wildflower Meadow (1:20)

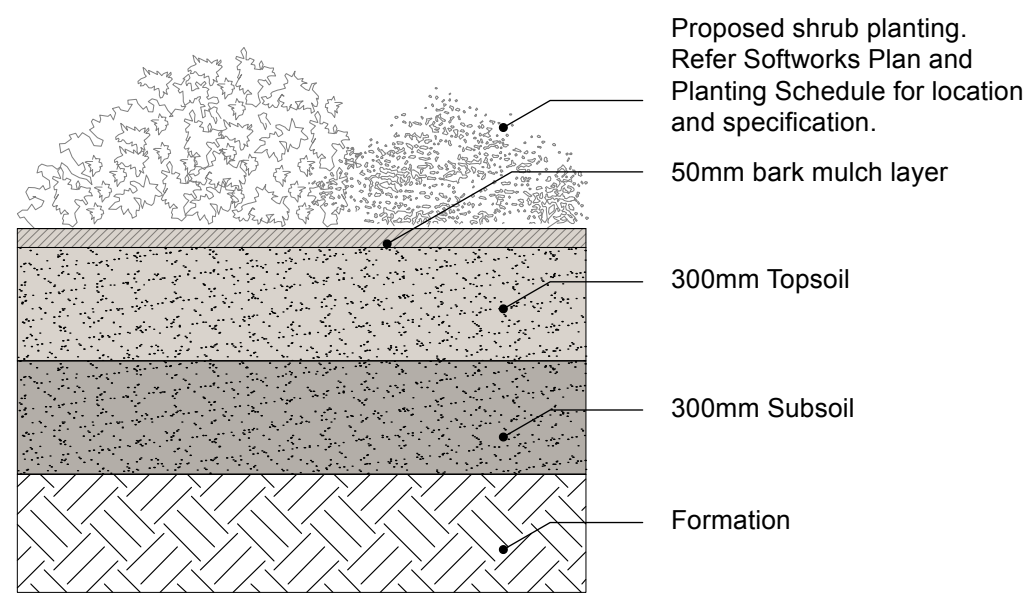

301-03 Typical Detail - Shrub planting (1:20)

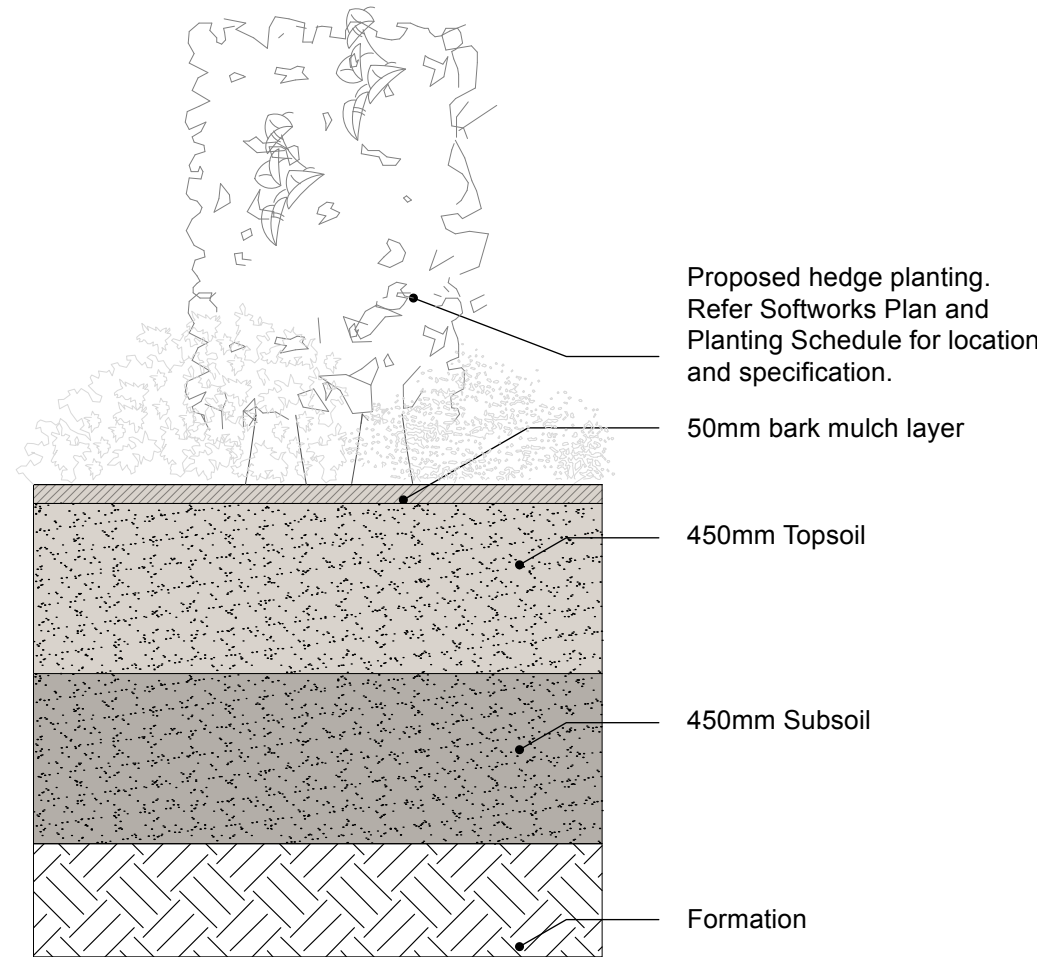

301-04 Typical Detail - Hedging (1:20)

GENERAL NOTES:


1. All levels, dimensions & setting out to be checked & agreed on site.
2. All dimensions are in millimetres unless otherwise stated.
3. This drawing must be read in conjunction with the relevant specification clauses & detailed drawings.
4. This drawing is copyright protected & may not be reproduced in whole or part without written authority.
5. All drawings must be read in conjunction with relevant Landscape, Civil, Geotechnical & Structural Engineer, National Highways & Architectural Documentation.
6. The contractor shall be responsible for confirming the position of all existing services, structures and works including building set out, in and around the site, prior to the commencement of works.
7. Contractor to confirm all dimensions and levels with Landscape Architect prior to commencing work and ordering materials

REFER:


XQLA Drawings:
809-XQL-00-00-DR-L-0100: Landscape Masterplan
809-XQL-00-00-DR-L-0110: General Arrangement Area A
809-XQL-00-00-DR-L-0111: General Arrangement Area B
809-XQL-00-00-DR-L-0112: General Arrangement Area C
809-XQL-00-00-DR-L-0113: General Arrangement Area D
809-XQL-00-00-DR-L-0120: Boundary Treatment Plan
809-XQL-00-00-DR-L-0300: Typical Details: Hard Surfacing & Junctions
809-XQL-00-00-DR-L-0301: Typical Details: Trees and Softworks
809-XQL-00-00-DR-L-0400: Softworks Plan Area A
809-XQL-00-00-DR-L-0401: Softworks Plan Area B
809-XQL-00-00-DR-L-0402: Softworks Plan Area C
809-XQL-00-00-DR-L-0403: Softworks Plan Area D

XQLA Documents:
809-XQL-00-00-SH-L-0800: Planting Schedule and Specification
809-XQL-00-00-SH-L-0801: Landscape Maintenance and Management Plan

Refer relevant Architect and Engineer drawings.
Refer Topographical, Arboricultural and Relevant Surveys

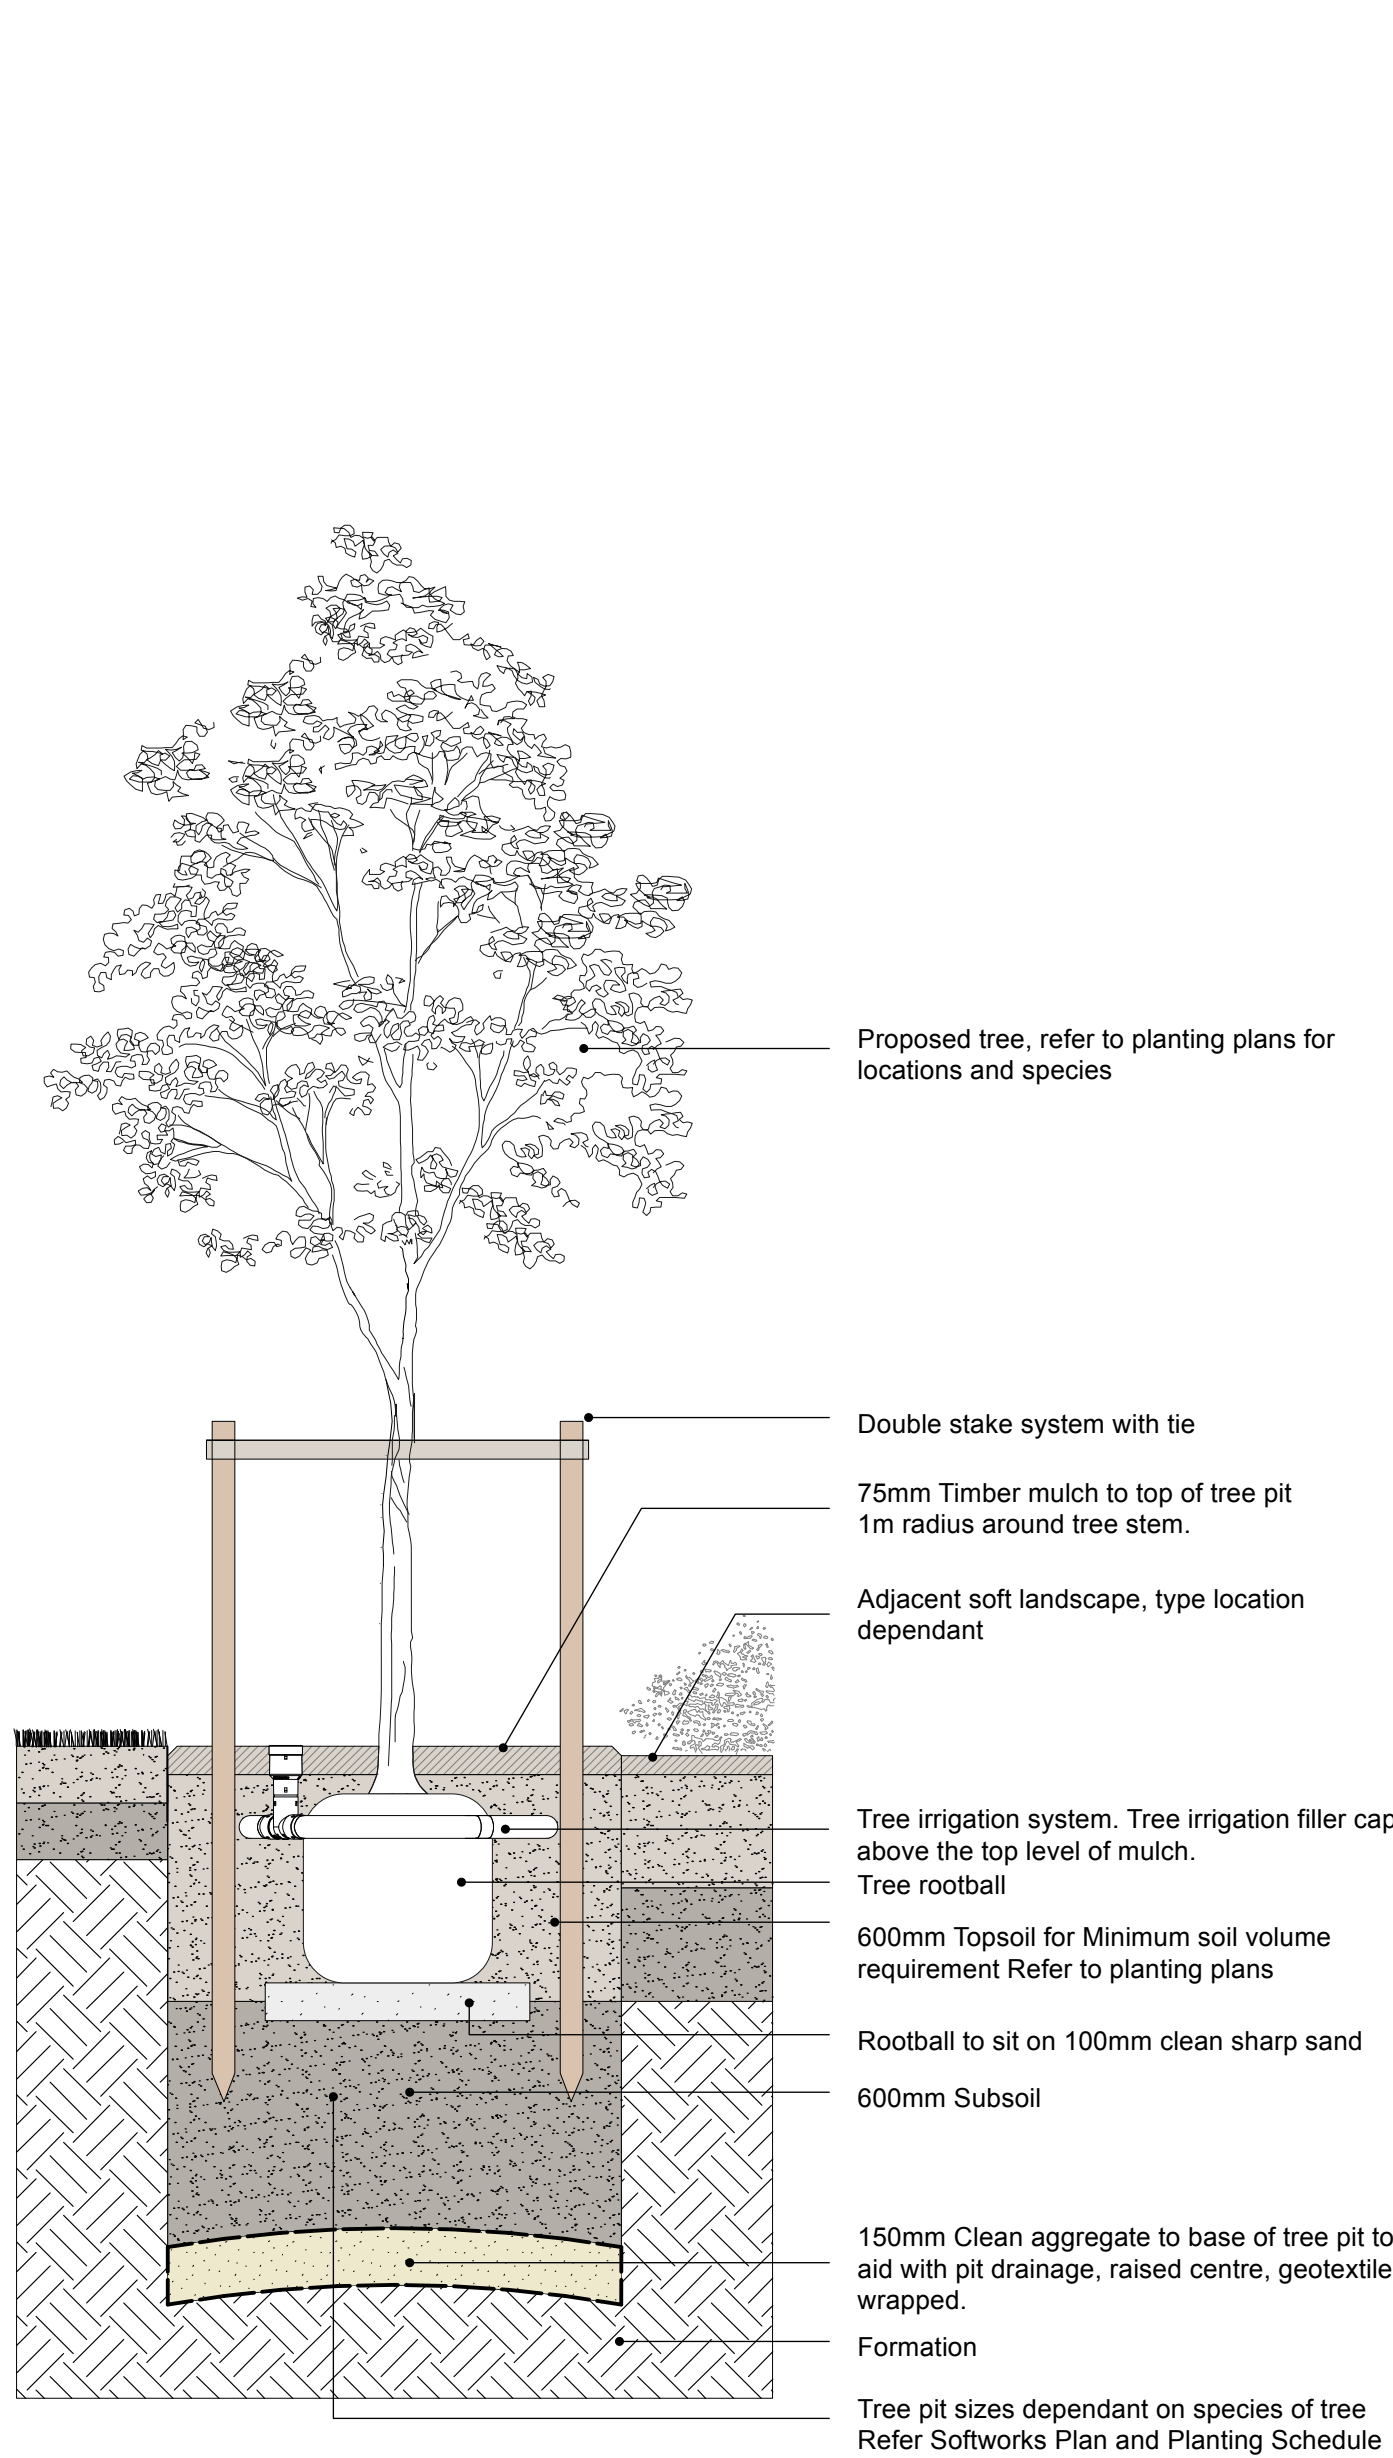

301-05 Typical Detail - Semi-Mature Tree in Soft Landscape (1:20)

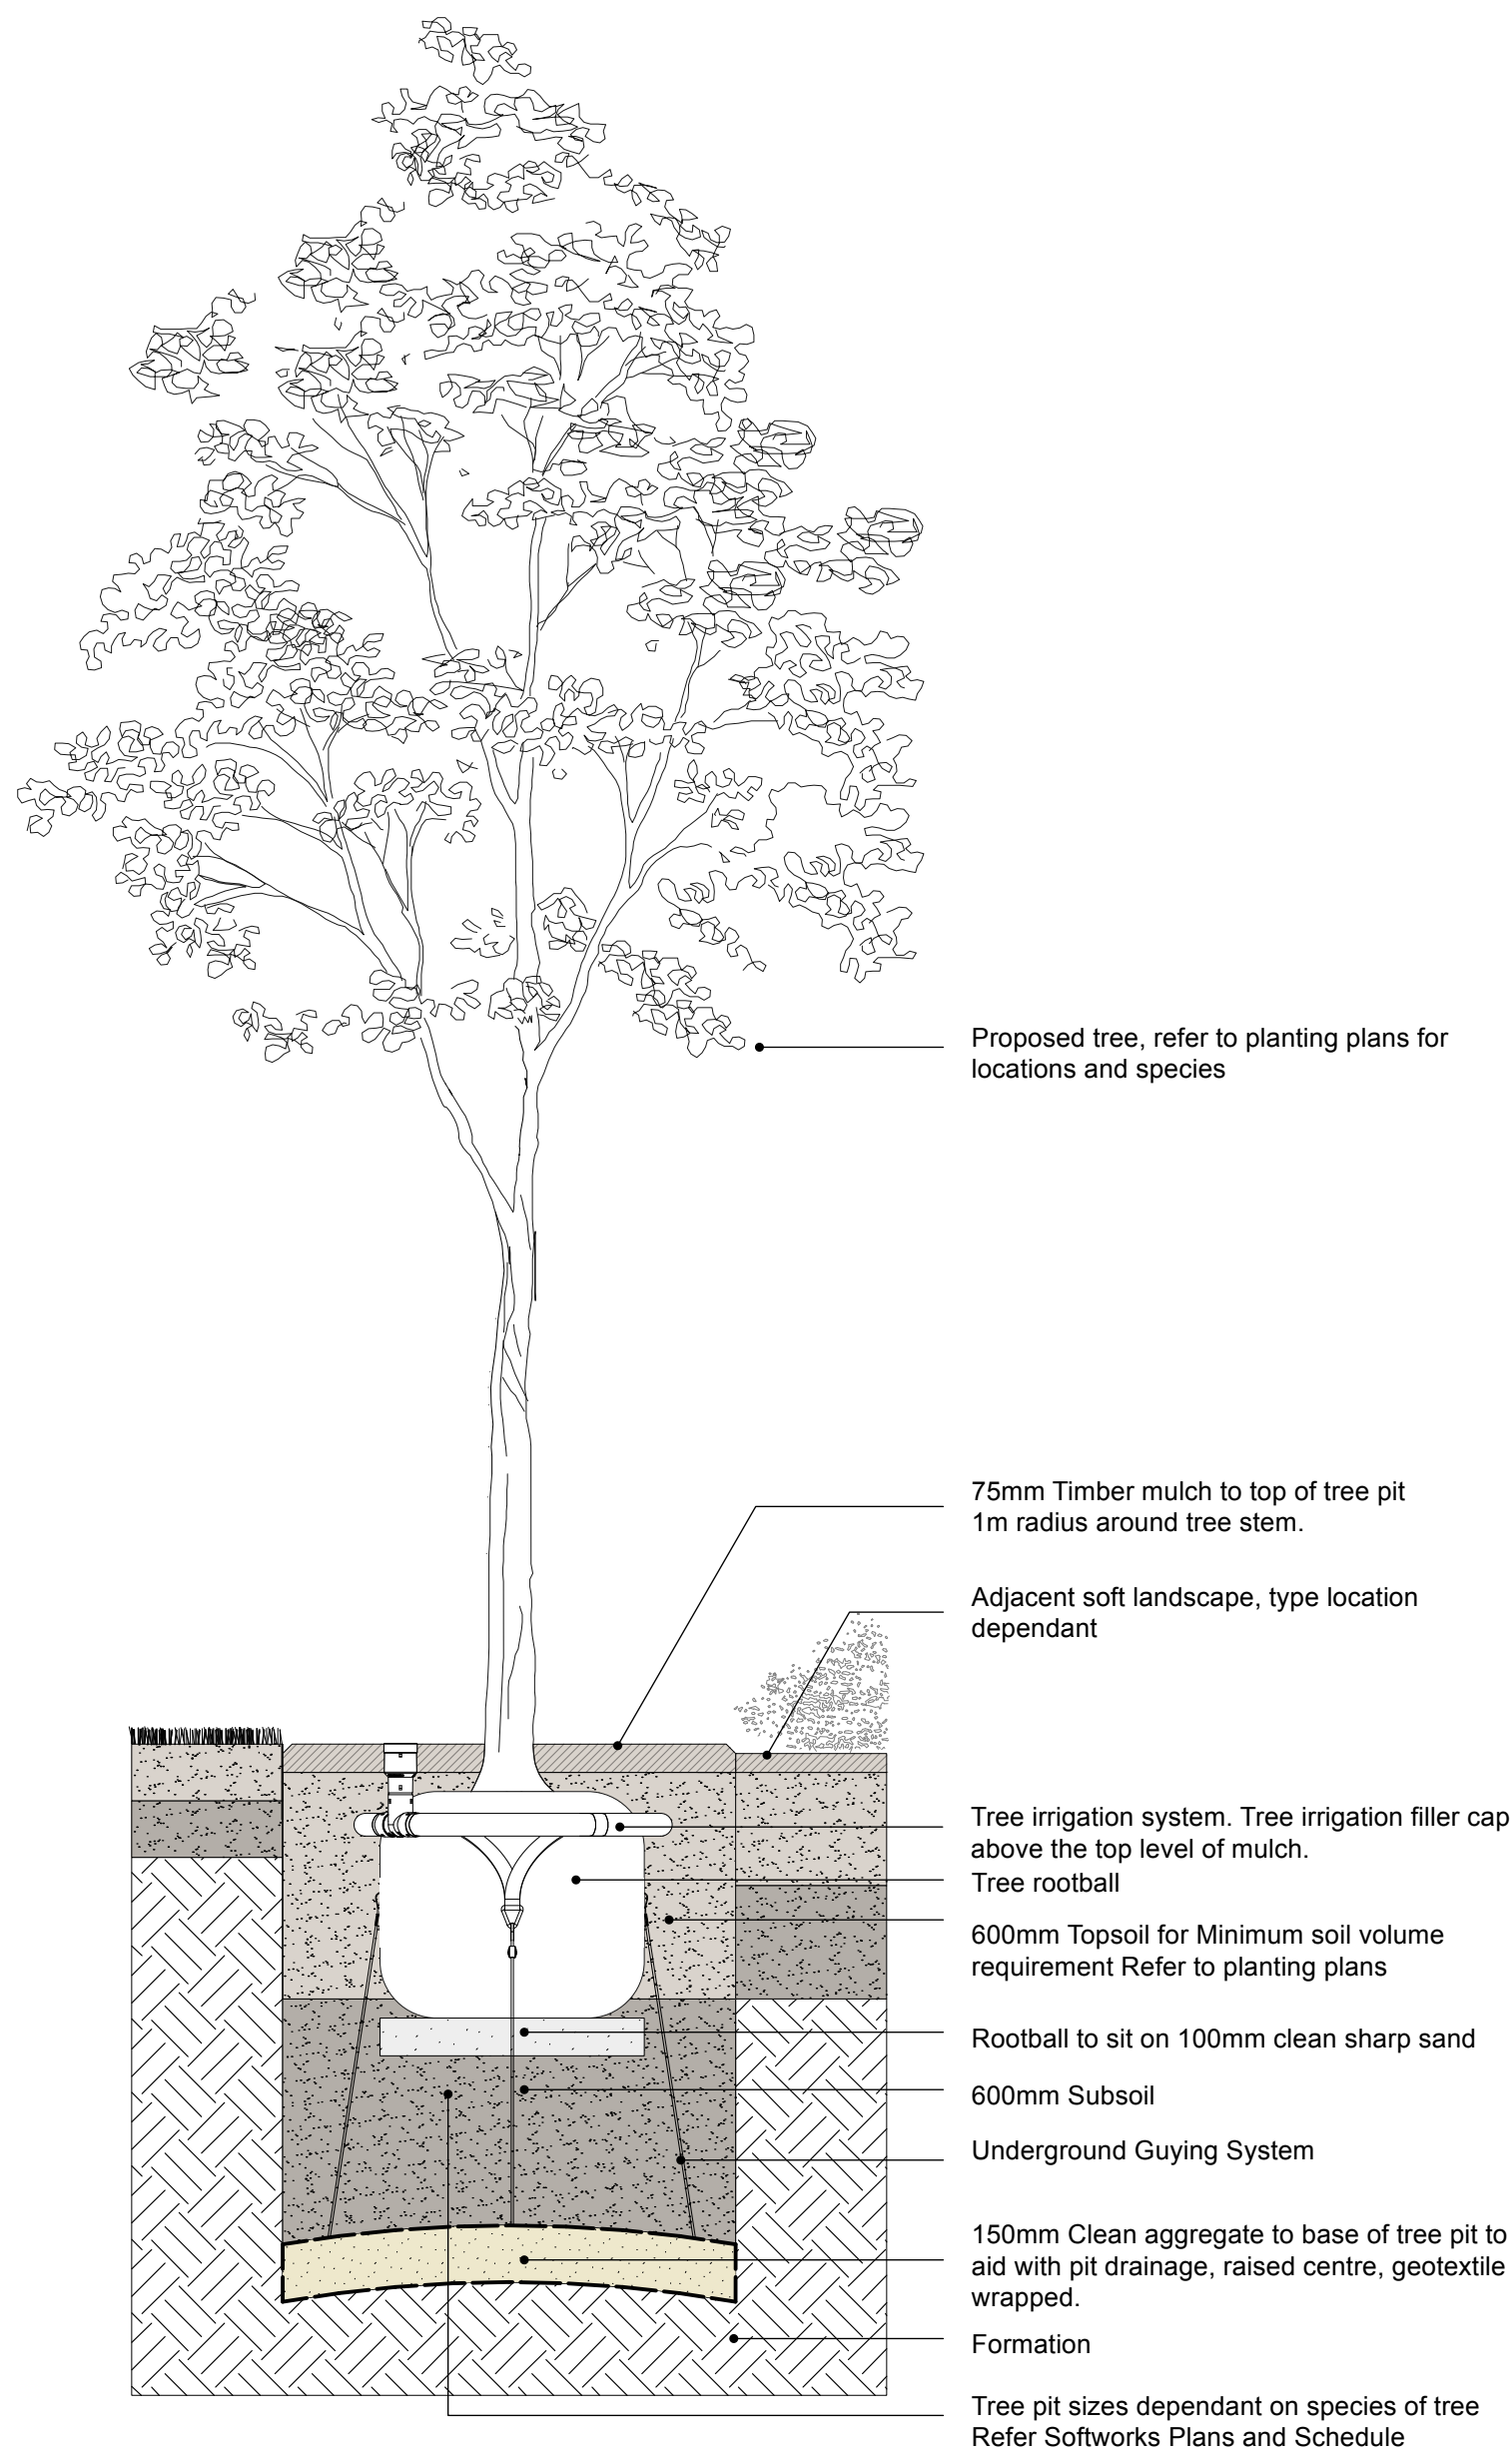

301-06 Typical Detail - Feature Tree in Soft Landscape (1:20)

Tree in Soft Landscape
(Herbaceous/Hedaina Interface)

Tree in Soft Landscape
(Herbaceous/Hedaina Interface)

-	-	-	-	-
-	-	-	-	-
PL02	260426	General Notes Updated	SK	XQ
PL01	260430	Planning Issue	SK	XQ
REV	DATE	DESCRIPTION	DRN BY	APR BY

PLANNING

809_Former Vickers Factory, Gamesley

PROJECT

Typical Details: Trees & Softworks

1:20 @ A1 SCALE
APR' 26 DATE
S3 STATUS
PL02 REVISION

809-XQL-00-00-DR-L-0301
DRAWING NO.

SK DRAWN BY
XQ CHECKED BY
XQ APPROVED BY

XQ
Xanthe Quayle
Landscape Architects
01484 841000 studio@xanthequayle.com
31H BIC, Firth St, Huddersfield, HD1 3BD Reg: 06286659 xanthequayle.com