


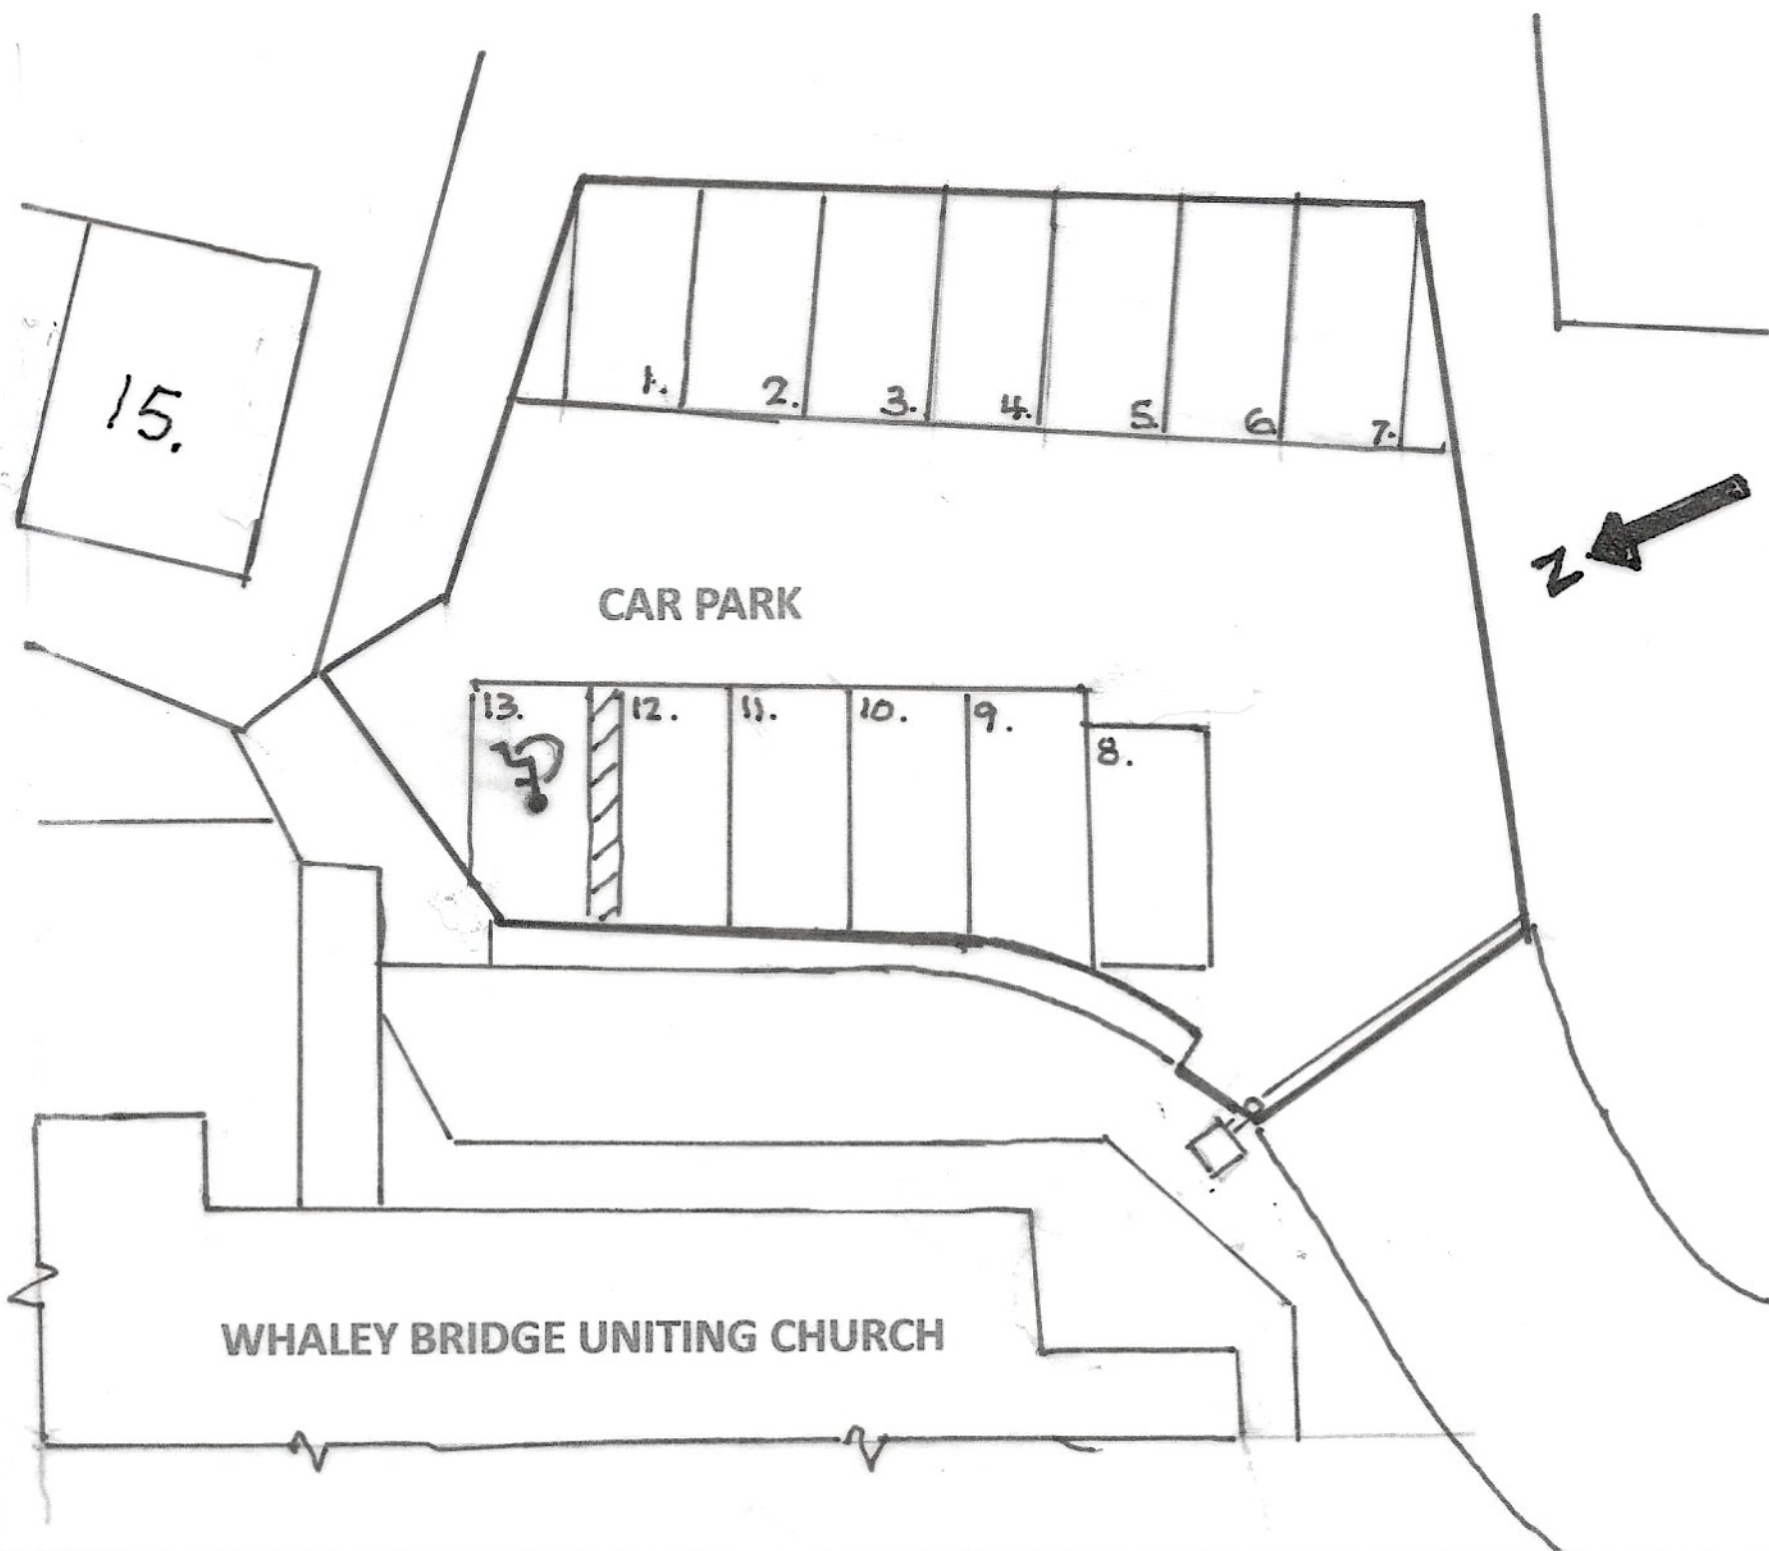

#### NOTES

1. This drawing to be read in conjunction with drawing nos WBUC 01, 02 & 03.
2. Standard parking bay size 2.4m x 4.8m (12 no.)
3. Disabled parking bay size 2.5m x 4.8m (1 No.)
4. Original paper size A4.

PROJECT  
**WHALEY BRIDGE UNITING CHURCH**  
**CAR PARK PROJECT**  
 TITLE  
**CAR PARK PLAN SHOWING WHITE LINING**

**DRAWN by** JBM  
**SCALE** 1/200  
**DATE** JULY 2026  
**DRAWING No** WBUC 04