


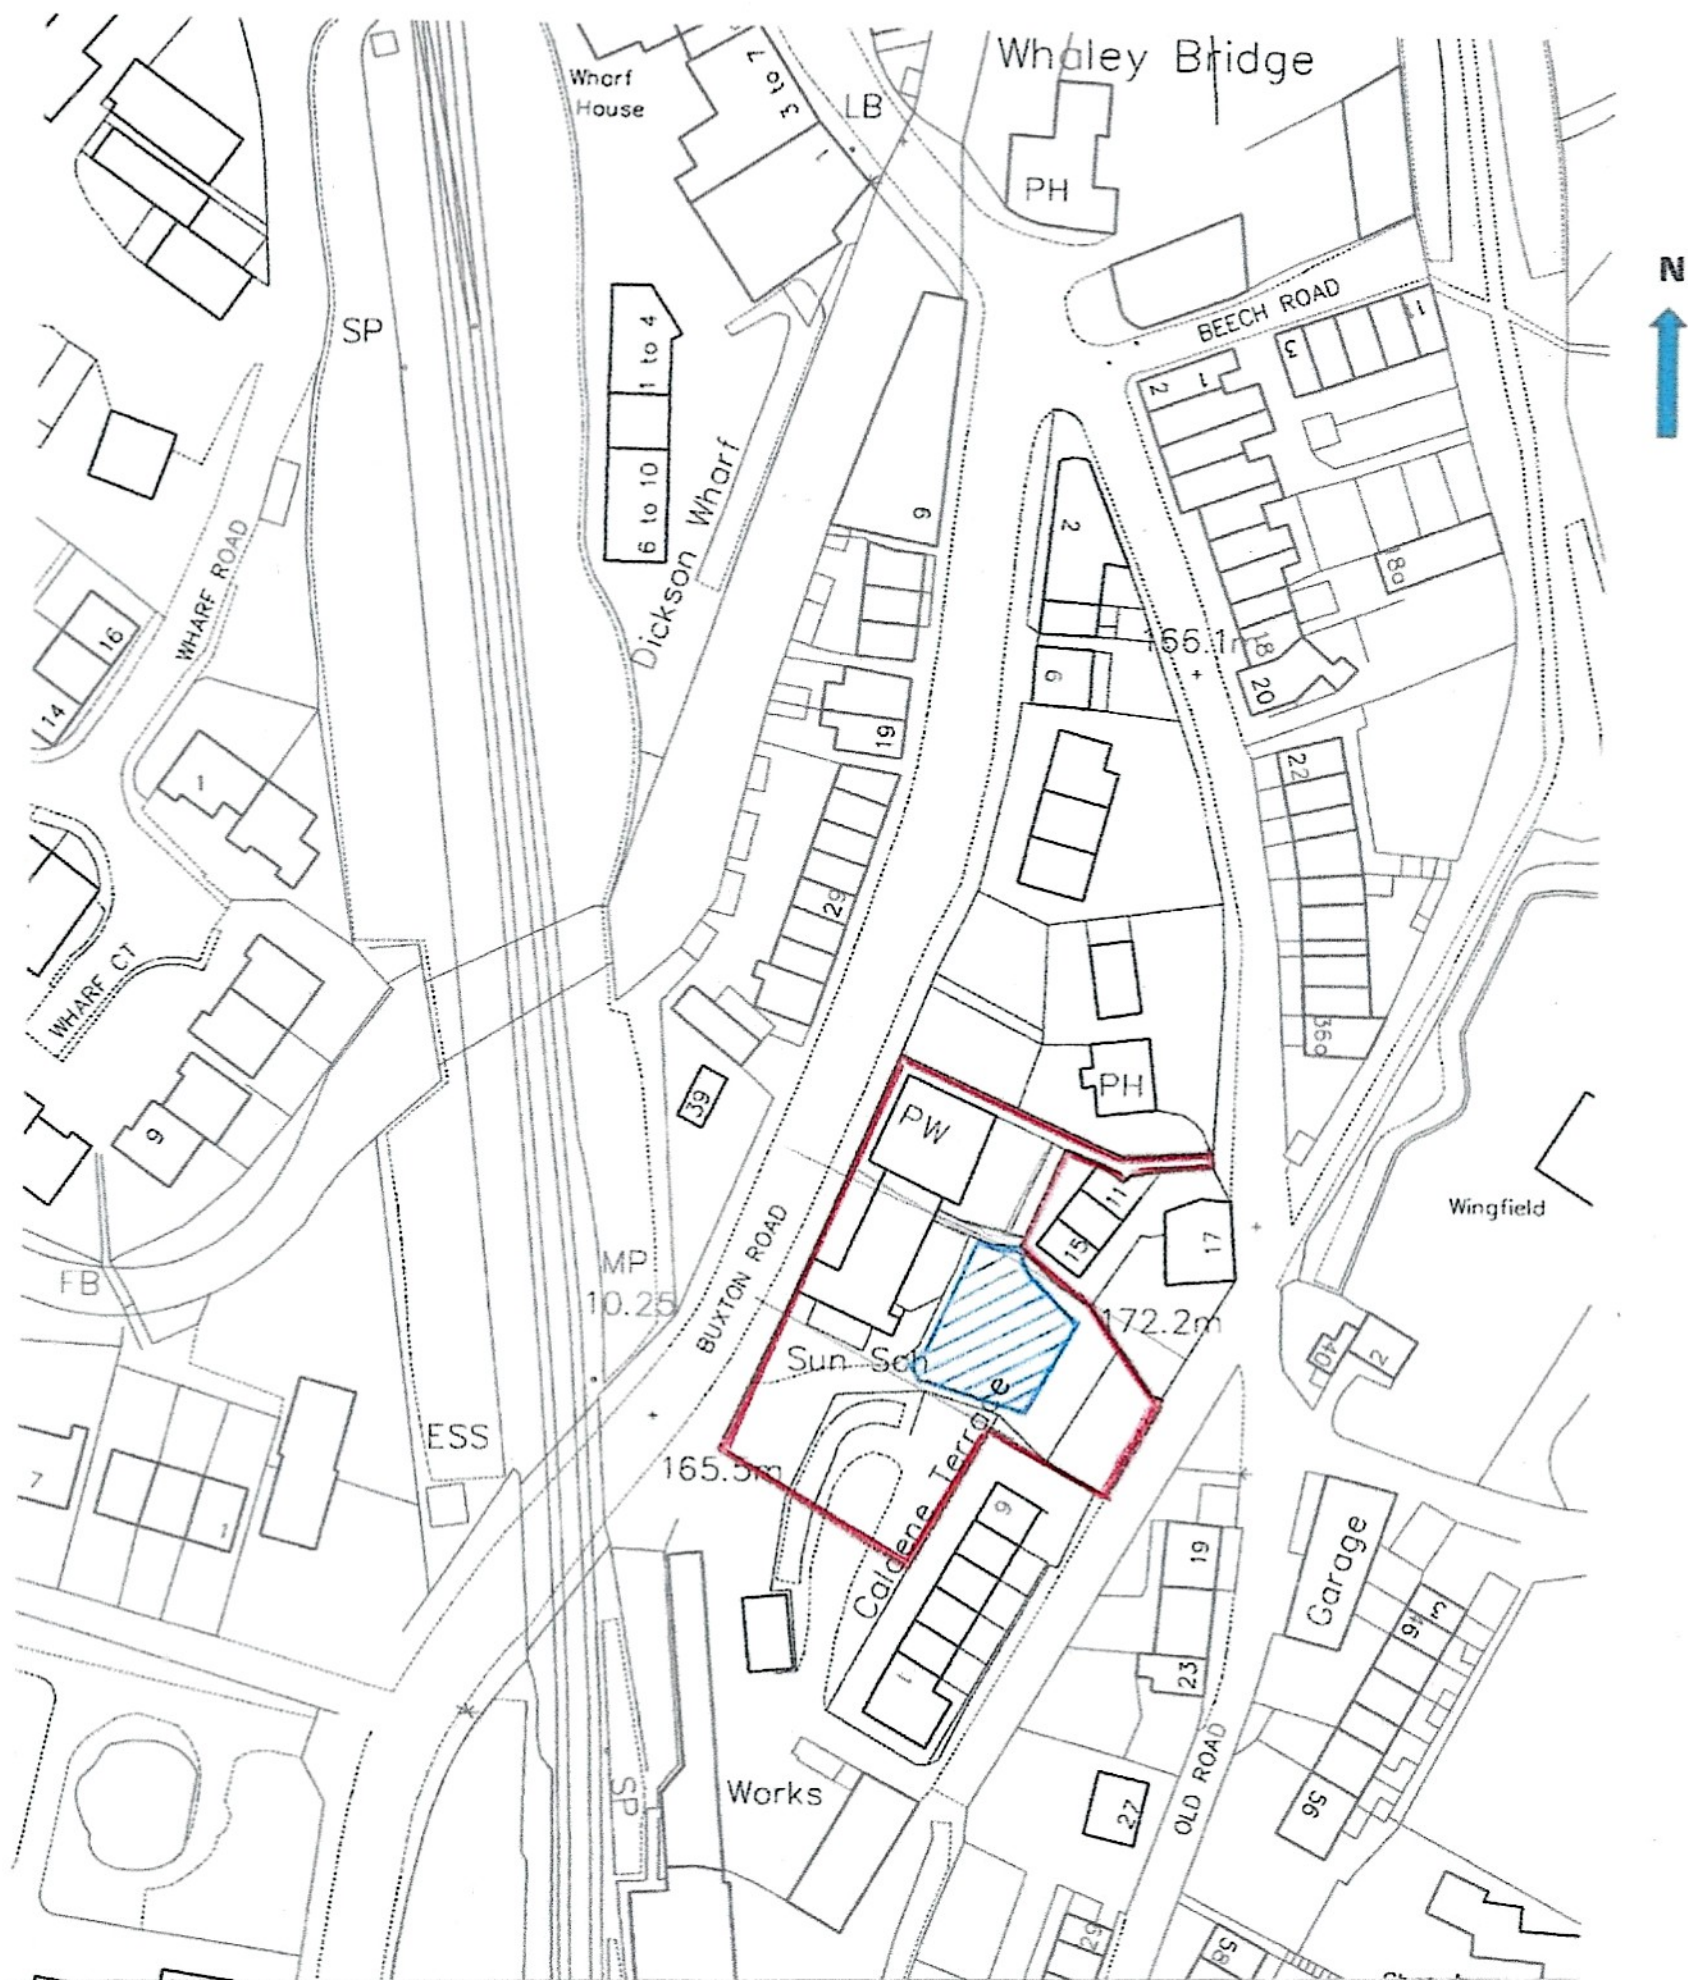

NOTES

1. Boundary of Whaley Bridge Uniting Church Site edged in red
2. Car Park Area edged in blue
3. Original paper size A4.

PROJECT

WHALEY BRIDGE UNITING CHURCH CAR PARK PROJECT

TITLE

LOCATION PLAN

DRAWN by JBM

SCALE 1/1250

DATE JULY 2026

DRAWING No. WBUC 01