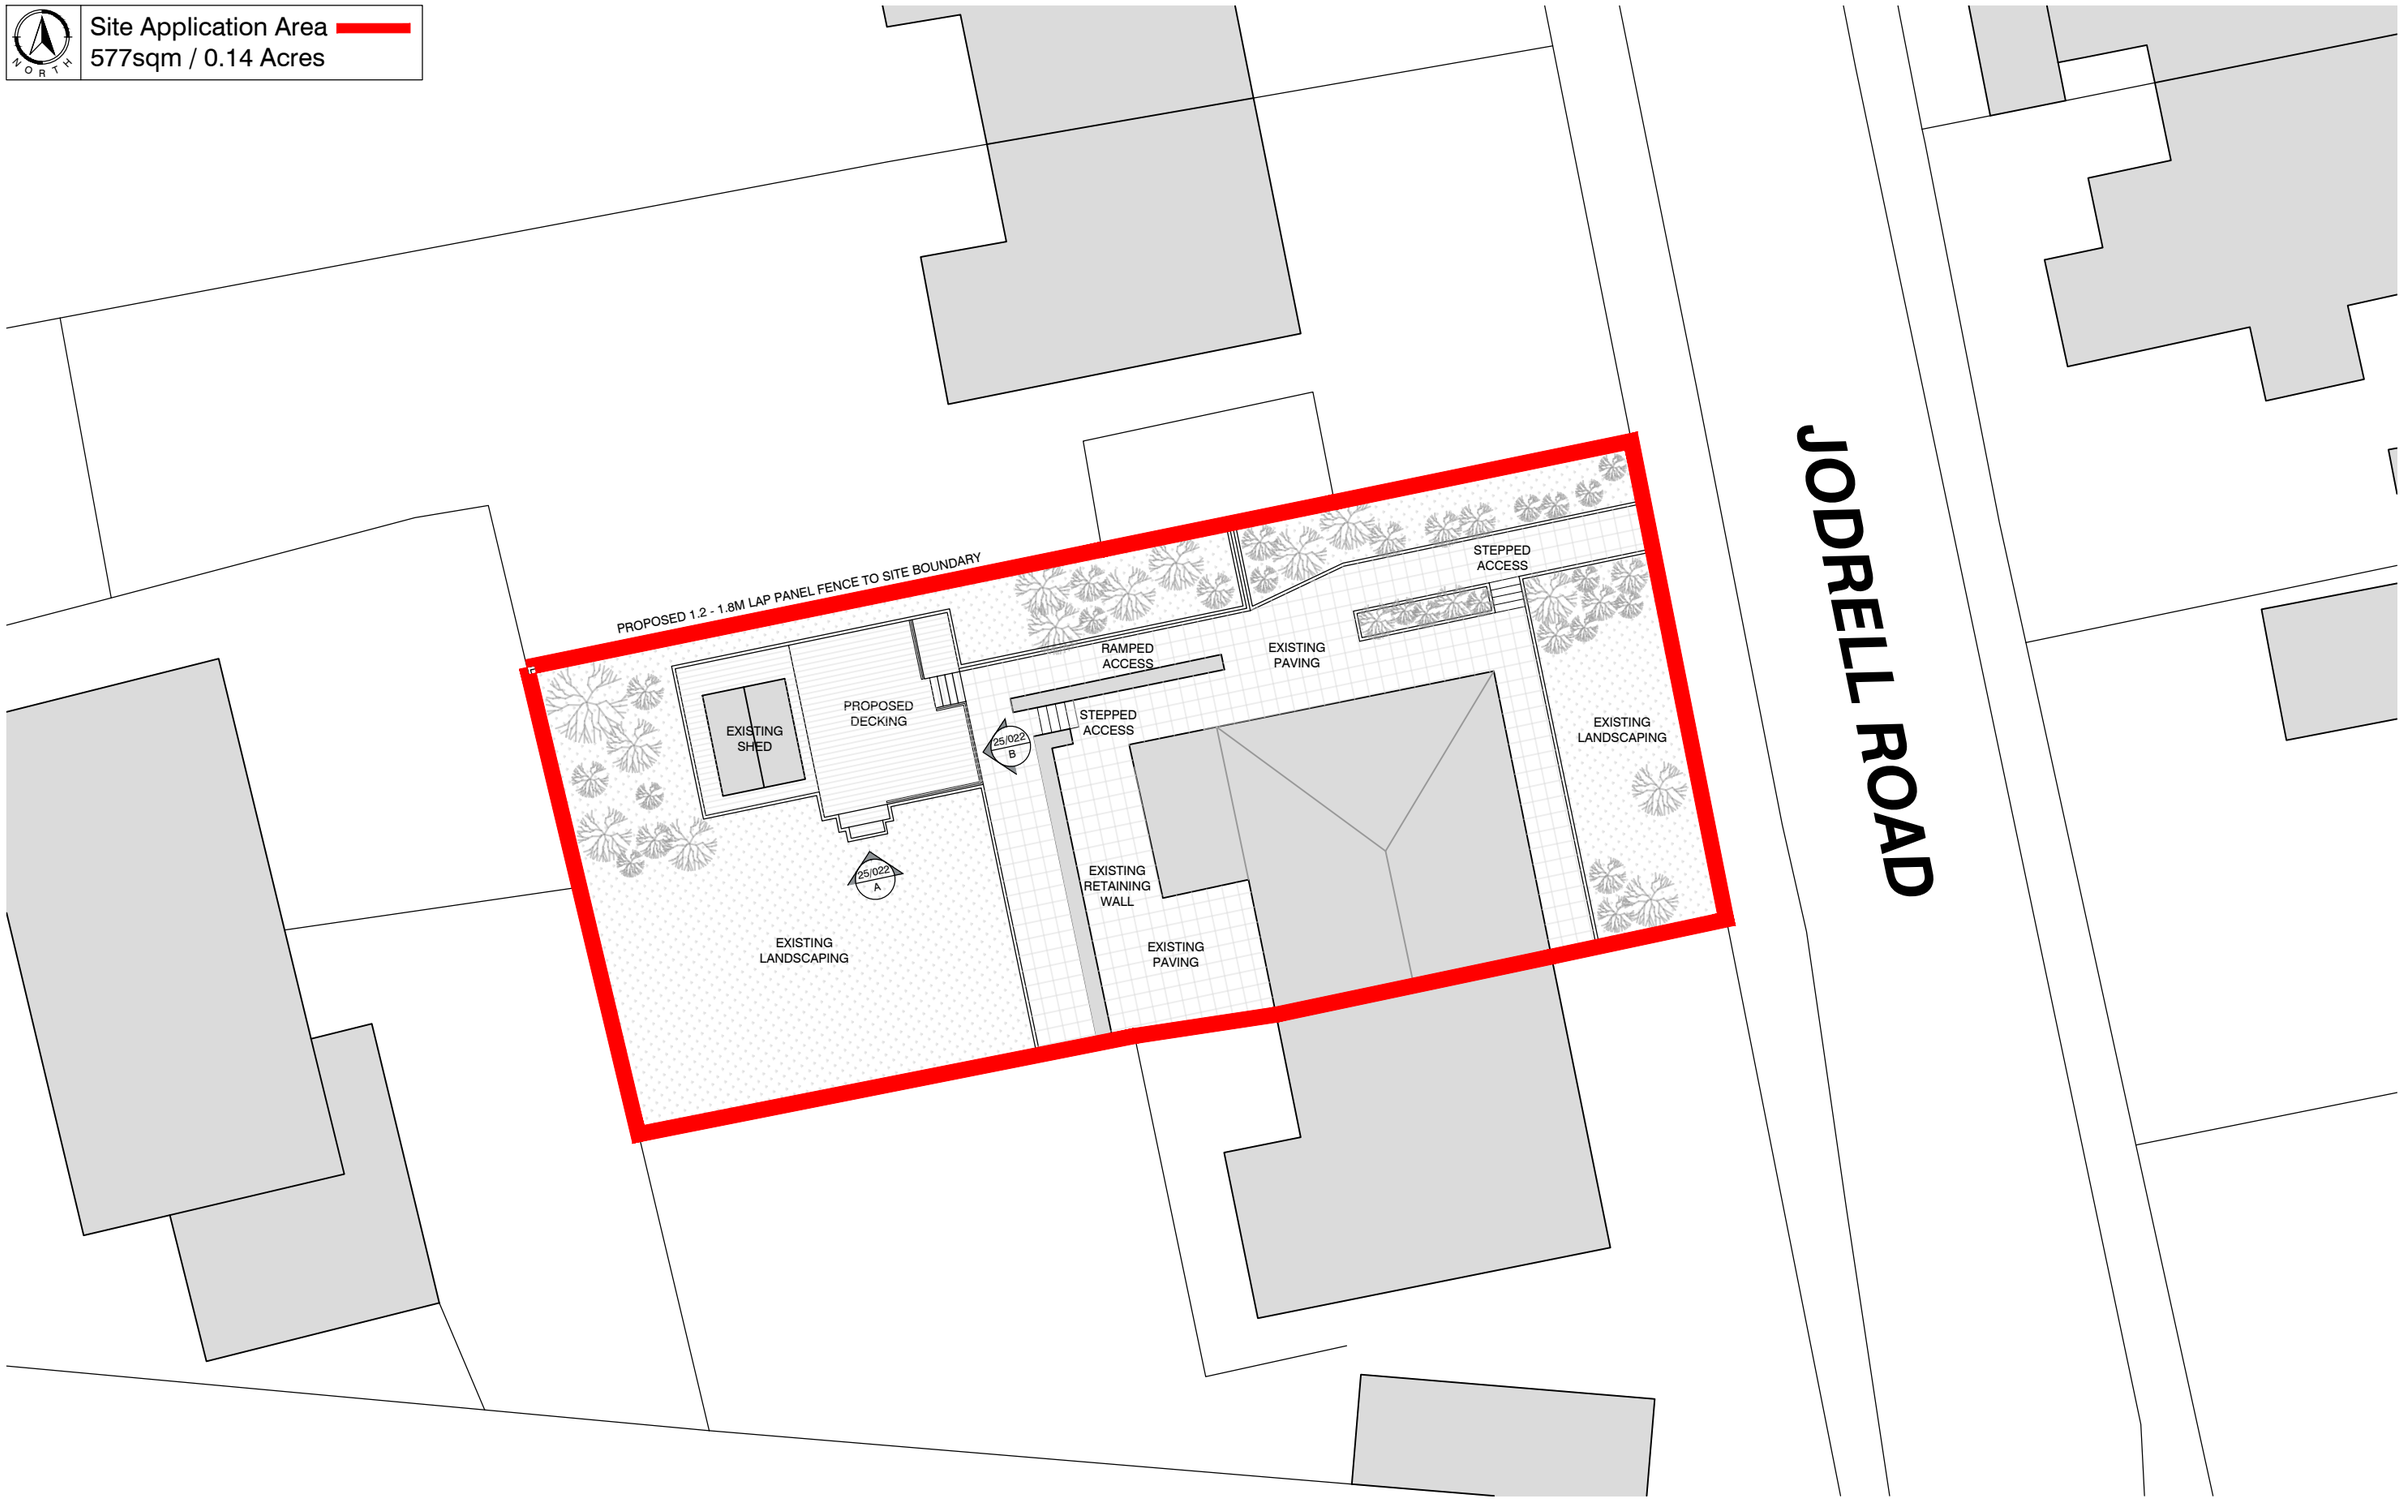

NOTES:

0 2 4 6 8 10m

SCALE 1:200

Ref	Date	Revision	Initial
A	23/07/26	Planning Issue	BR

Project / Client:

PROPOSED EXTERNAL WORKS
TO
4 JODRELL ROAD,
WHALEY BRIDGE, SK23 7AN
FOR
MR SHEPHERD

Issue:

PLANNING ISSUE

Drawing Title:

PROPOSED SITE PLAN

jha PULMANN

JHA Pulmann,
18A Bridge Street
Milnrow, Rochdale,
OL16 3ND

T 01302 364565
E enquiries@j-h-a.co.uk
W www.j-h-a.co.uk

Scale: 1:200

Date: JULY 2026

Drawn By: JA

Checked By: XXX

Drawing No: M25/022/113

Sheet Size: A3

© This drawing is the copyright of JHA Architecture and shall not be reproduced without permission