
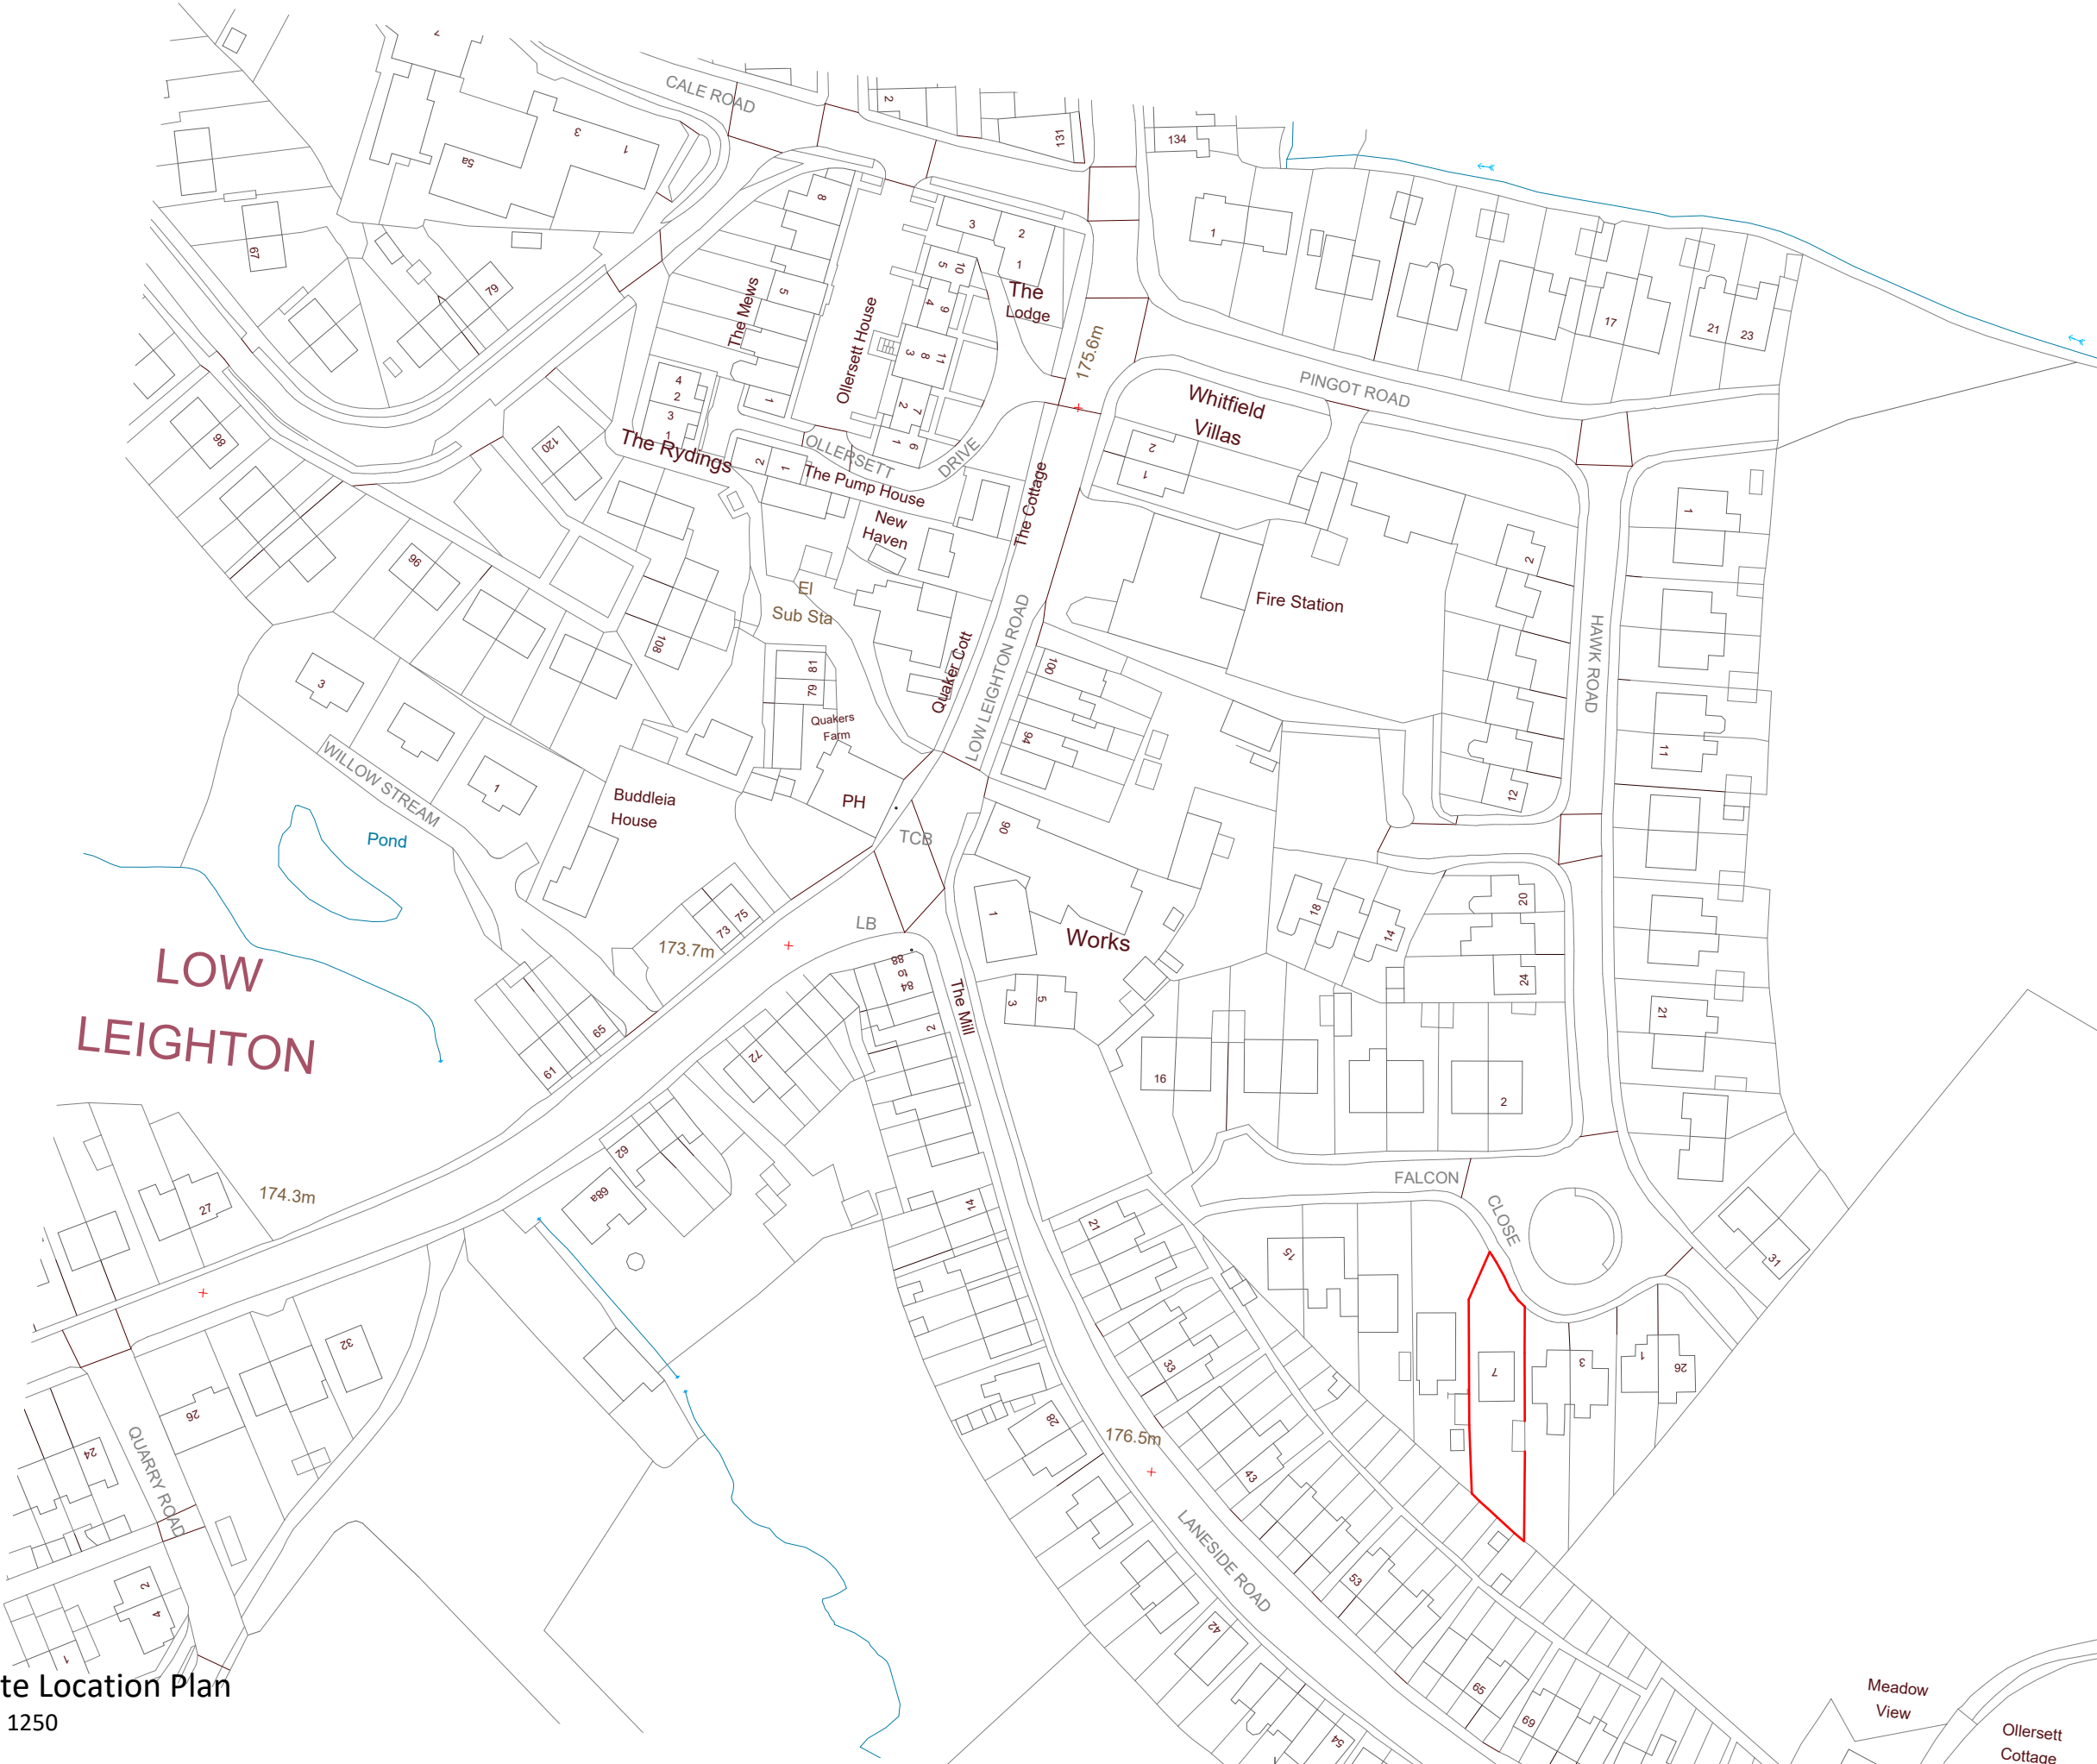


GENERAL NOTES

- All dimensions indicative as surveyed on site.
- Contractor to verify site dimensions, ownership boundary and services before commencing works.

DRAWING KEY

Site Boundary

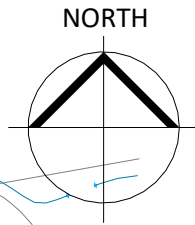

S4	PL01	04/06/26	Stage 3 Drawing Issue
S4	P01	17/04/26	Stage 1 Drawing Issue
STATUS	REV	DATE	DESCRIPTION

CLIENT
A & P Dawson

REVISED BY
PS

CHECKED BY
SH

ORIGINATOR NO
00031

CONSULTANT
studio pesa
www.studiopesa.co.uk © studio pesa LLP 2021

PROJECT
7 Falcon Close
New Mills

DRAWING TITLE
Site Location Plan

SUITABILITY STATUS
S4 : Suitable for stage approval As indicated@A3

DRAWING USAGE: EXISTING

PROJECT - ORIGINATOR - VOLUME - LEVEL - TYPE - ROLE - NUMBER	STATUS_REVISION_CLASS
00031-SP-XX-XX-DR-A-10001	S4_PL01_XXXX

Site Location Plan
1 : 1250