


Existing and proposed
Plan of bay windows
Scale 1 : 20

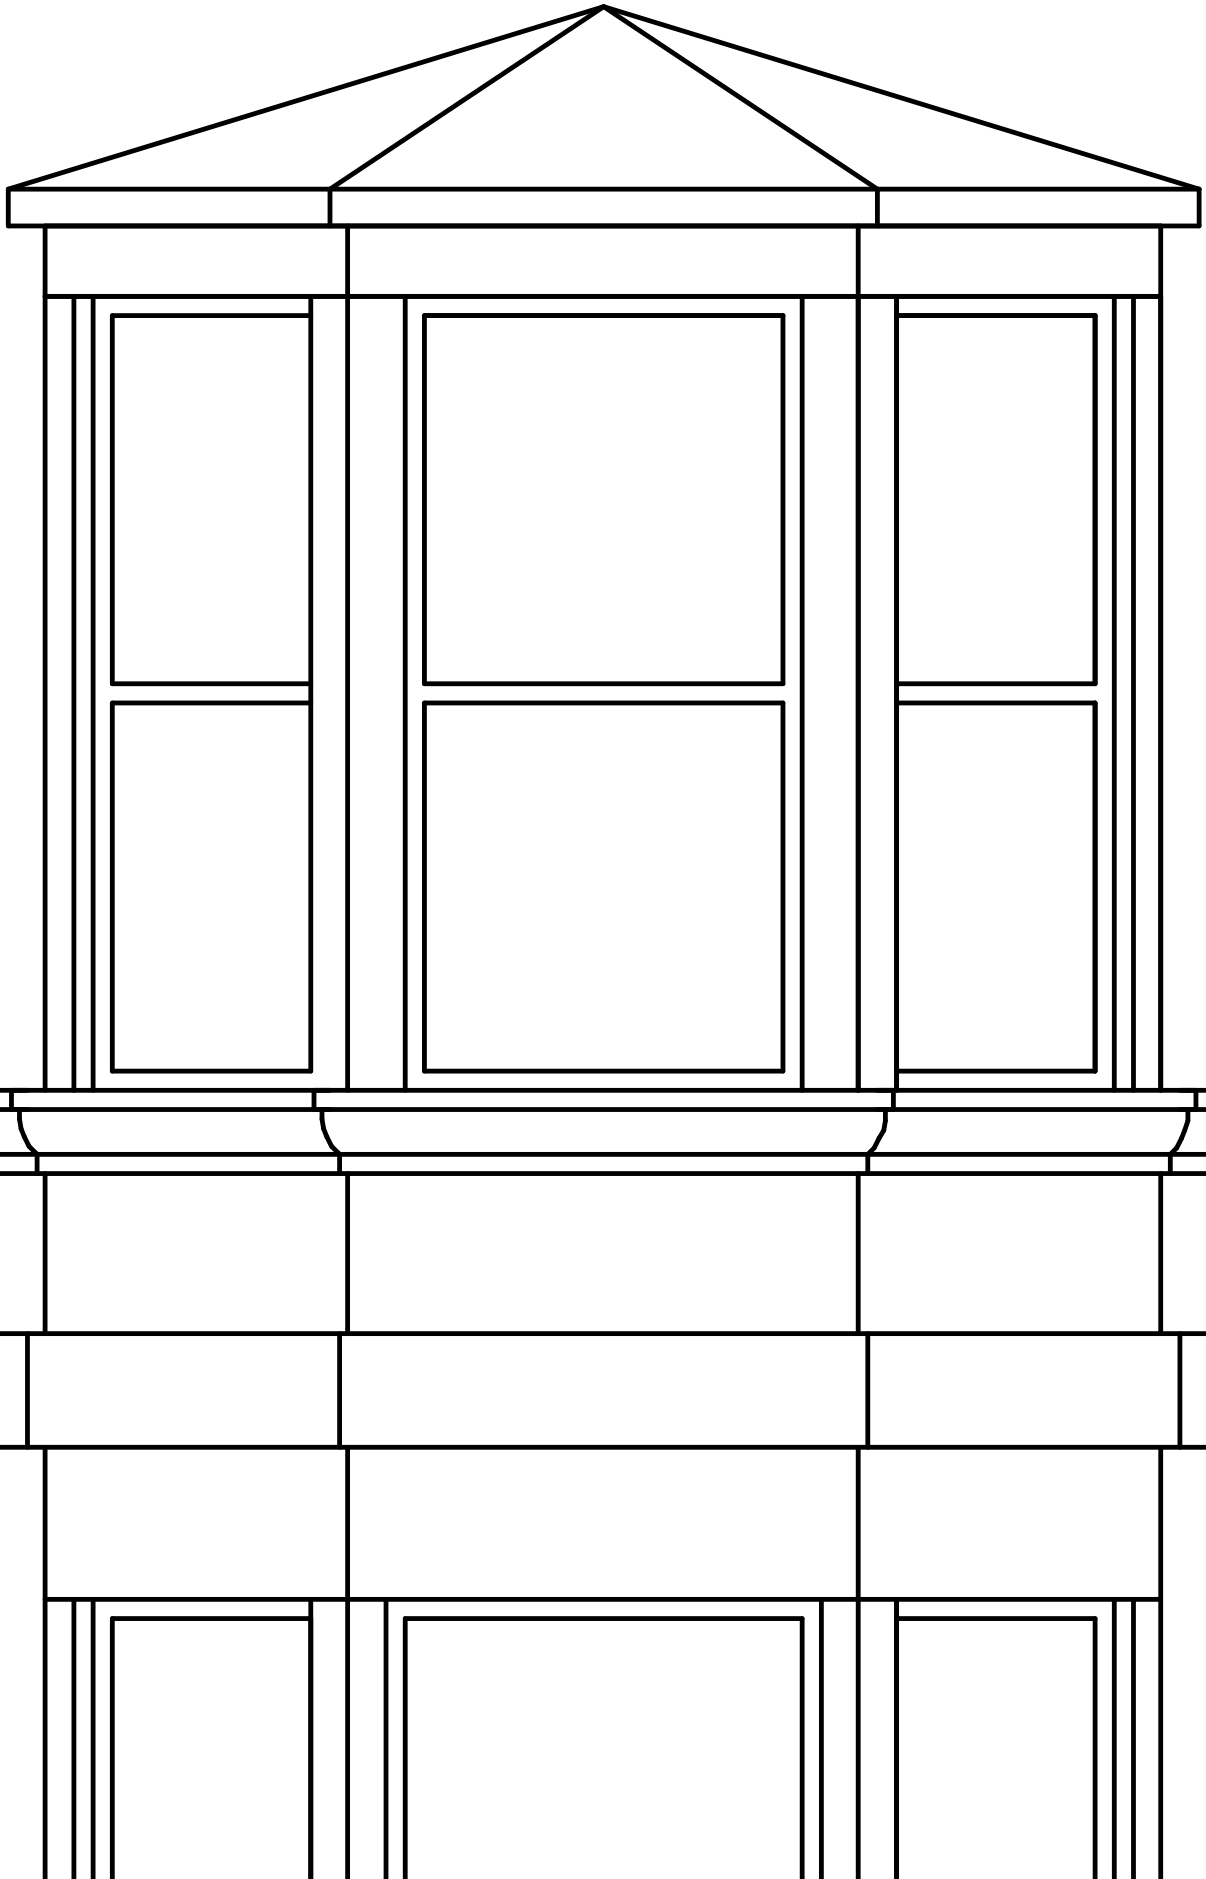

Existing and proposed
Plan of kitchen and bedroom windows
Scale 1 : 20

