
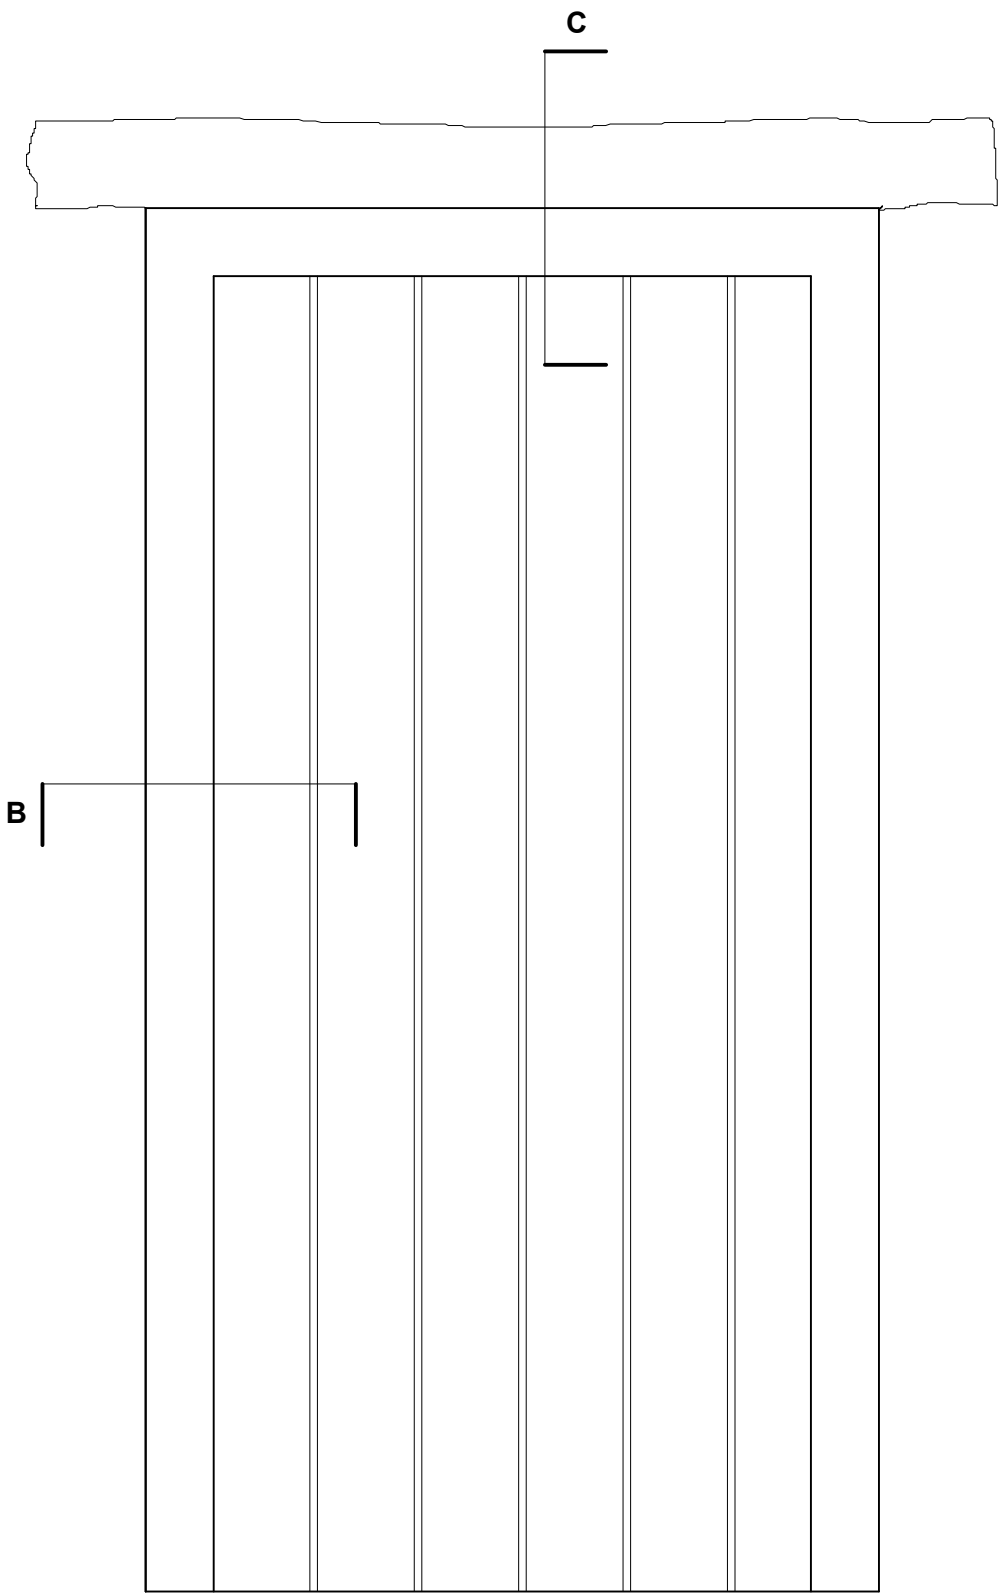


Windows and doors to be manufactured to BS664 in Accoya acetylated timber and supplied to site prepared and primed for painting. Moisture content on delivery to be 12-19%.

Windows and doors to be draught proof and weather tight to BS6375 Part 1. Manufacturer to incorporate anti-capillary details, draught stripping and weather seals as necessary to make weather tight.


Overall thermal performance to be 1.4W/m²K.

Windows to be putty glazed with ultra-thin double glazed units 10mm thick comprising inner pane clear float glass, 4mm gas filled cavity with low profile spacer, 3mm cylinder glass outer pane.

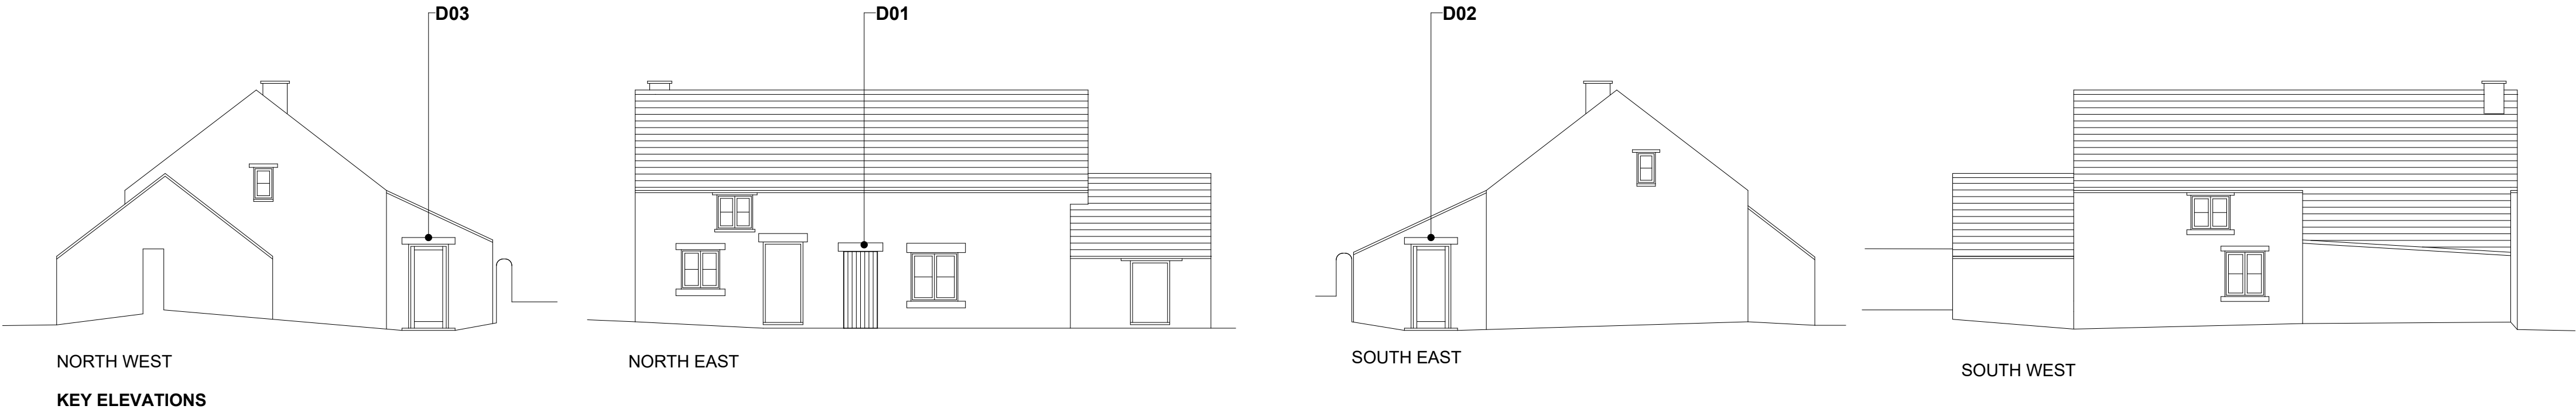


TIMBER BOARDED DOOR. D.01 AND ALL INTERNAL DOORS  
EXTERNAL ELEVATION


DOOR ELEVATIONS

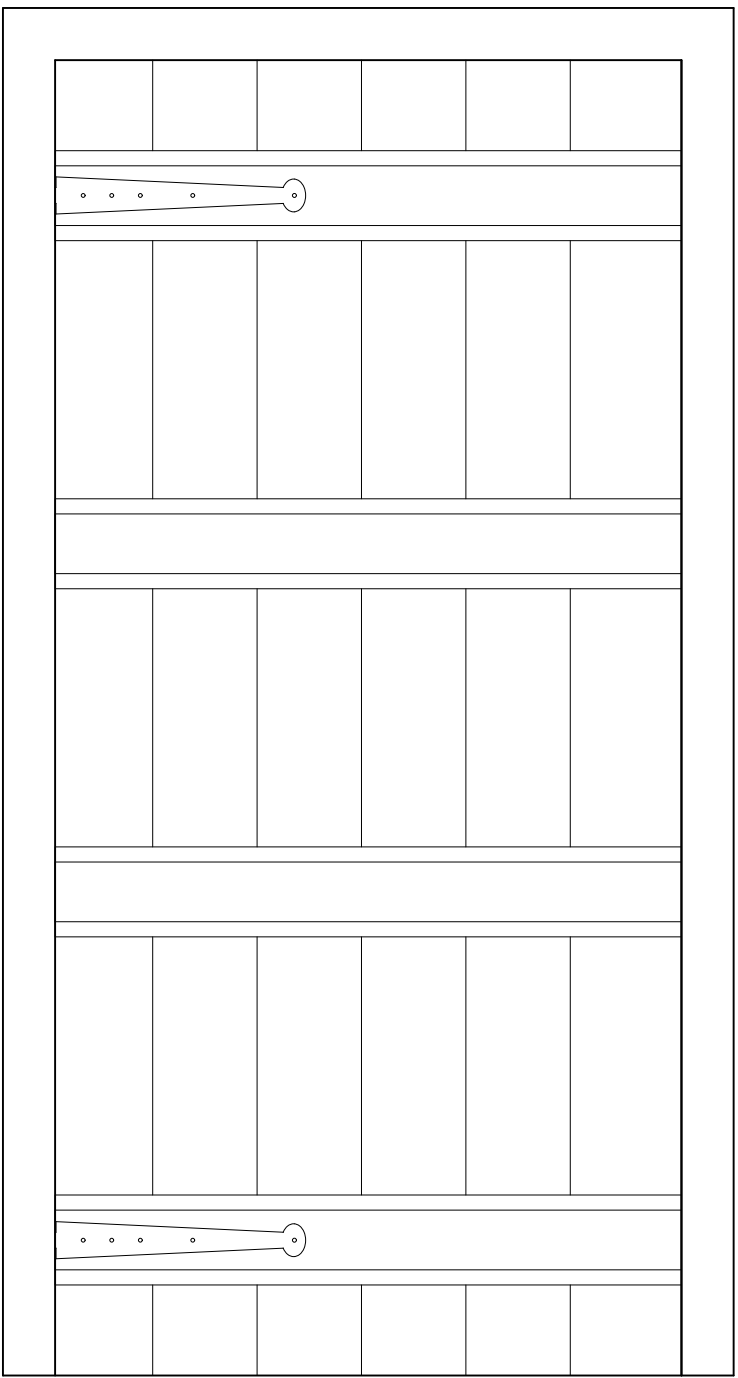


TIMBER BOARDED DOOR. D01 AND ALL INTERNAL DOORS  
INTERNAL ELEVATION

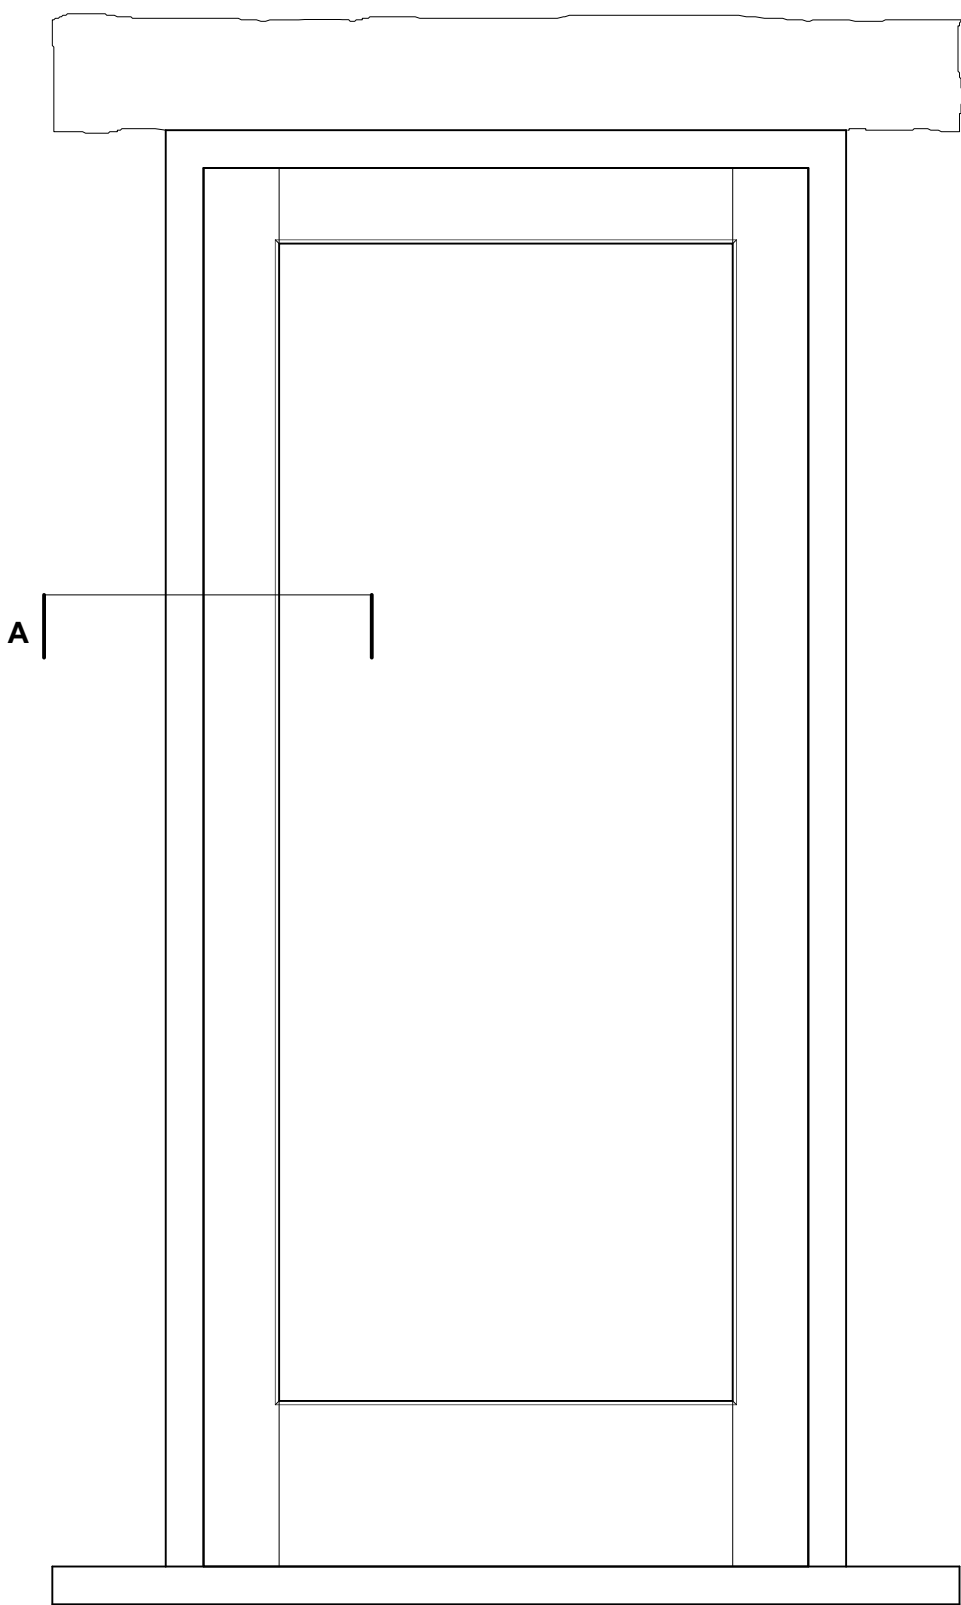


GLAZED DOOR. D02, D03  
EXTERNAL ELEVATION

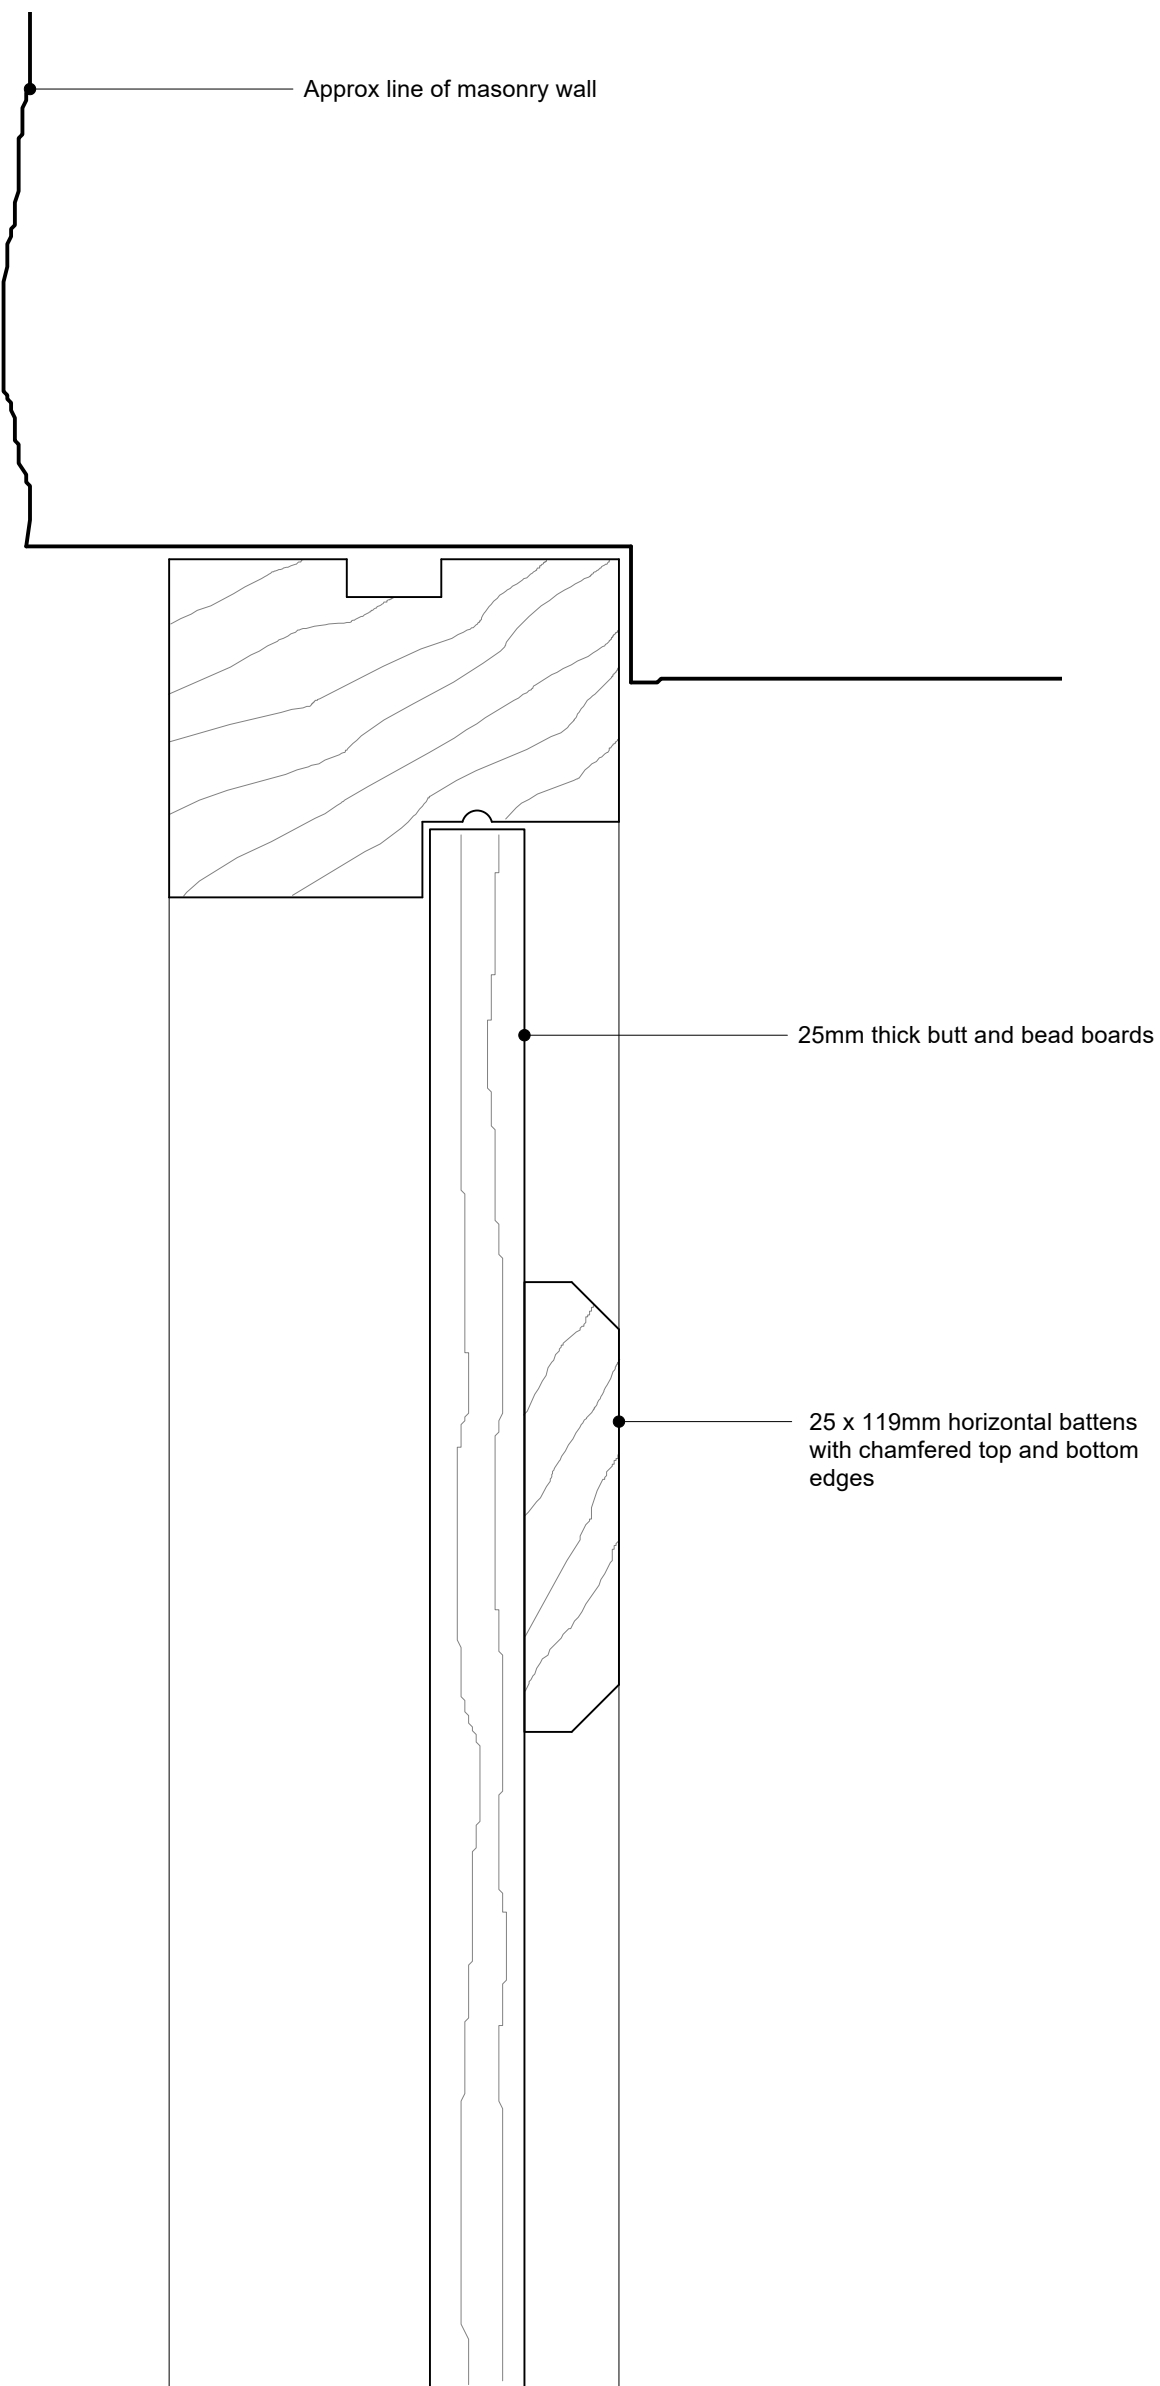

DETAIL C. BOARDED DOOR HEAD

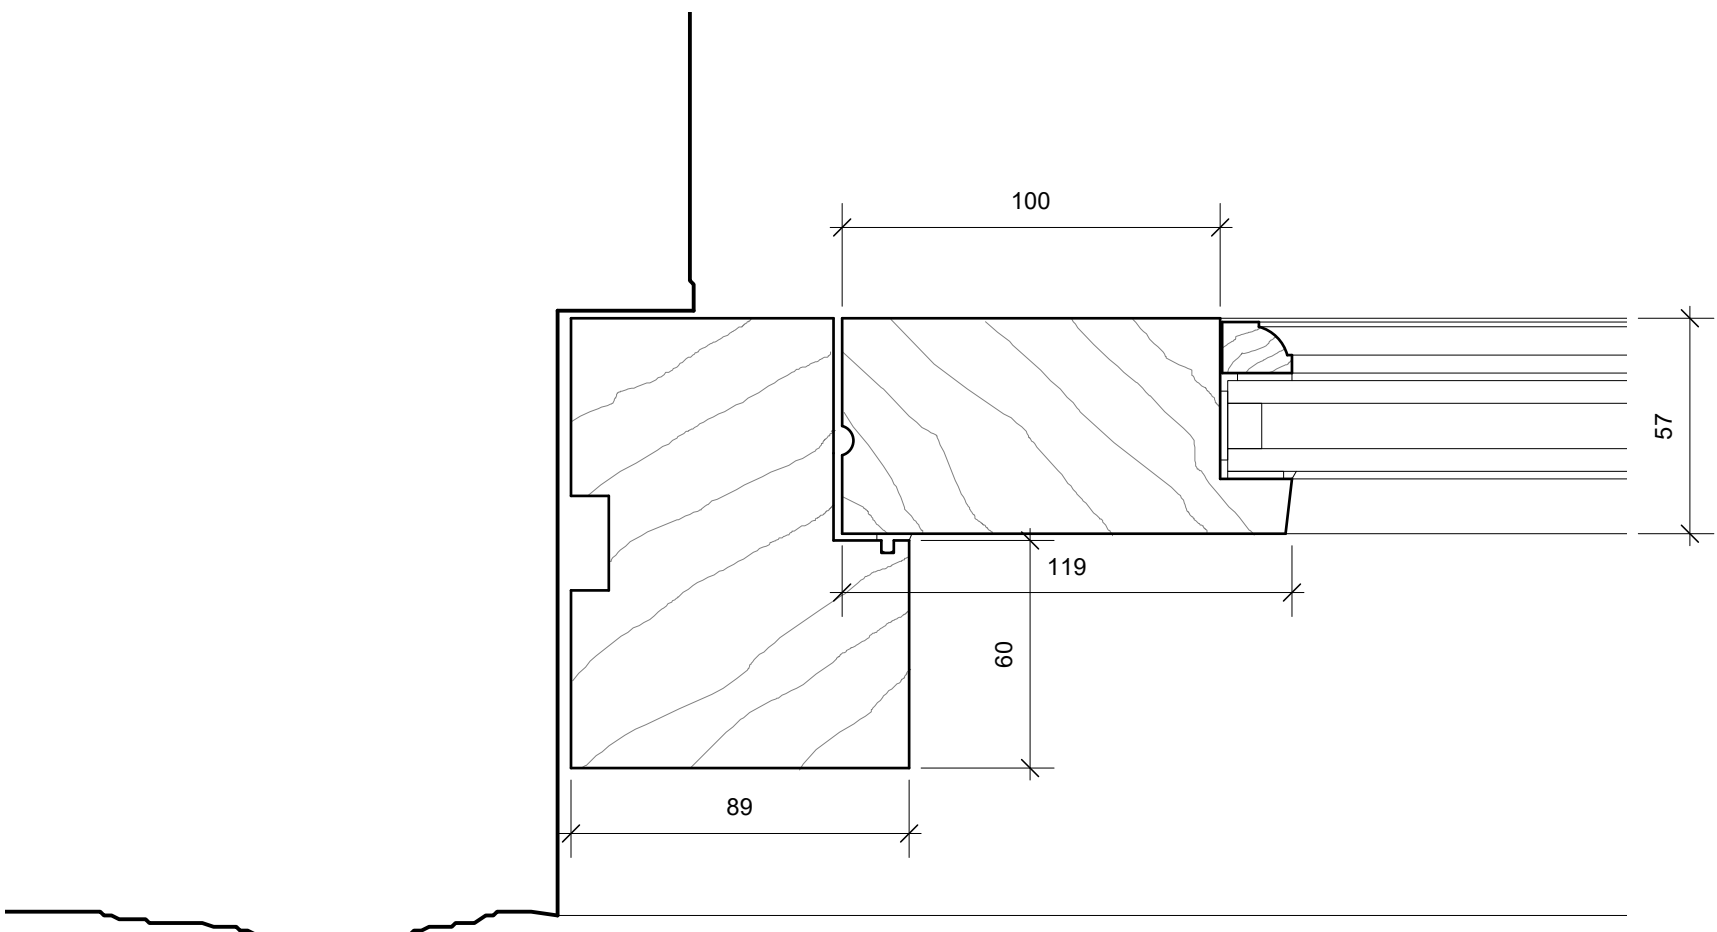

DETAIL A. GLAZED DOOR JAMB

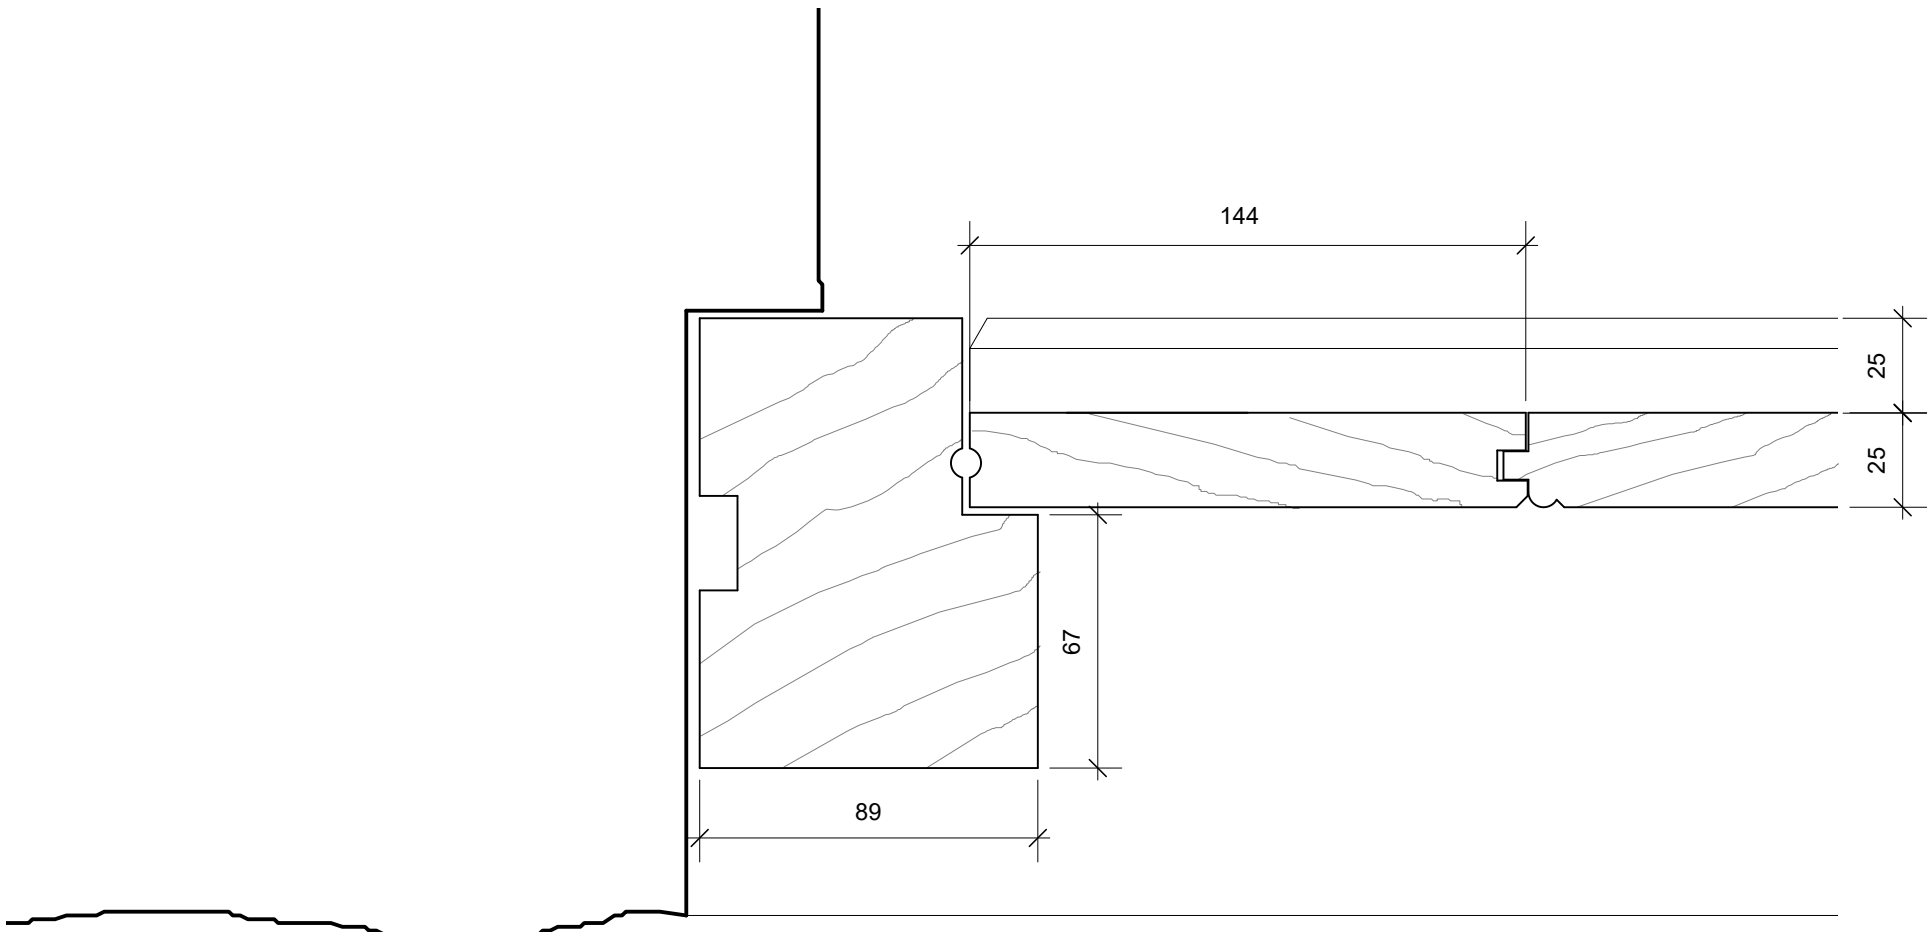

DETAIL B. BOARDED DOOR JAMB

MRA ARCHITECTS

87 GREEN LANE, BUXTON  
DOOR DETAILS

Drawing No: 3038-4005  
Rev: DEC 2023  
Date: MA1:200, 1:10, 1:2  
Scale @ A1:  
mra-architects.co.uk