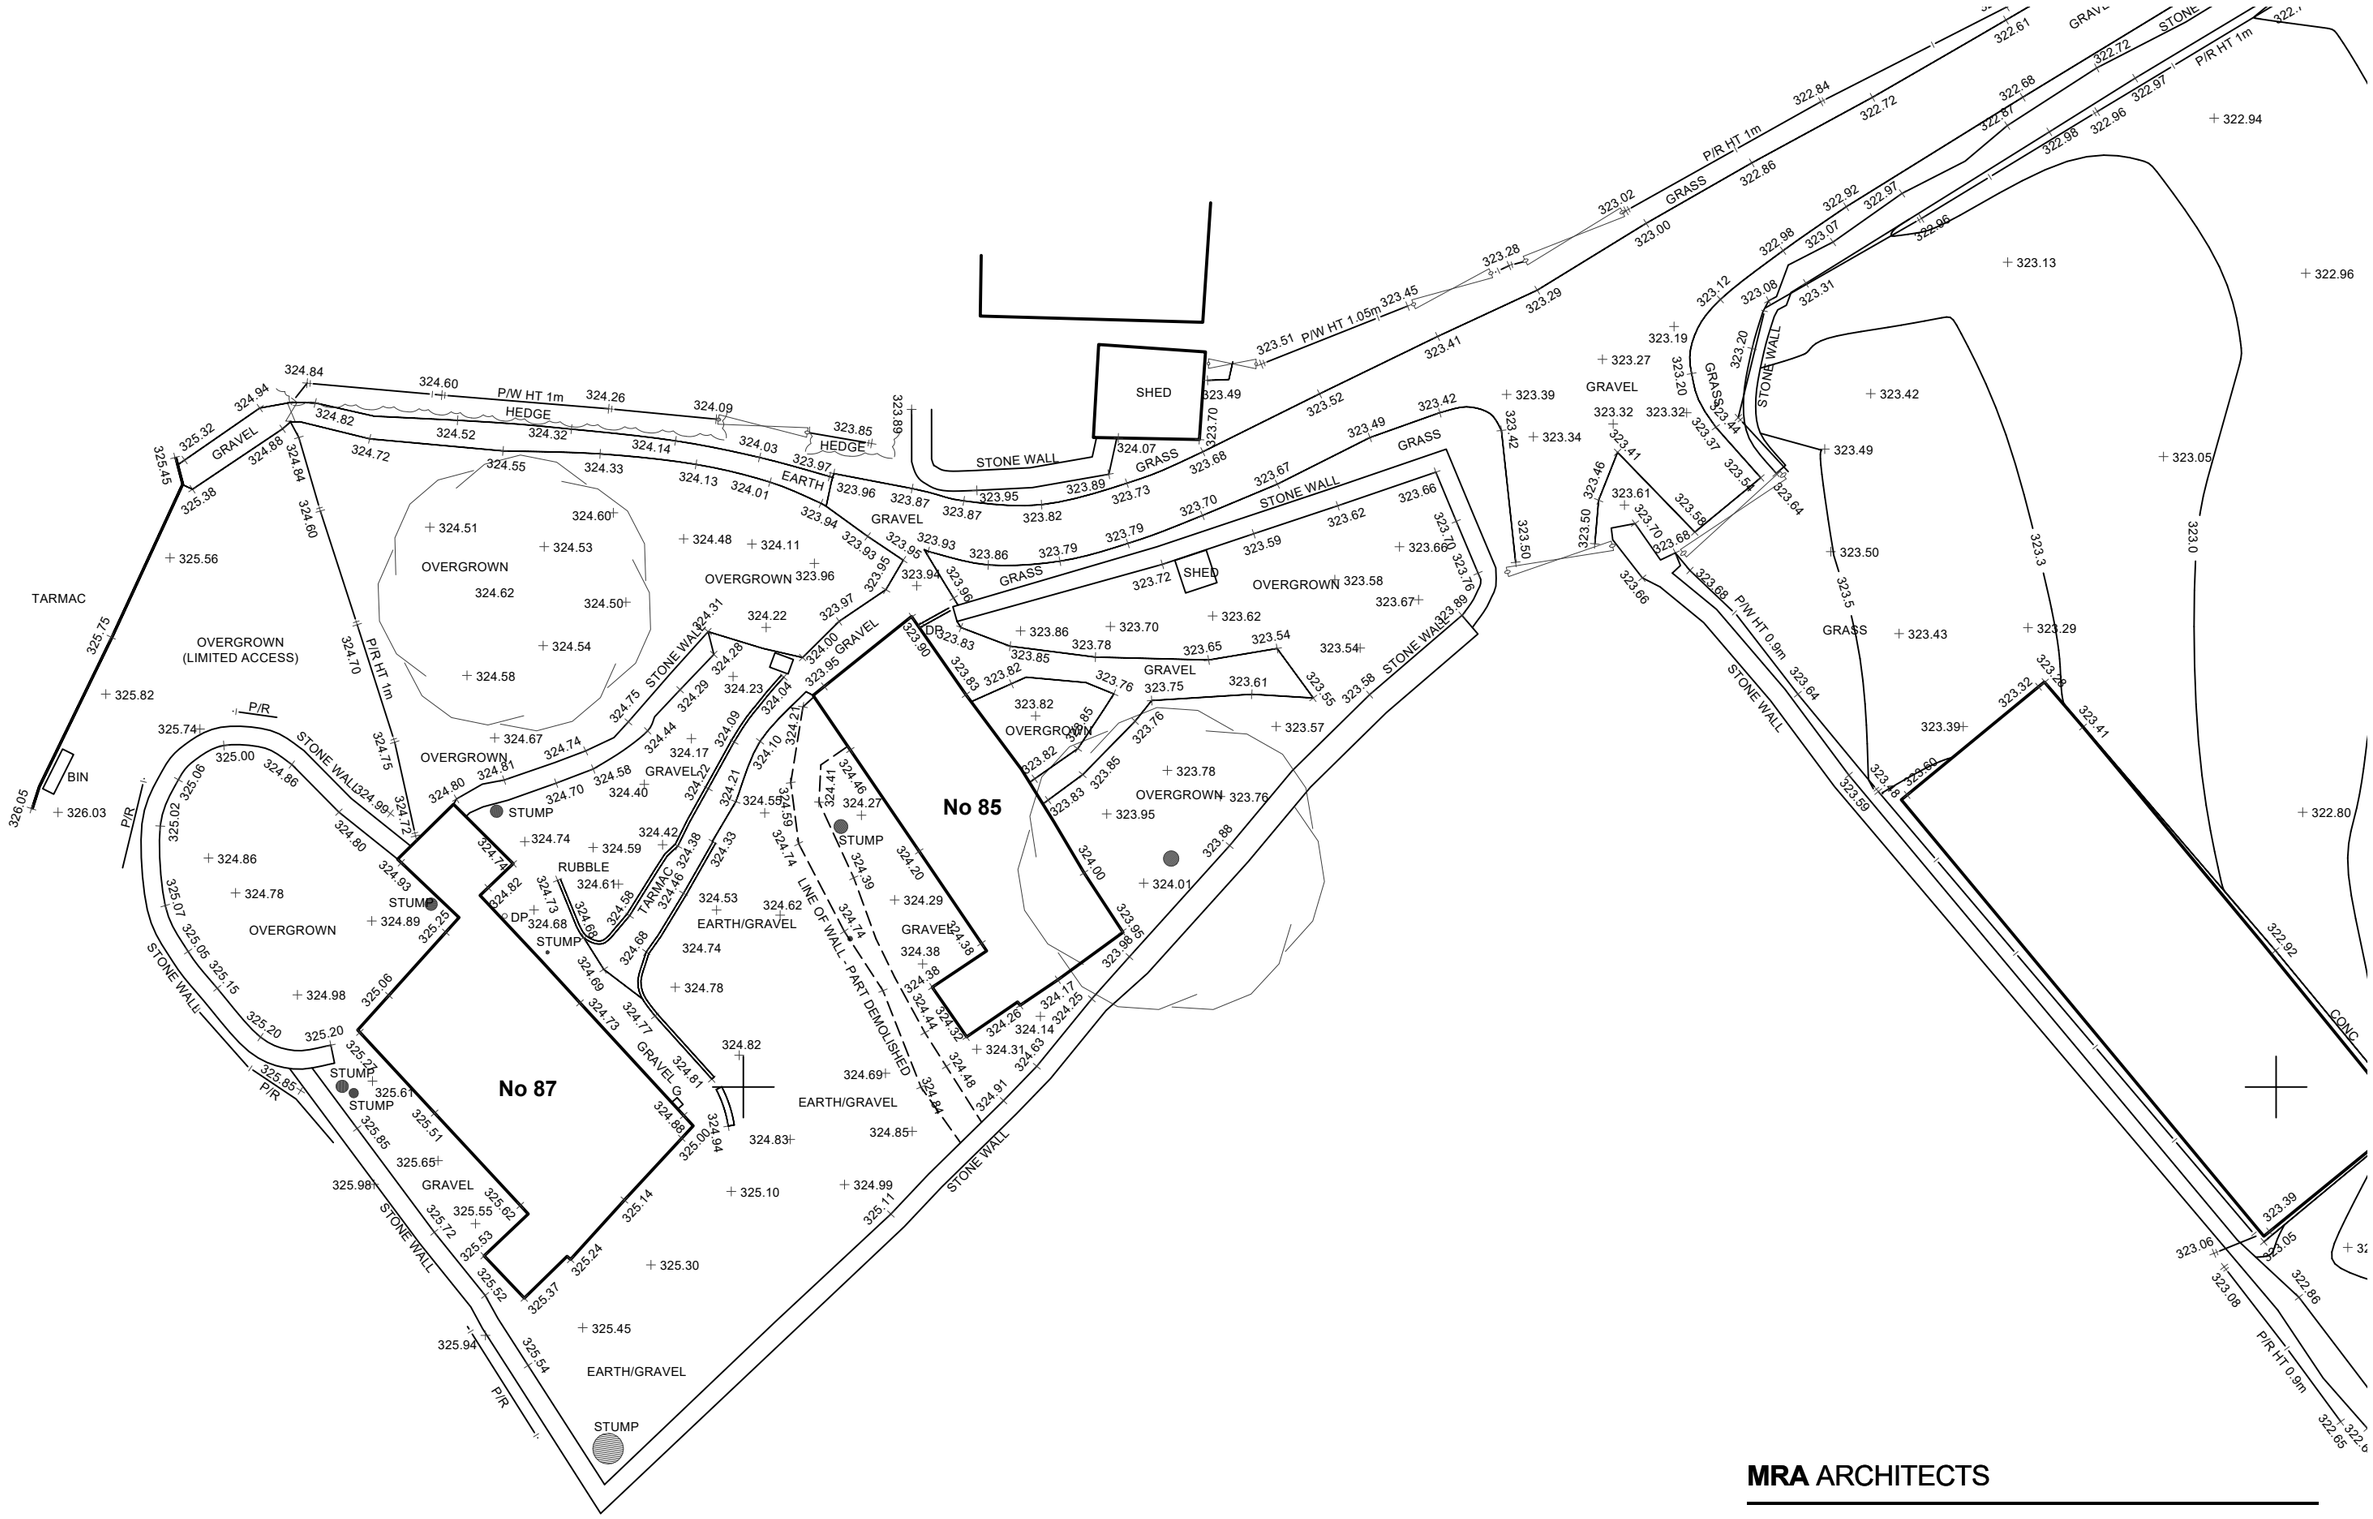

N

0m 1 2 3 4 5 10 20

SCALE BAR @ 1:200

MRA ARCHITECTS

87 GREEN LANE, BUXTON

Site Plan as Existing

Drawing No:	Rev:	Date:	Drawn:	Scale @ A3:
3038-3103		April 2023	MA	1:200

mra-architects.co.uk