
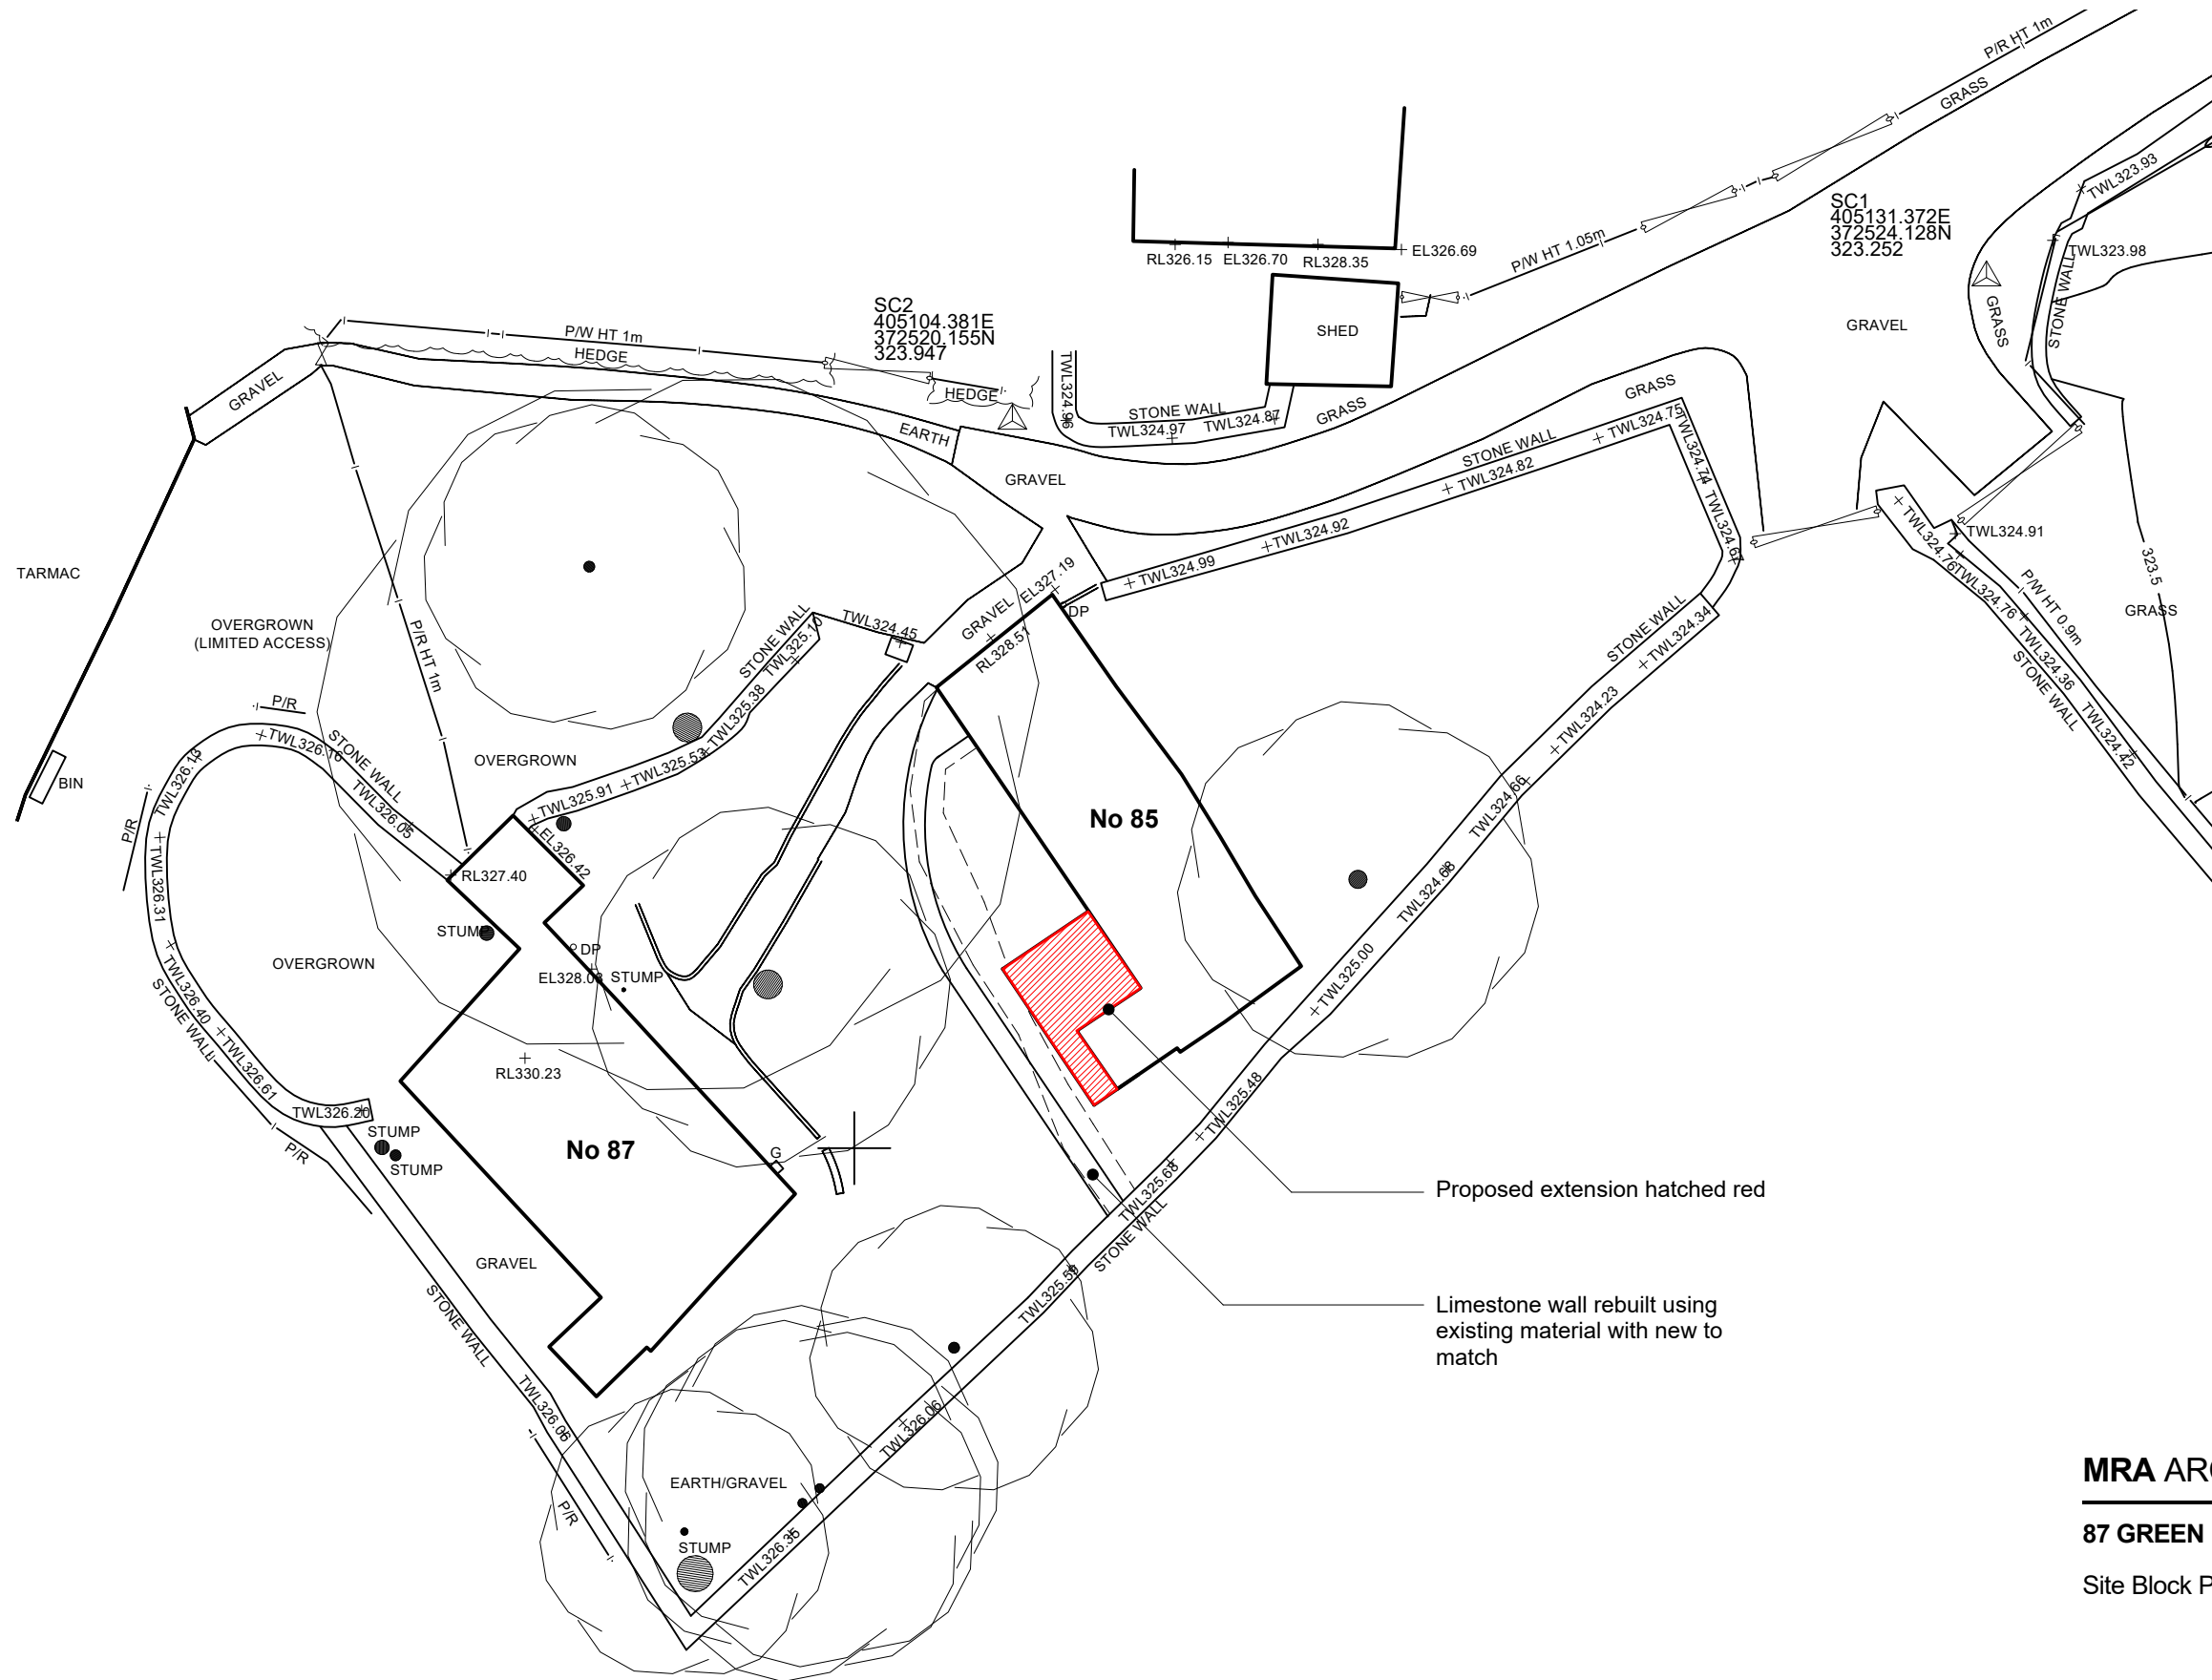
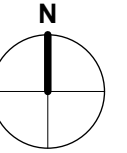


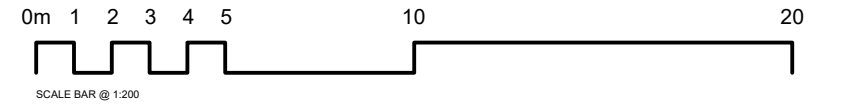

Proposed extension hatched red

Limestone wall rebuilt using
existing material with new to
match

MRA ARCHITECTS

87 GREEN LANE, BUXTON

Site Block Plan as Proposed

Drawing No:	Rev:	Date:	Drawn:	Scale @ A3:
3038-3102		April 2023	MA	1:200

mra-architects.co.uk