


STELLA CONSERVATION ROOF LIGHT AS INSTALLED

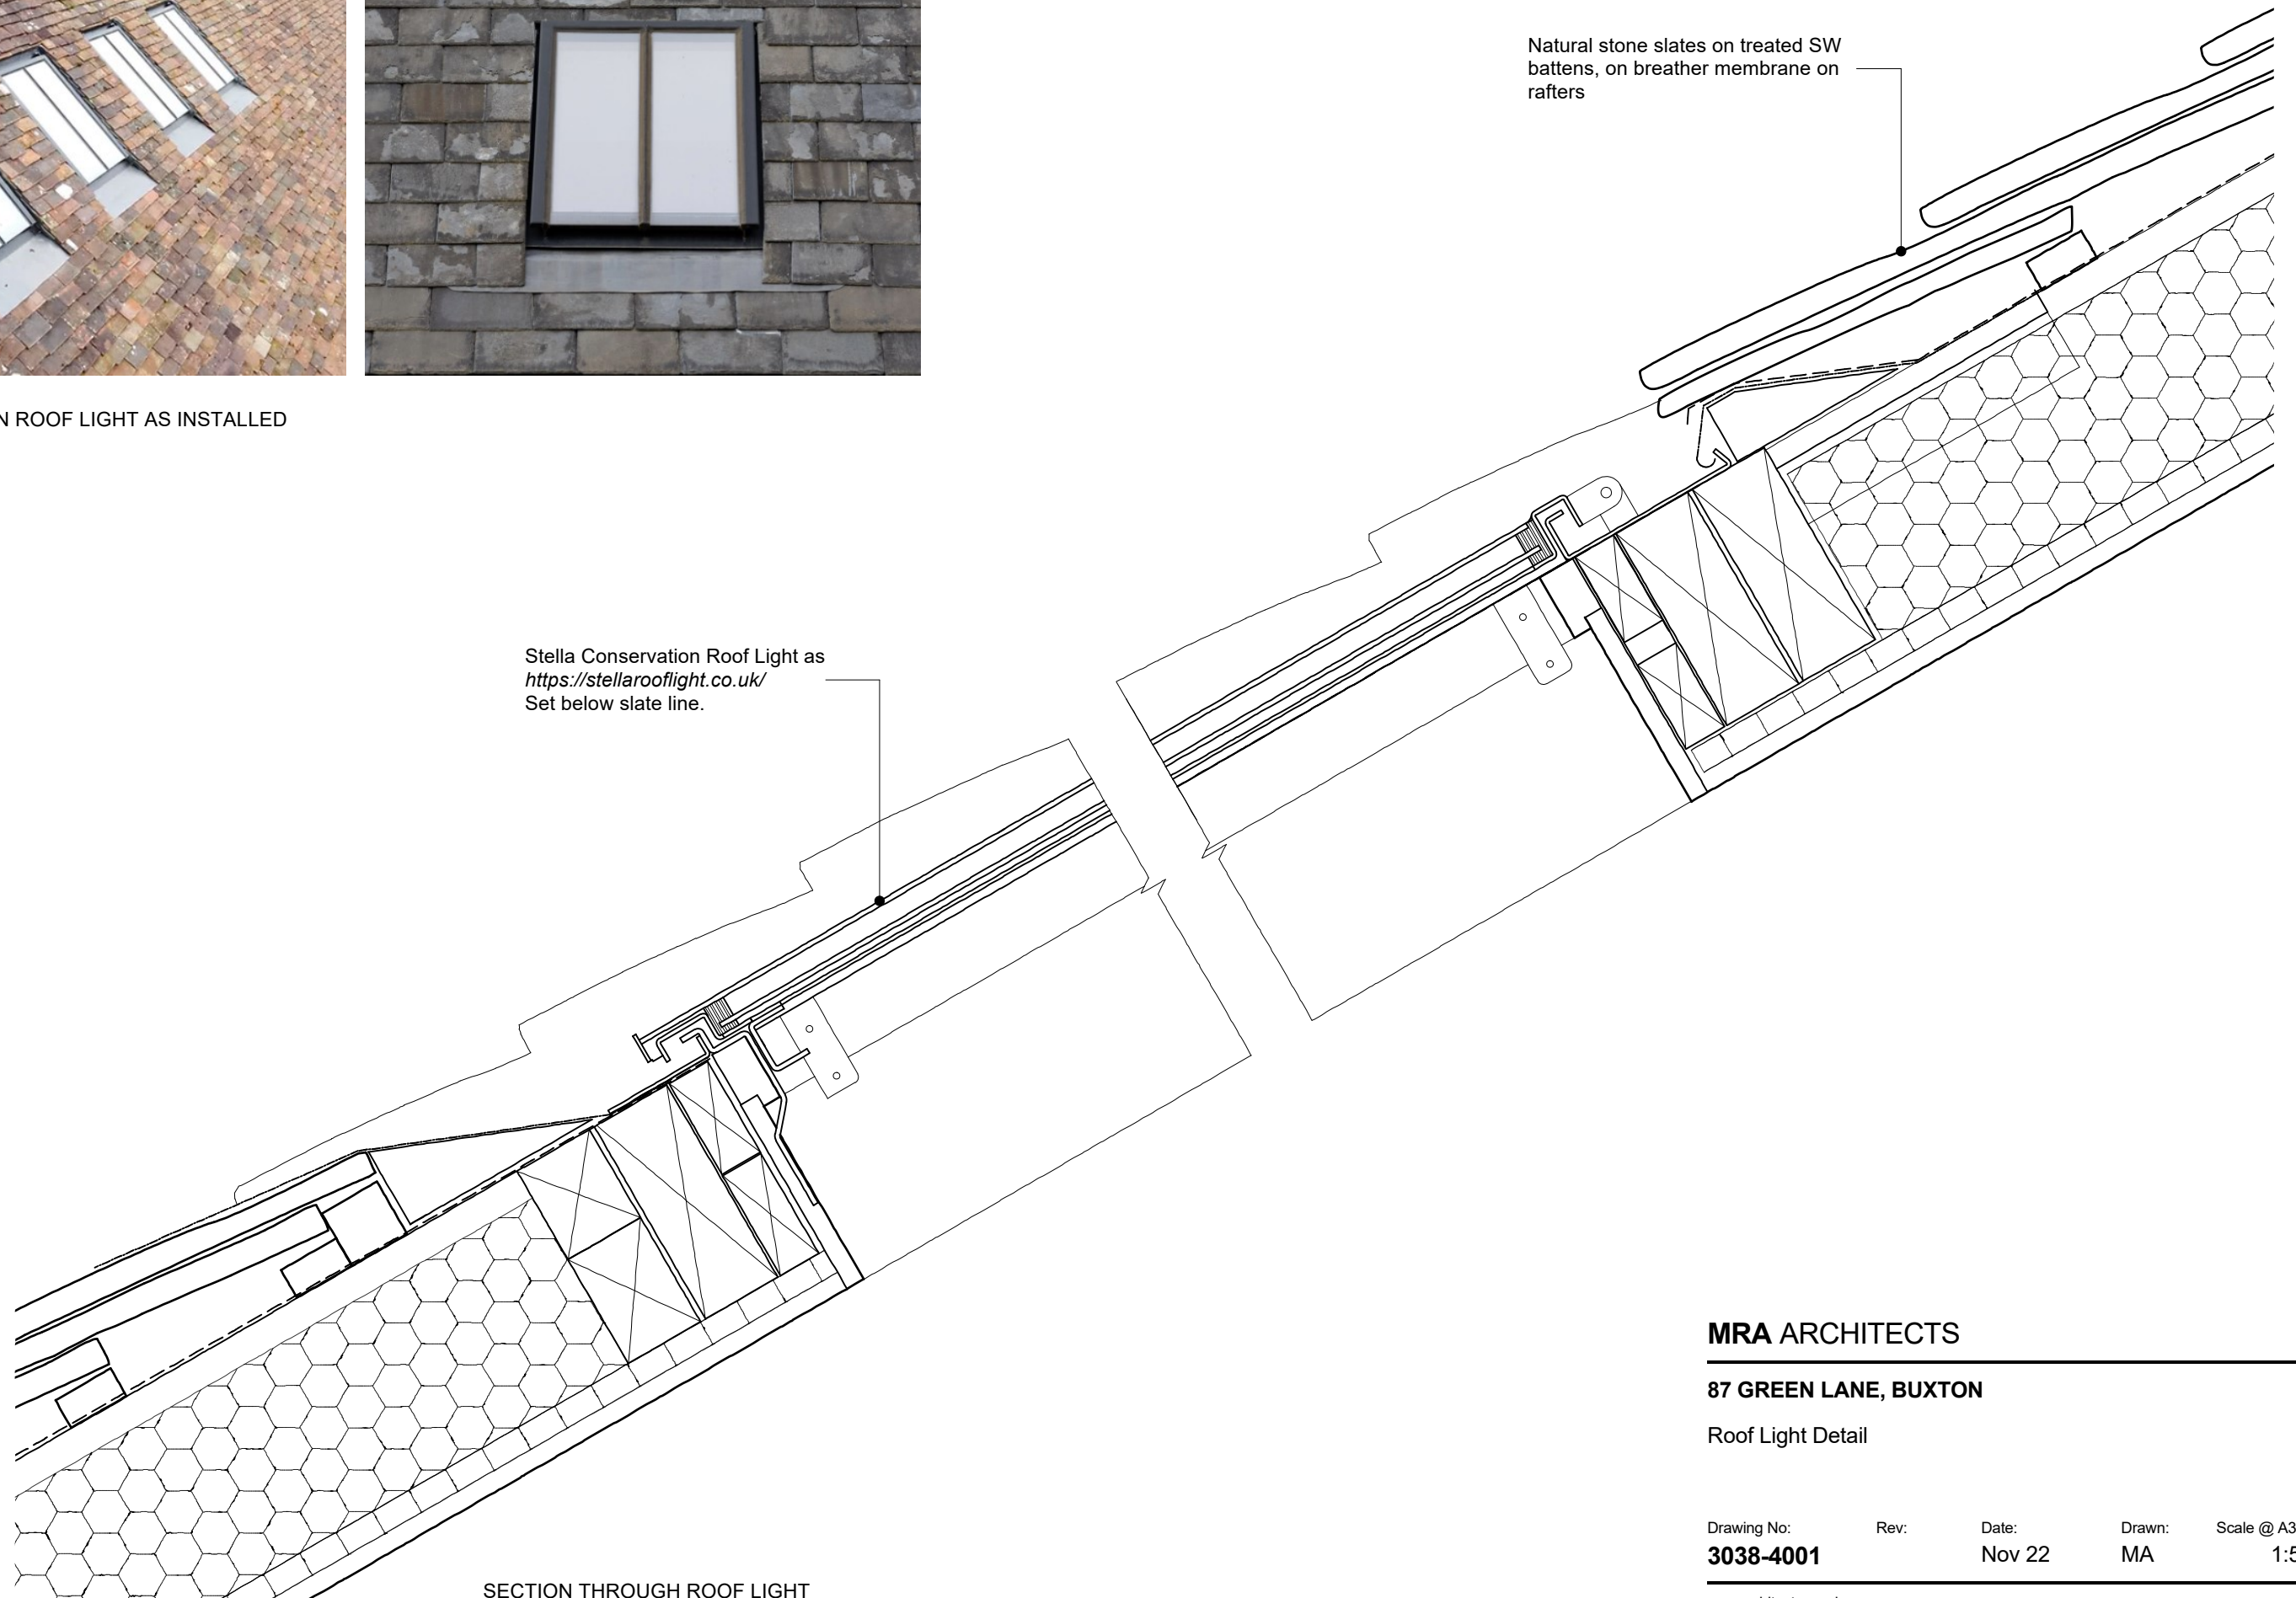

SECTION THROUGH ROOF LIGHT

MRA ARCHITECTS

87 GREEN LANE, BUXTON

Roof Light Detail

Drawing No:	Rev:	Date:	Drawn:	Scale @ A3:
3038-4001		Nov 22	MA	1:5