



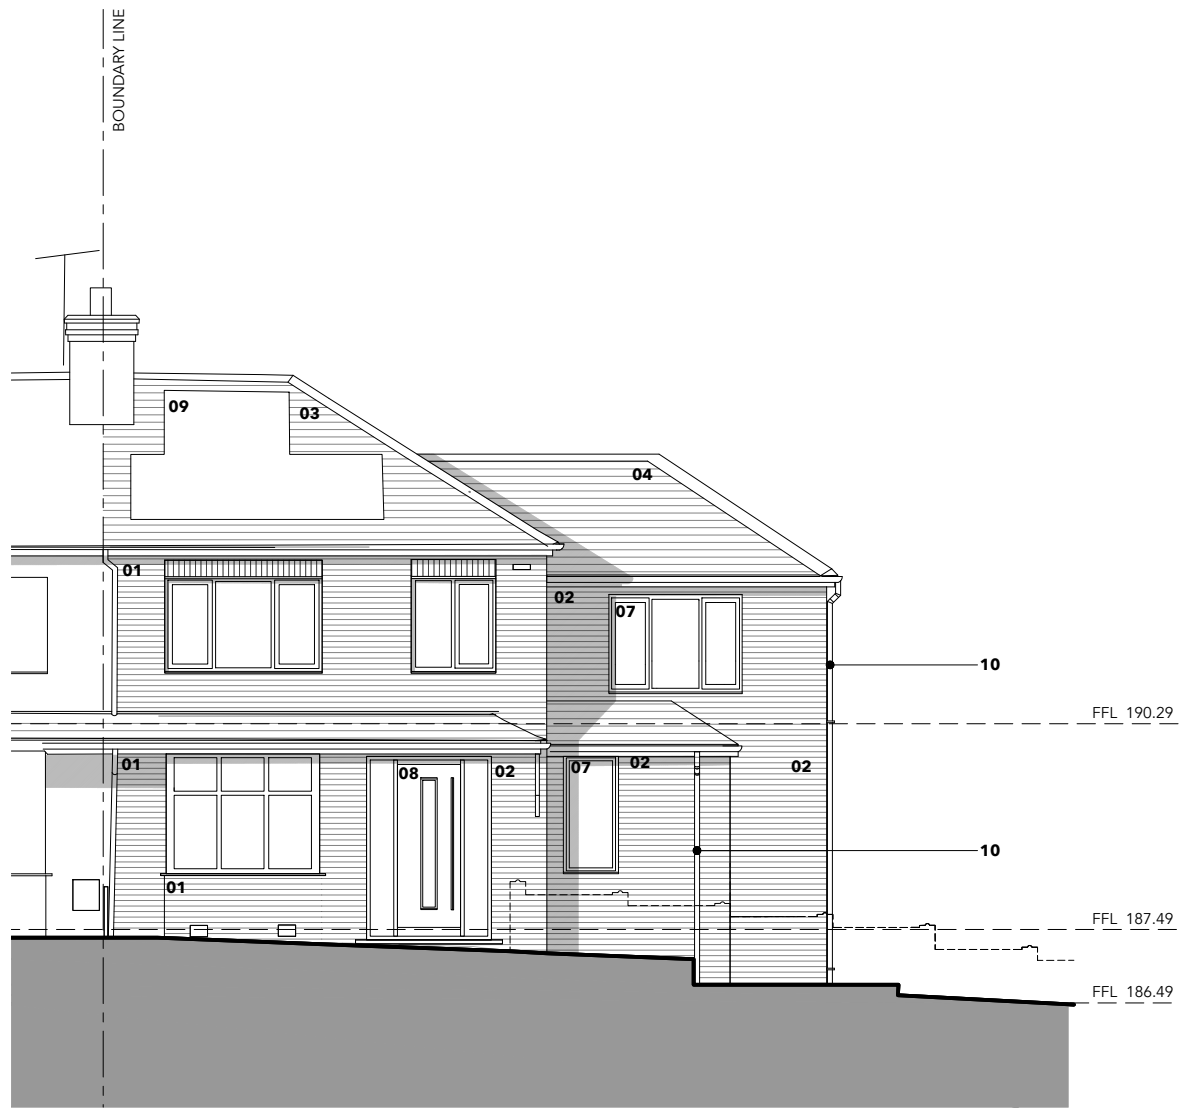

NORTHERN ELEVATION (FRONT)

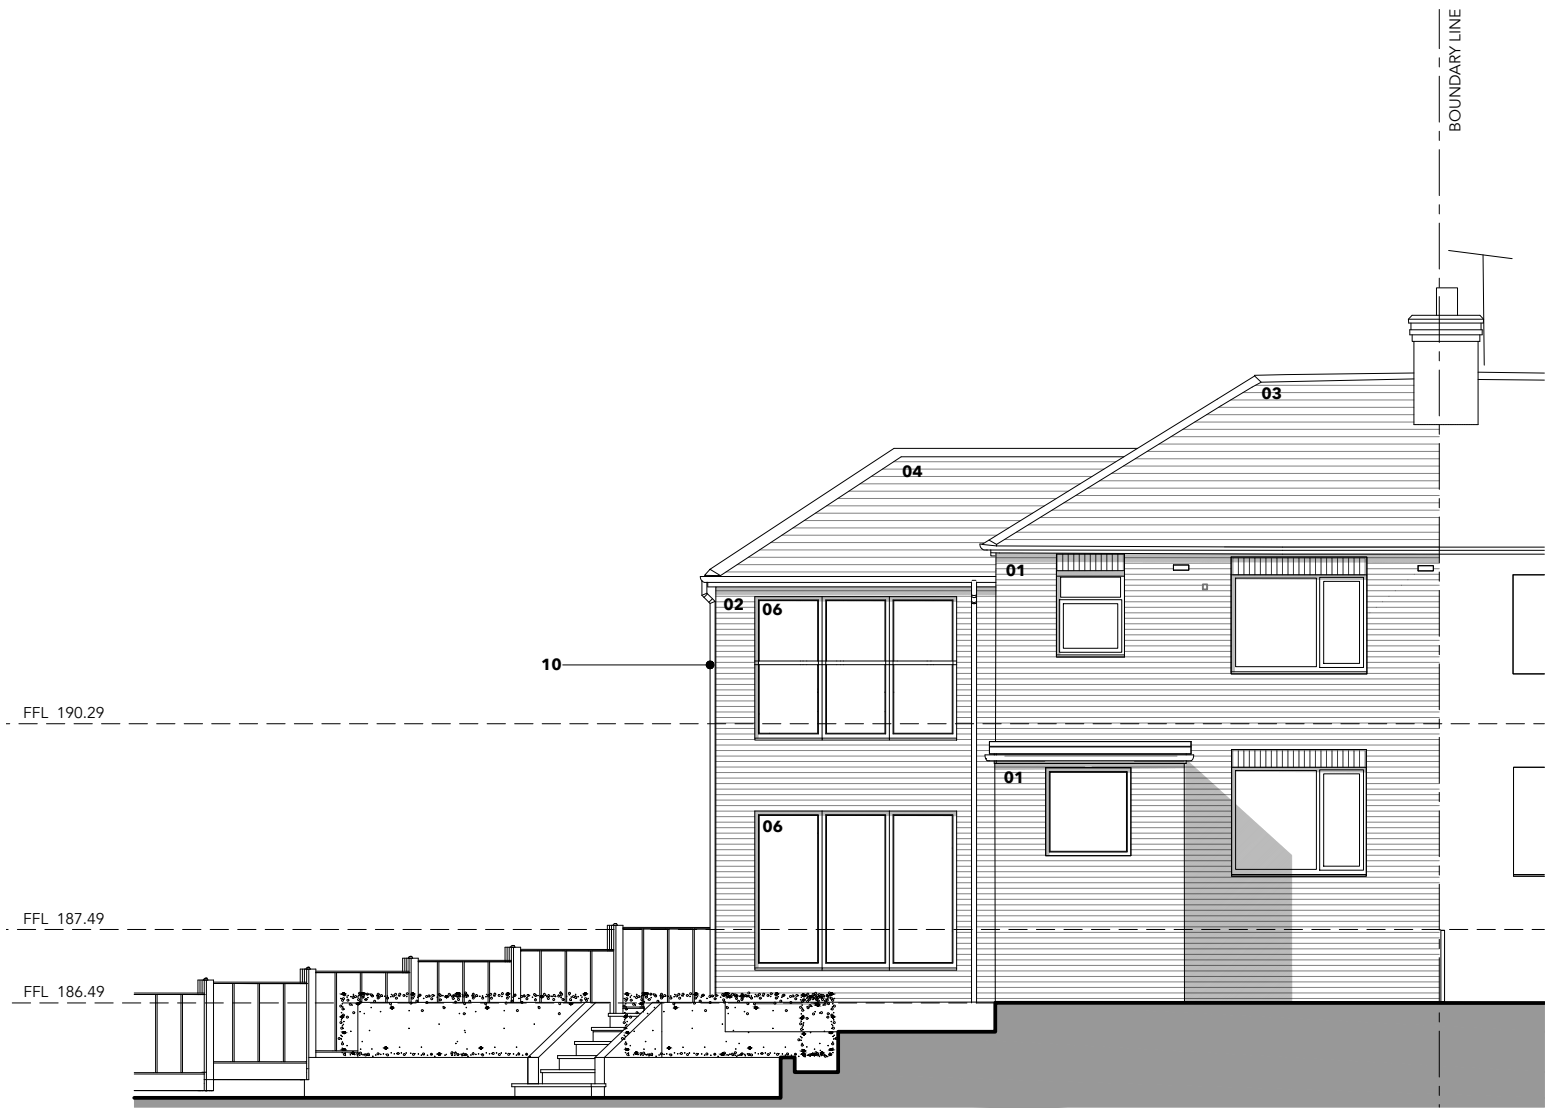

SOUTHEN ELEVATION (REAR)



Hamer Way Architects,
The Kathleen Roylance Buildings
90 - 92 Waters Green, Macclesfield,
Cheshire, SK11 6LF

w/ www.hamerway.co.uk
e/ hello@hamerway.co.uk
t/ 01625 470028

This drawing and or the building works depicted are the copyright of
Hamer Way and may not be reproduced or amended except by
written permission. No liability will be accepted for amendments made
by others. All site dimensions shall be verified by the contractor onsite
prior to work commencing.

© 2025 Hamer Way Ltd trading as Hamer Way Architects

Drawing Location
1 Park Crescent, Furness Vale, High Peak, SK23 7PU

Drawing Title
**Proposed Elevations
Sheet 1 of 2**

Drawing Number
25 012_02_001

Drawing Status
FOR PLANNING

Revision Status
Rev B

Date Issued
July 2026

Drawn by:
ET

Checked by:
SW

Drawing Scale
1:100@A3



Drawing North



NOTES

Proposed Materials

- 01 Existing Facing Brick
- 02 New Facing Brick - To Closely Match Existing Brick
- 03 Existing Roof Tile
- 04 New Roof Tile - To Closely Match Existing Tile
- 05 PPC Aluminium Framed Glazed Door - White
- 06 PPC Aluminium Framed Glazed Window - White
- 07 New Window - To Closely Match Existing - White uPVC
- 08 New White uPVC Front Door With Glazed Side Pannles
- 09 Existing Solar Pannels

REVISIONS

Rev Note
A Drawing Refinements
B Revised Design

Date By
17.07.26 RW
20.07.26 ET