

General Notes:

- Contractor to verify all site dimensions, ownership boundaries and services prior to commencing works. Responsibility is not accepted for errors made by others in scaling from this drawing. All construction information should be taken from figured dimensions only.
- This drawing is to be read in conjunction with all relevant documents and drawings.
- Report all discrepancies to the drawing originator immediately.
- Where reference is made to specific products or manufacturers, these are deemed to satisfy project requirements. Alternatives of equivalent quality and performance may be offered in substitution by the Contractor. The Contractor must provide all necessary information to demonstrate alternative products are of equivalent or better quality. Responsibility is not accepted for substituted products not specified by us.

P01 23.07.26 Issue for condition discharge

Rev:	Date:	Description:
------	-------	--------------

Client:
DS & Co Developments

Project:
Hollin Cross, Glossop

Status:	Suitability Code:
Review and Comment	S3

Title:
Proposed Timber Window & Door Sections

Drawn/ Checked by:	Date:	Review/ Approved by:	Date:
DJS	July 26	IP	July 26


Scale:	Drawing size:	Contract No:
1 : 10	A3	





Tel: 0161 399 2658 Email: office@uxigroup.co.uk
UXI Group Ltd, NO. 1 Circle Square, Manchester, M1 7FS

Drawing Number:

Project Identifier	Originator	Functional	Spatial	Form	Discipline	Number	Rev:
2503	UXI	RC	XX	DR	A	0057	P01

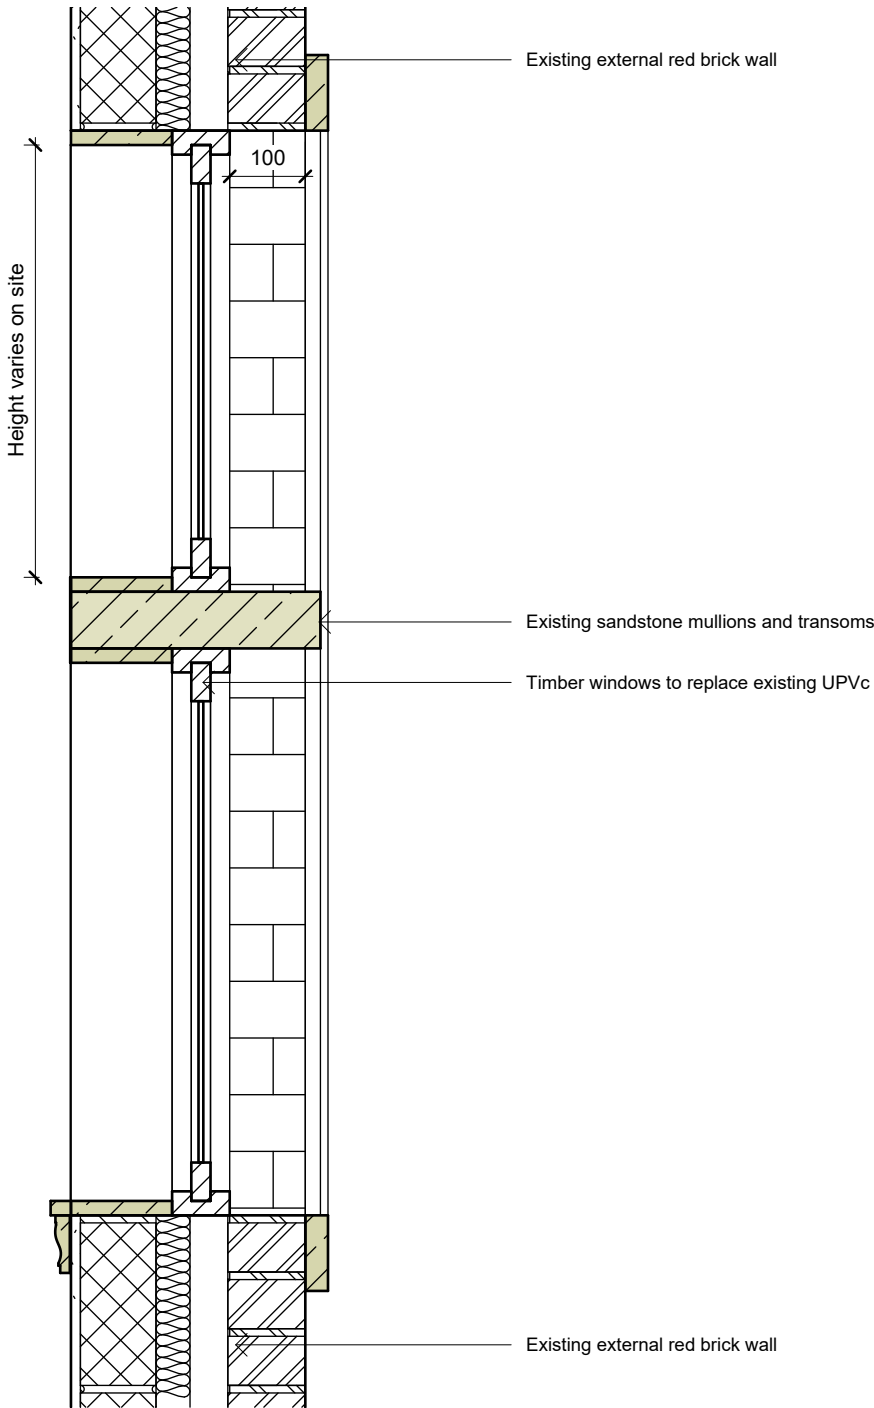

Typical Window Section
1 : 10

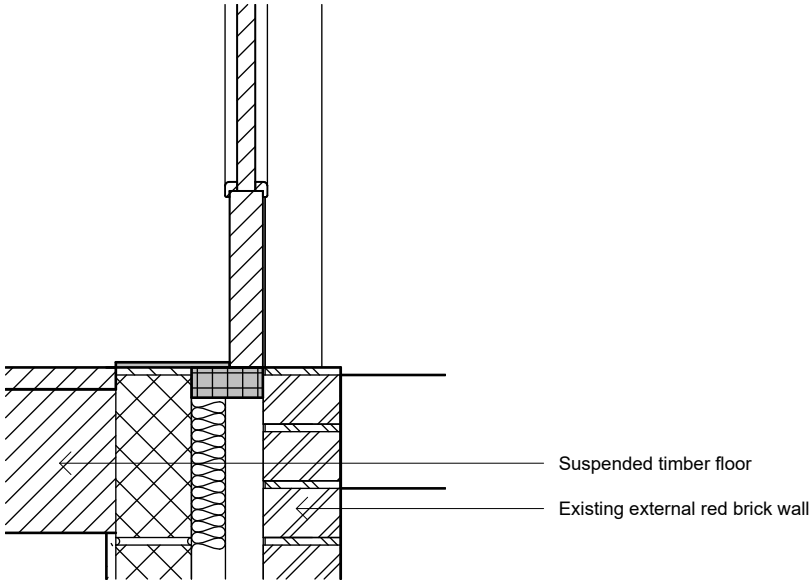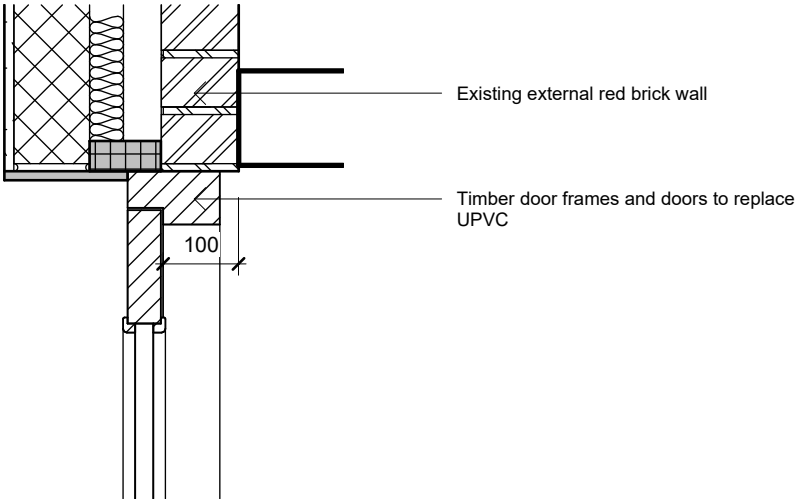

Typical Door Section
1 : 10