



Front Garden: Current

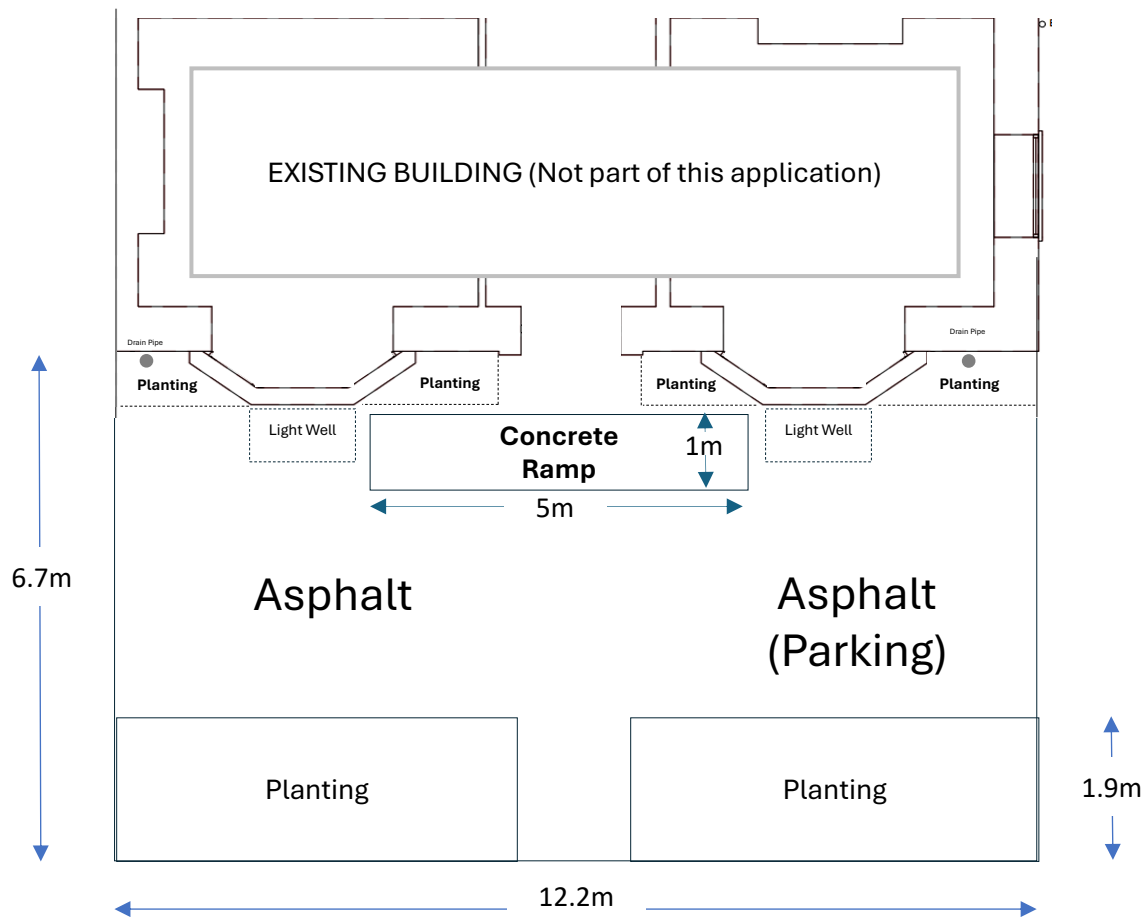


Front Garden: Proposed

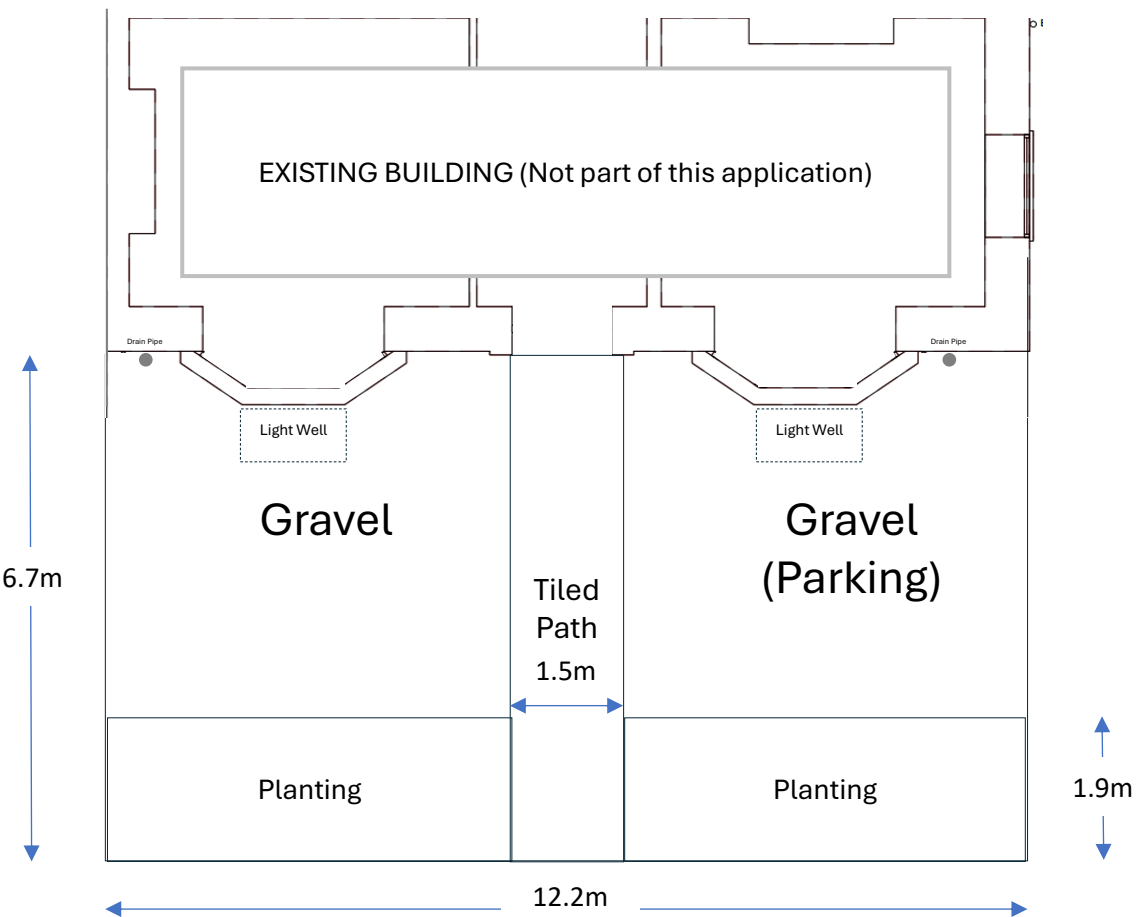

Date 18th Jul '26
Scale 1:100
Area Total: 81.74Mq

17, Broad Walk, Buxton, SK17 6JR

17, Broad Walk, Buxton, SK17 6JR

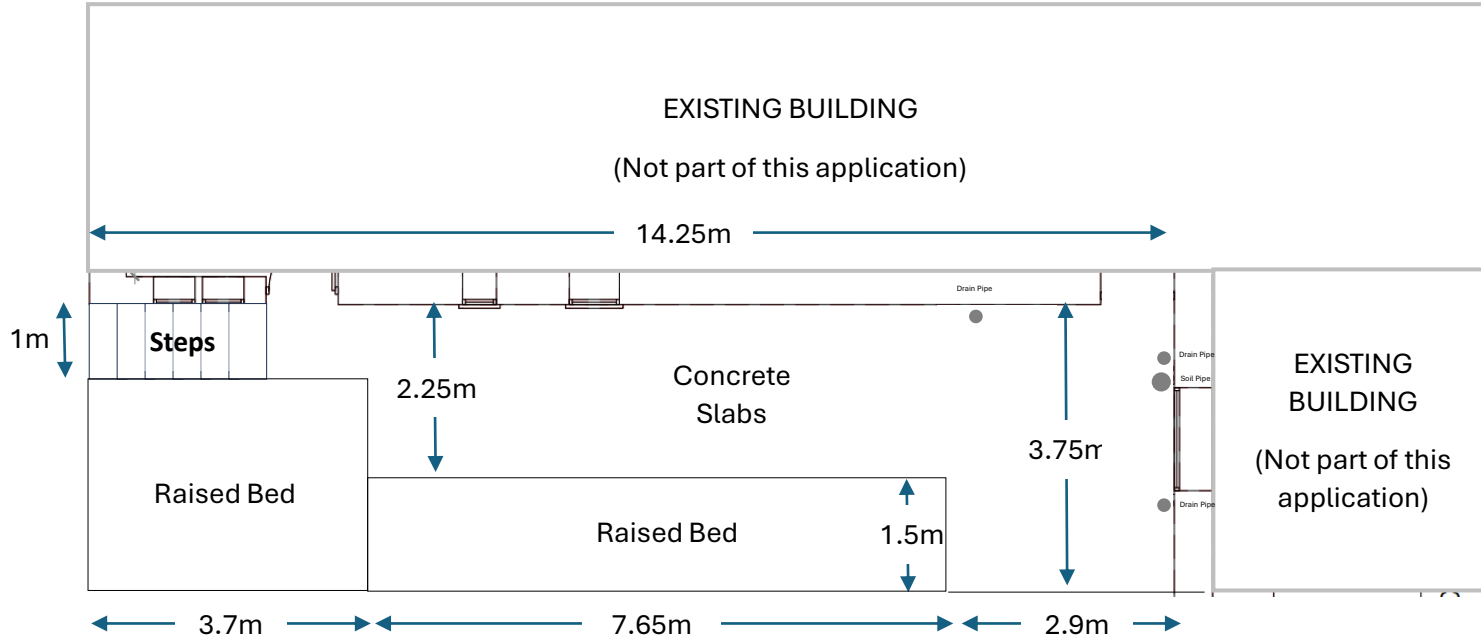

Back Garden: Current

Back Garden: Proposed


Date 18th Jul '26

Scale 1:100

Area Total: 81.74Mq

Please note: Whilst no changes to the main building required further site elevations are available via:

1. Planning Permission: Application no: HPK/2025/0015. Determined on: 25.04.2025 (Approved)
2. Listed Building Consent: Application no: HPK/2025/0016. Determined on: 25.04.2025 (Approved)

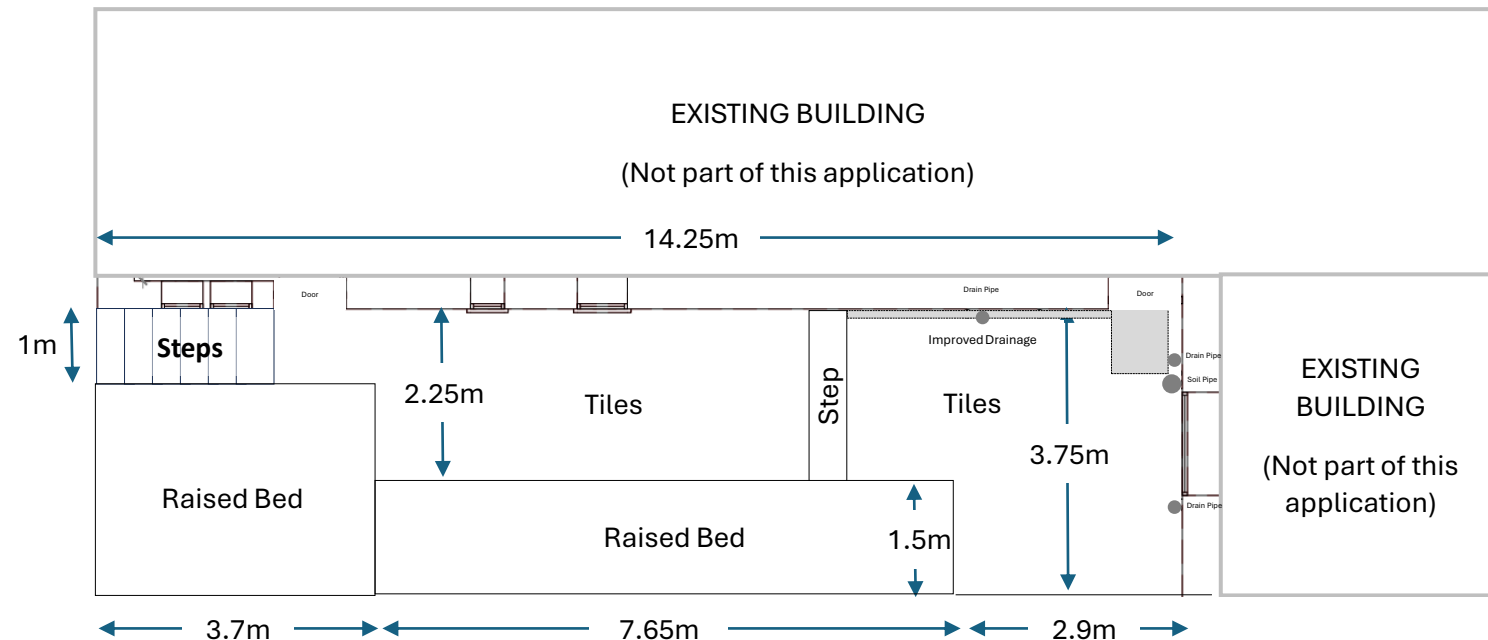

Photographs of the curtilage of 17, Broad Walk, Buxton, SK17 6JR

Front Garden: Pictures show previous frontage with asphalt surface and concrete ramp, along with the original front door painted in light blue. **Note:** Proposal is to retain and restore this door repainting in a heritage colour.



Rear Garden: Photo showing previous concrete slabs. Proposal is that these will be replaced with garden tiles in a closely matching colour to the stone of the building and adding improved drainage to the existing drainage system to help manage surface water.

