



Window Type A Frame Details (Timberlook Flush Sash Heritage Windows (Scale 1:20)
To Window References:
WG.01, 02, 03, 04, 05, 06, 07, 08, 09 and 10
WF.01, 02, and 03

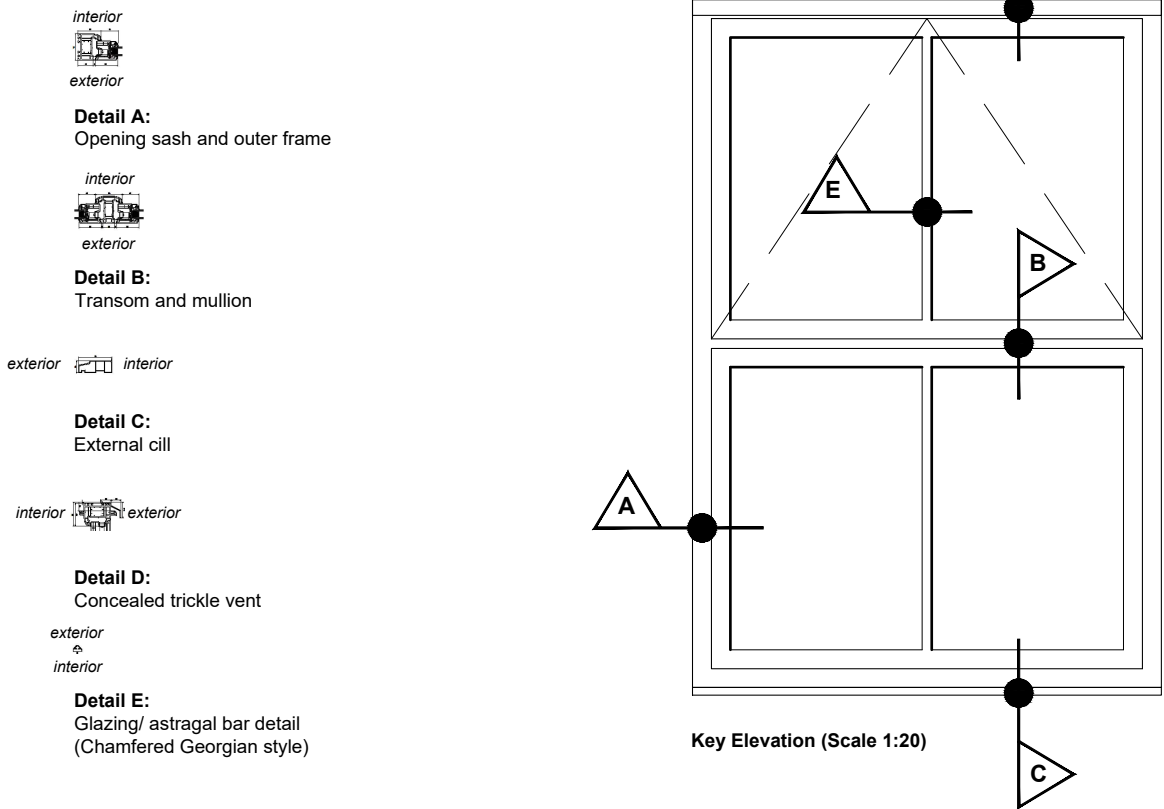

Windows from Timberlook Flush Sash Heritage
Windows range in Chartwell Gree colour.

Window Type B Frame Details (Timberlook Flush Sash Heritage Windows (Scale 1:20)
To Window References:
WF.08 and 09

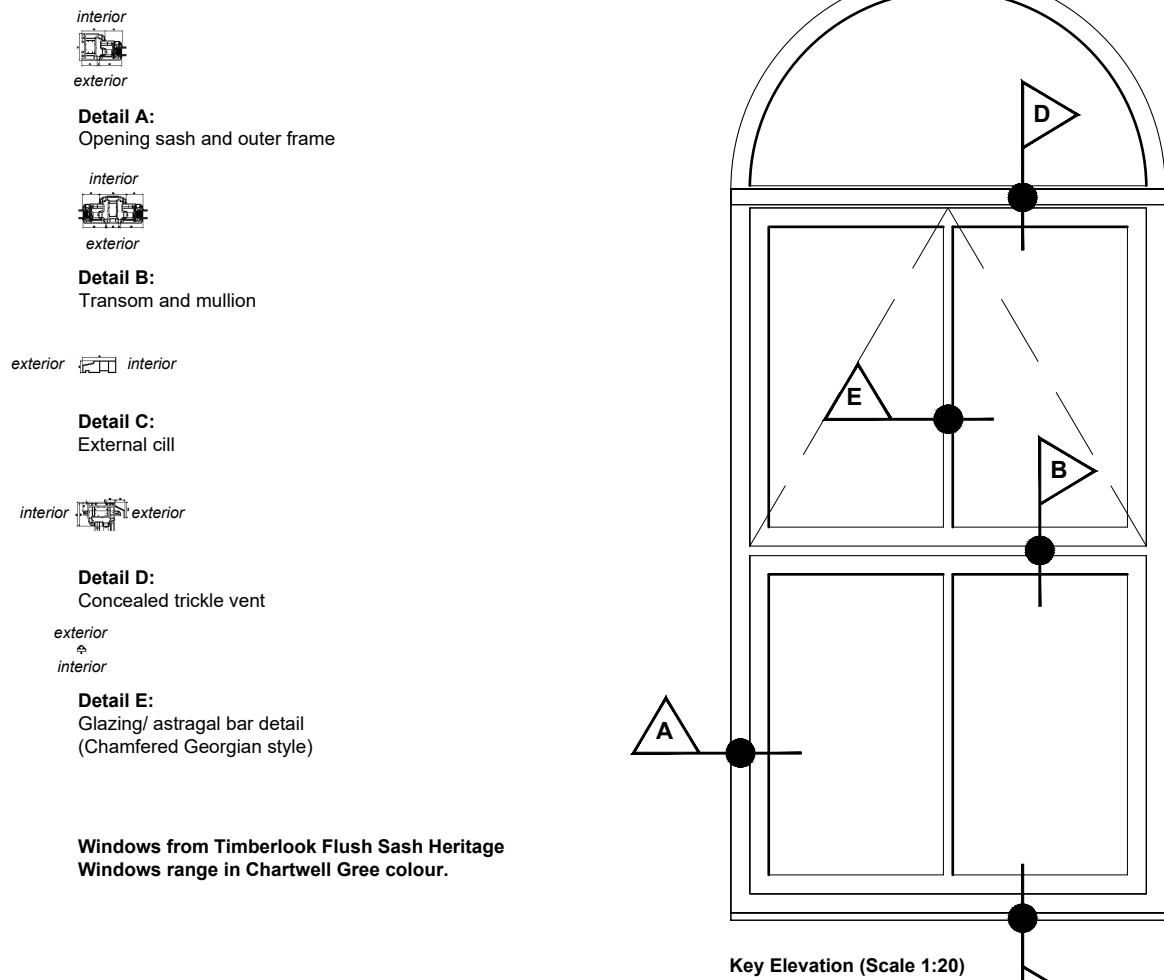

Windows from Timberlook Flush Sash Heritage
Windows range in Chartwell Gree colour.

PROPOSED WINDOW TREATMENTS - Ground Floor		PROPOSED WINDOW TREATMENTS - First Floor	
Window Ref.	Proposed treatment	Window Ref.	Proposed treatment
WG.01	Non-original timber single glazed window to be removed and opening to receive new Timberlook uPVC casement double glazed window with mullion, transom and opening light configuration shown in colour: Chartwell Green. To have concealed trickle vent as per manufacturer's details	WF.01	Non-original timber single glazed window to be removed and opening to receive new Timberlook uPVC casement double glazed window with mullion, transom and opening light configuration shown in colour: Chartwell Green. To have concealed trickle vent as per manufacturer's details
WG.02	Non-original timber single glazed window to be removed and opening to receive new Timberlook uPVC casement double glazed window with mullion, transom and opening light configuration shown in colour: Chartwell Green. To have concealed trickle vent as per manufacturer's details	WF.02	Non-original timber single glazed window to be removed and opening to receive new Timberlook uPVC casement double glazed window with mullion, transom and opening light configuration shown in colour: Chartwell Green. To have concealed trickle vent as per manufacturer's details
WG.03	Non-original timber single glazed window to be removed and opening to receive new Timberlook uPVC casement double glazed window with mullion, transom and opening light configuration shown in colour: Chartwell Green. To have concealed trickle vent as per manufacturer's details	WF.03	Non-original timber single glazed window to be removed and opening to receive new Timberlook uPVC casement double glazed window with mullion, transom and opening light configuration shown in colour: Chartwell Green. To have concealed trickle vent as per manufacturer's details
WG.04	Non-original timber single glazed window to be removed and opening to receive new Timberlook uPVC casement double glazed window with mullion, transom and opening light configuration shown in colour: Chartwell Green. To have concealed trickle vent as per manufacturer's details	WF.08	Non-original timber single glazed window to be removed and opening to receive new Timberlook uPVC casement double glazed window with mullion, transom and opening light configuration shown in colour: Chartwell Green. To have concealed trickle vent as per manufacturer's details
WG.05	Non-original timber single glazed window to be removed and opening to receive new Timberlook uPVC casement double glazed window with mullion, transom and opening light configuration shown in colour: Chartwell Green. To have concealed trickle vent as per manufacturer's details	WF.09	Non-original timber single glazed window to be removed and opening to receive new Timberlook uPVC casement double glazed window with mullion, transom and opening light configuration shown in colour: Chartwell Green. To have concealed trickle vent as per manufacturer's details
WG.06	Non-original timber single glazed window to be removed and opening to receive new Timberlook uPVC casement double glazed window with mullion, transom and opening light configuration shown in colour: Chartwell Green. To have concealed trickle vent as per manufacturer's details		
WG.07	Non-original timber single glazed window to be removed and opening to receive new Timberlook uPVC casement double glazed window with mullion, transom and opening light configuration shown in colour: Chartwell Green. To have concealed trickle vent as per manufacturer's details		
WG.08	Non-original timber single glazed window to be removed and opening to receive new Timberlook uPVC casement double glazed window with mullion, transom and opening light configuration shown in colour: Chartwell Green. To have concealed trickle vent as per manufacturer's details		
WG.09	Non-original timber single glazed window to be removed and opening to receive new Timberlook uPVC casement double glazed window with mullion, transom and opening light configuration shown in colour: Chartwell Green. To have concealed trickle vent as per manufacturer's details		
WG.10	Non-original timber single glazed window to be removed and opening to receive new Timberlook uPVC casement double glazed window with mullion, transom and opening light configuration shown in colour: Chartwell Green. To have concealed trickle vent as per manufacturer's details		

NOTES
All dimensions are to be checked on site and any discrepancies referred to the designer prior to proceeding. All levels are to be confirmed on site prior to proceeding with the work. All discrepancies between information shown on the drawing and the information shown on the specification are to be referred to the designer prior to proceeding with the works. All component sizes and references to be checked prior to the ordering of materials. Positions of existing drain runs and associated installations to be confirmed prior to proceeding and drains checked as necessary. All relevant boundary positions to be checked prior to proceeding. Any on site design changes must be reported to the designer and agreed with the relevant authority prior to proceeding. Levels shown are related to an arbitrary datum and therefore not related to ordnance datum.

A 13.07.26 Stain glass windows at First Floor removed from proposal and to stay in-situ

Revision Date Details

GRUNDY ARCHITECTURE BY DESIGN
RAGLUNDY ARCHITECTURAL SERVICES LIMITED
SU PARK, ROAD, HADFIELD, GLOSSOP, DROPSBURY, SK12 2AU
TEL: 0771 581 862
EMAIL: RICHARD@GRUNDYARCHITECTURE.CO.UK

Project: Proposed Window Replacement at:
Wesley House
Wesley Street
Old Glossop
Glossop
Derbyshire
SK13 7BX
Client: Bethony Johnson

Drawing Title: PROPOSED WINDOW FRAME DETAILS

Drawn by: R.G. Date: 18th April 2026
Drawing No.: 2618.12 Scale: 1:20 @ A1
Revision: A

