


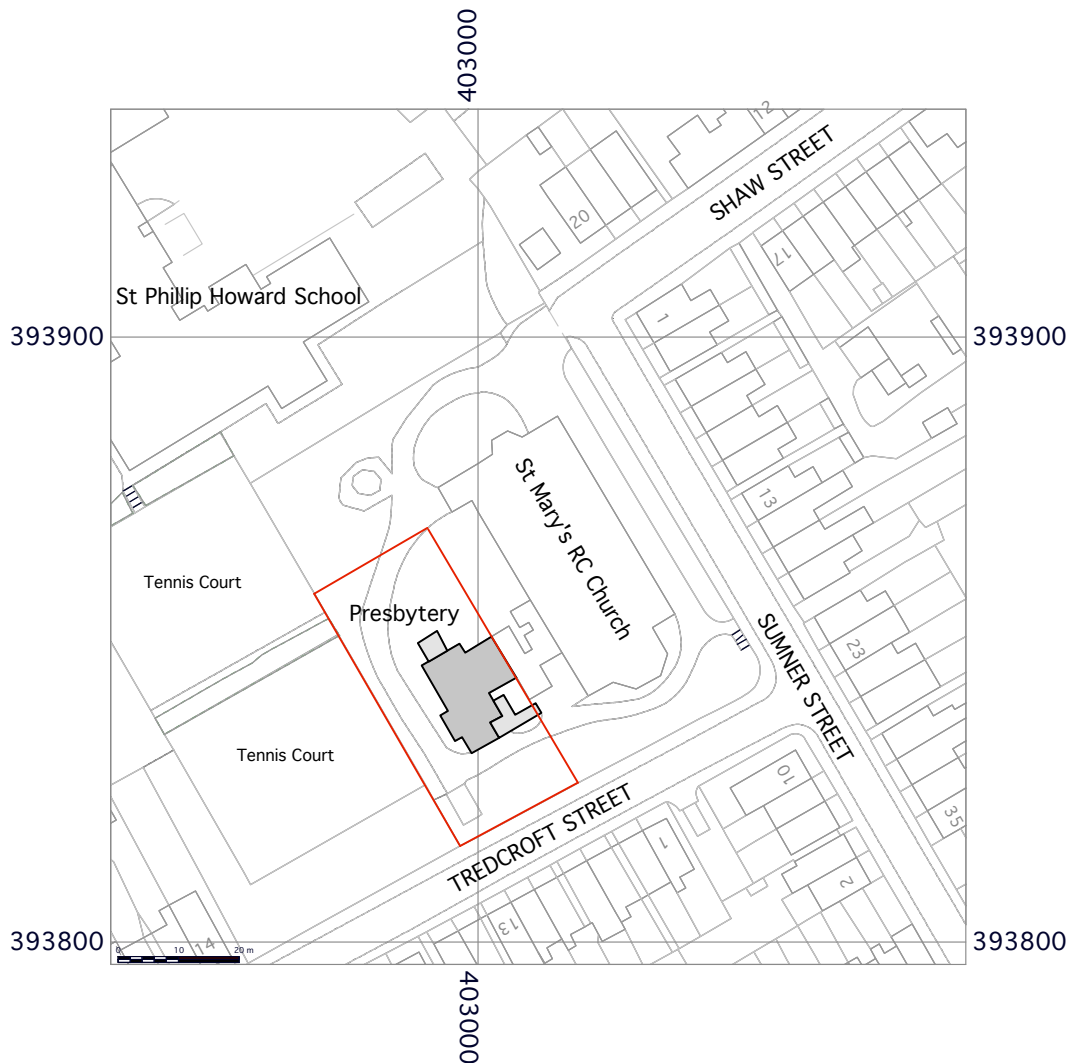

- SITE BOUNDARY WITHIN OWNERSHIP
- OTHER LAND IN SAME OWNERSHIP



RIBA
CHARTERED
PRACTICE

Architects : Designers
Planning : Interior Design : Surveys
Historic and Listed Buildings

T: 0161 427 8485
E: info@randfieldassociates.co.uk
W: www.randfieldassociates.co.uk
A: Forge Bank Studio, 1A Longhurst Lane,
Marple Bridge, Stockport, Cheshire,
SK6 5AE

**RANDFIELD
ASSOCIATES**

Randfield Associates Limited.
Company No. 9475888



0 10m 50m 100m

A4

Scale 1:1250

Client: DOFNS Ltd		
Job: St Mary Crowned Glossop SK13 8DP Presbytery		
Drawing: Site Location Plan		
Scale: 1:1250	Date: Aug 2018	Drawn: CAB
Job No: 3244	Dwg No: 01	Rev: B