


EXISTING ELEVATIONS 1:100

NORTH

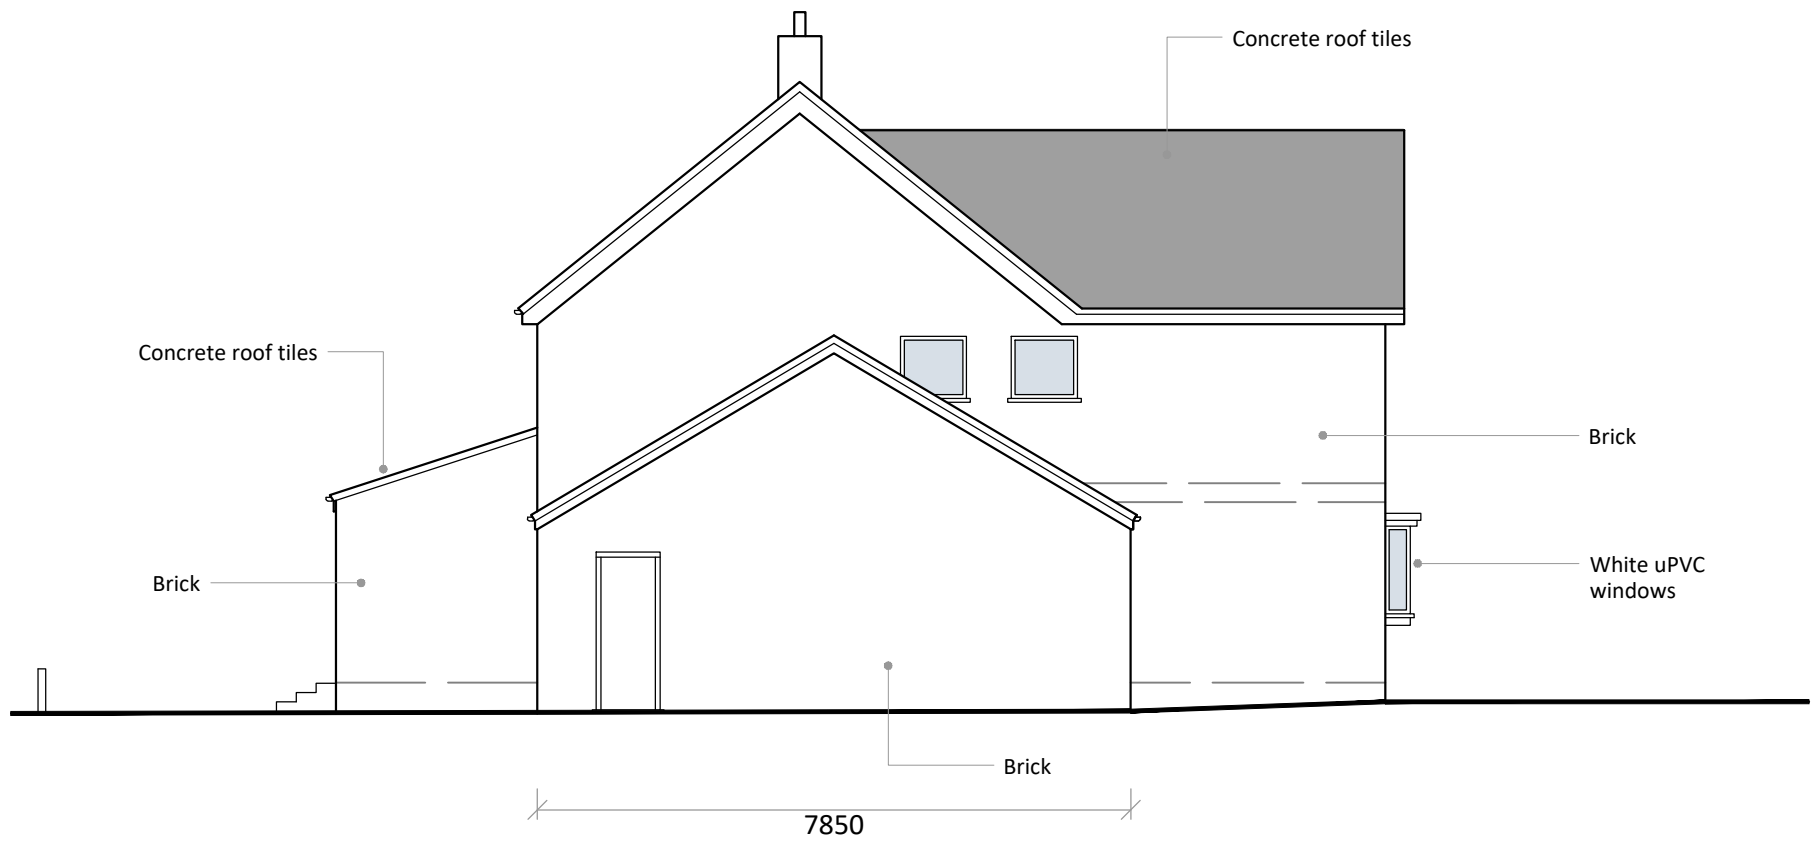


EAST



PROPOSED ELEVATIONS 1:100

NORTH

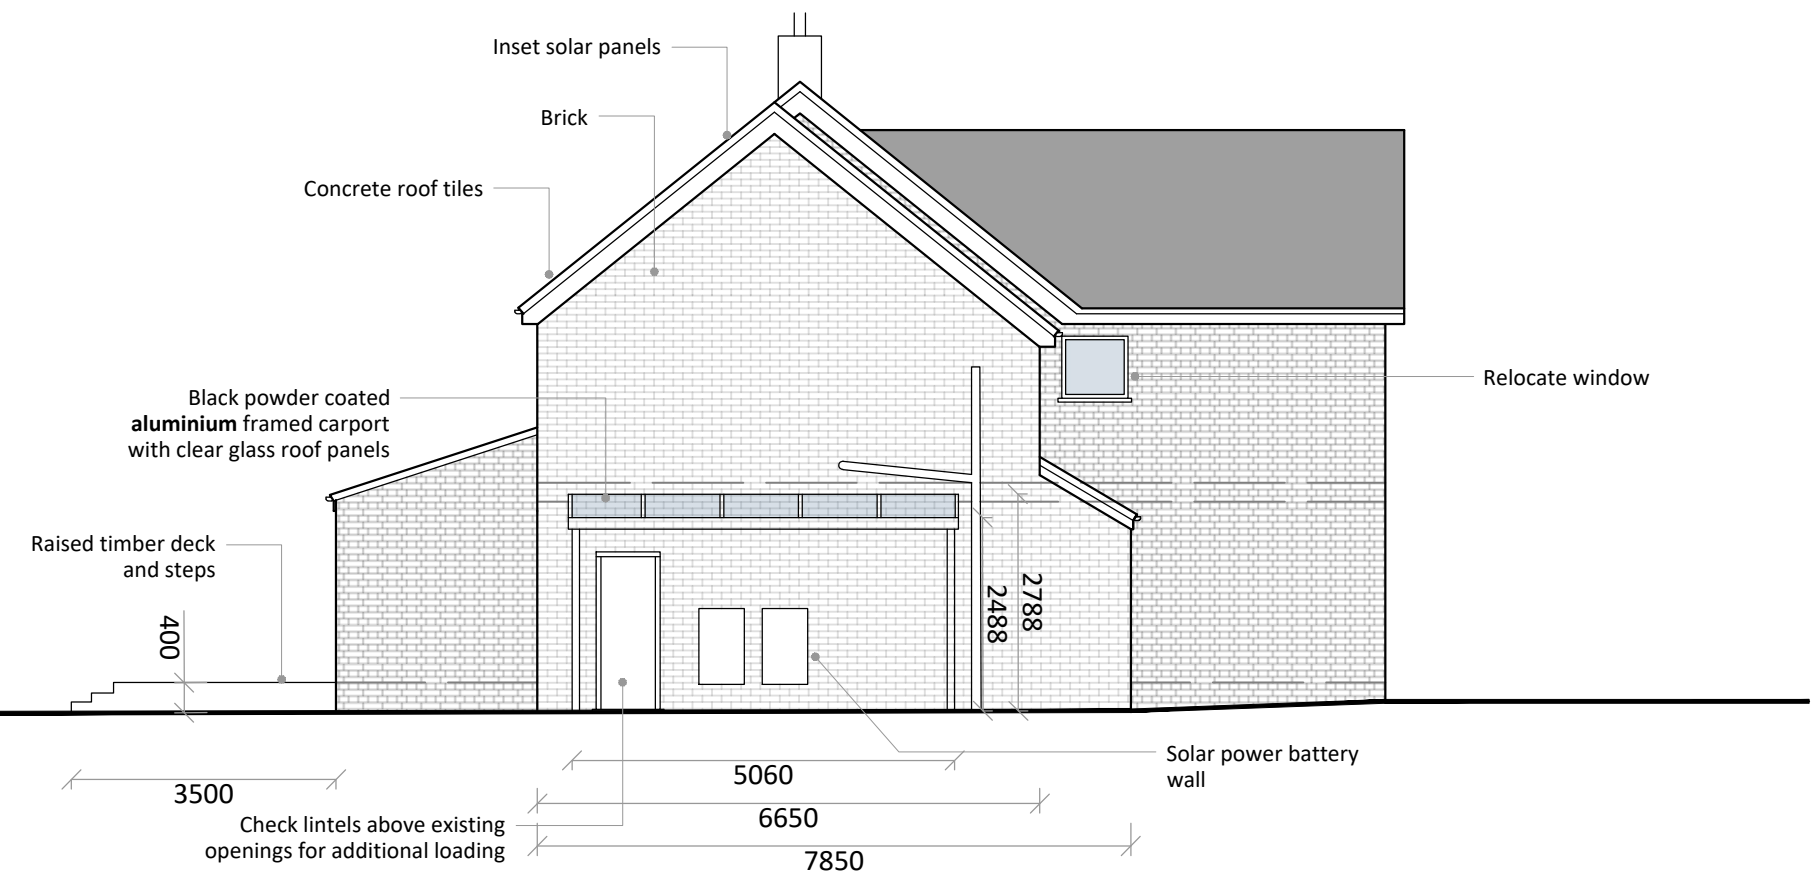


EAST



EXISTING ELEVATIONS 1:100

SOUTH

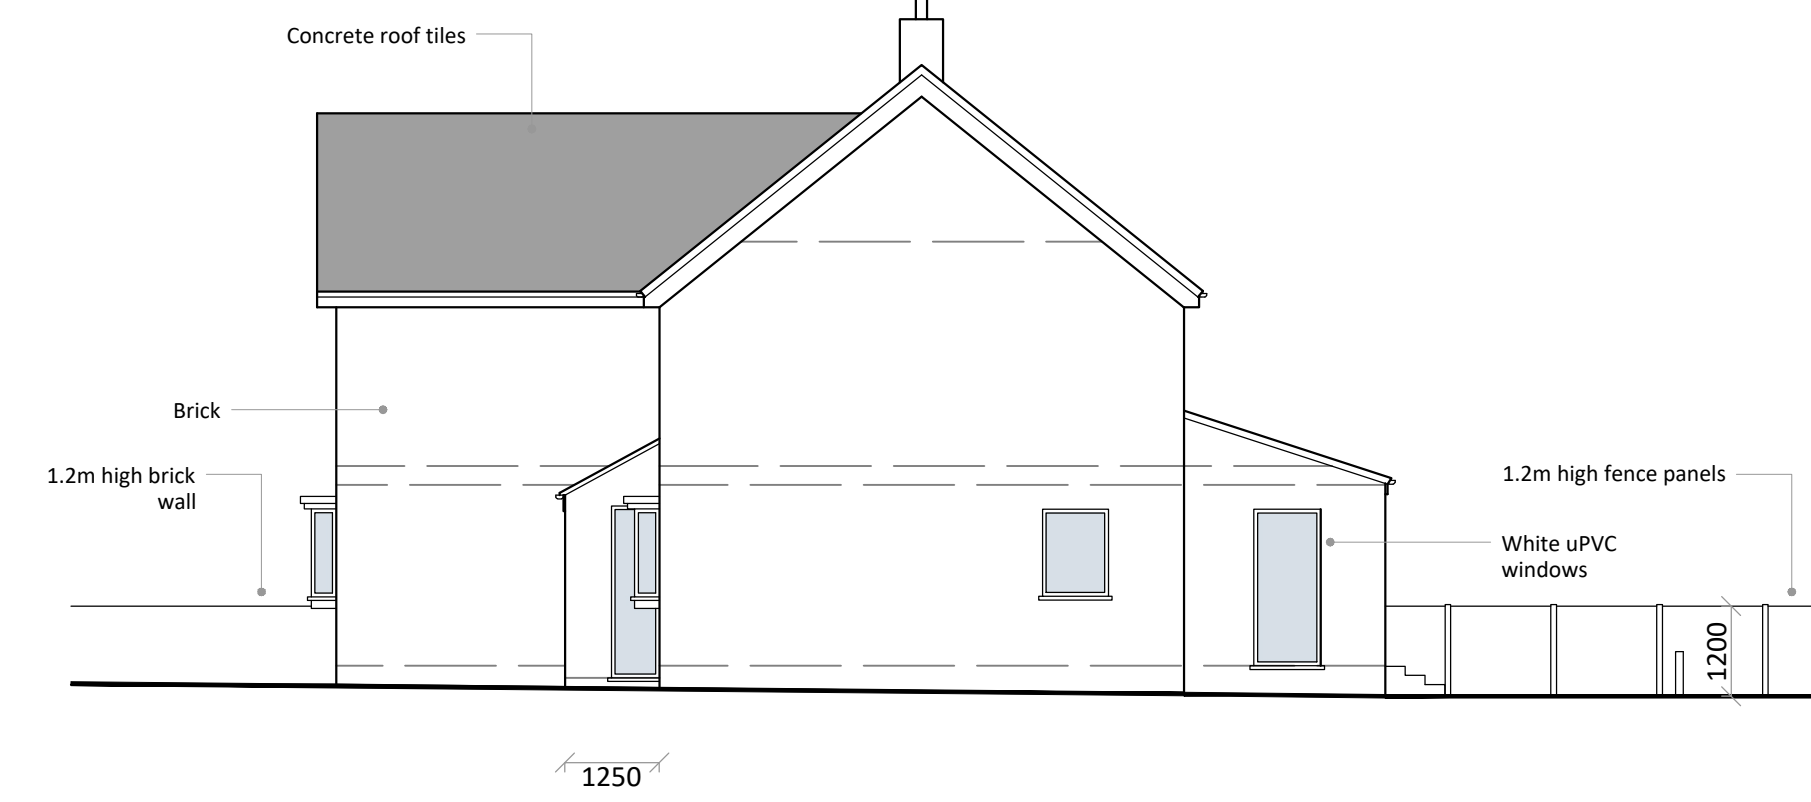


WEST



PROPOSED ELEVATIONS 1:100

SOUTH

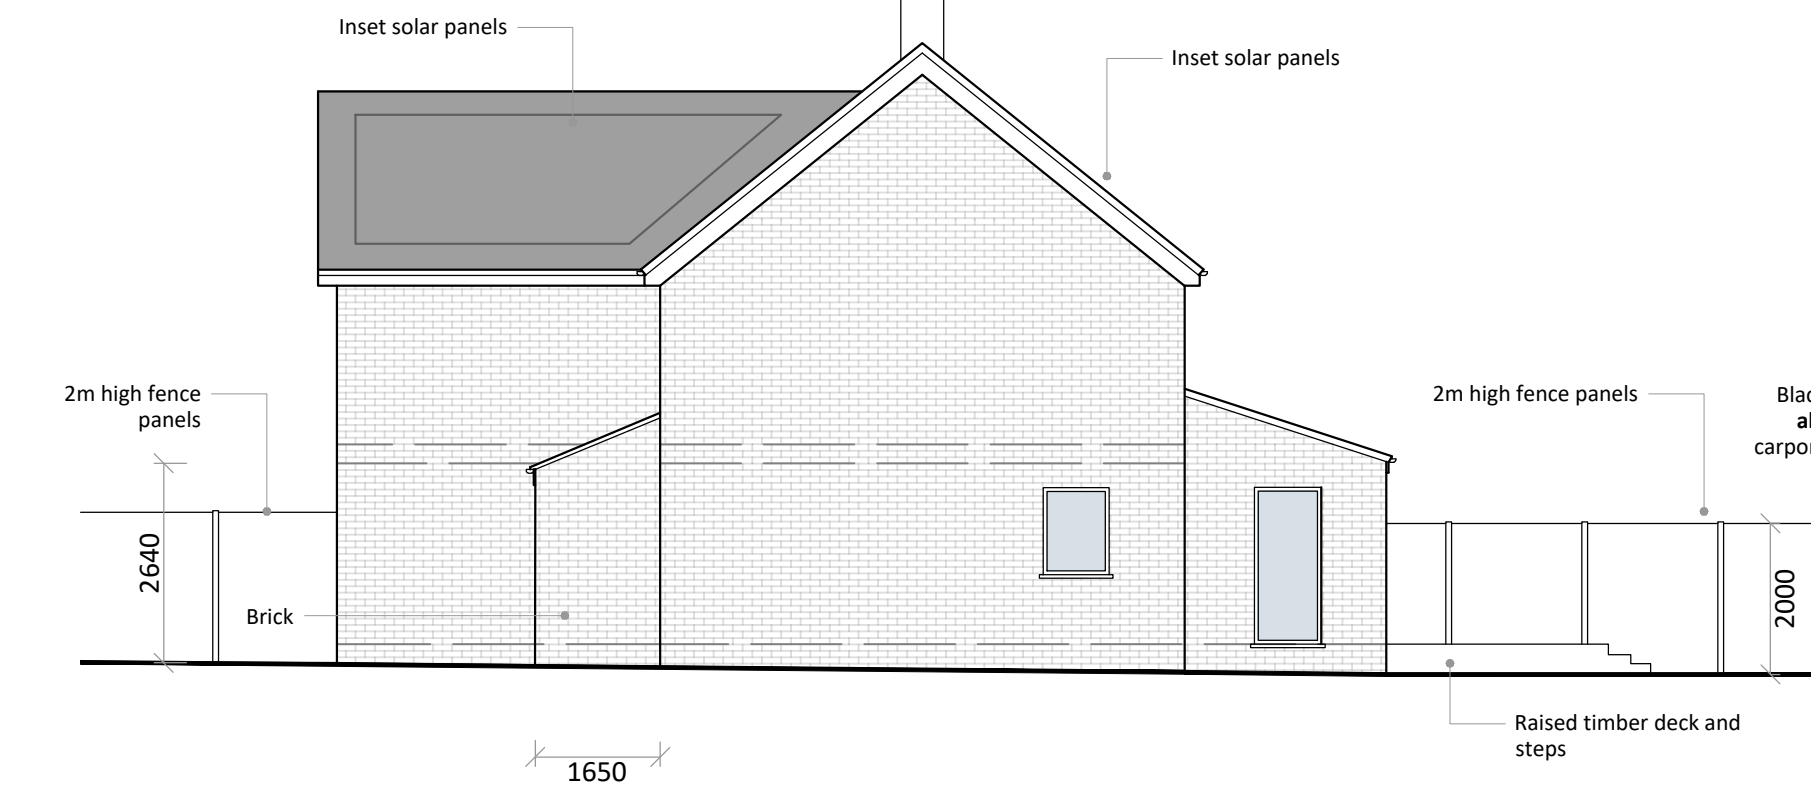


WEST



LOCATION PLAN 1:1250



SITE PLAN 1:500

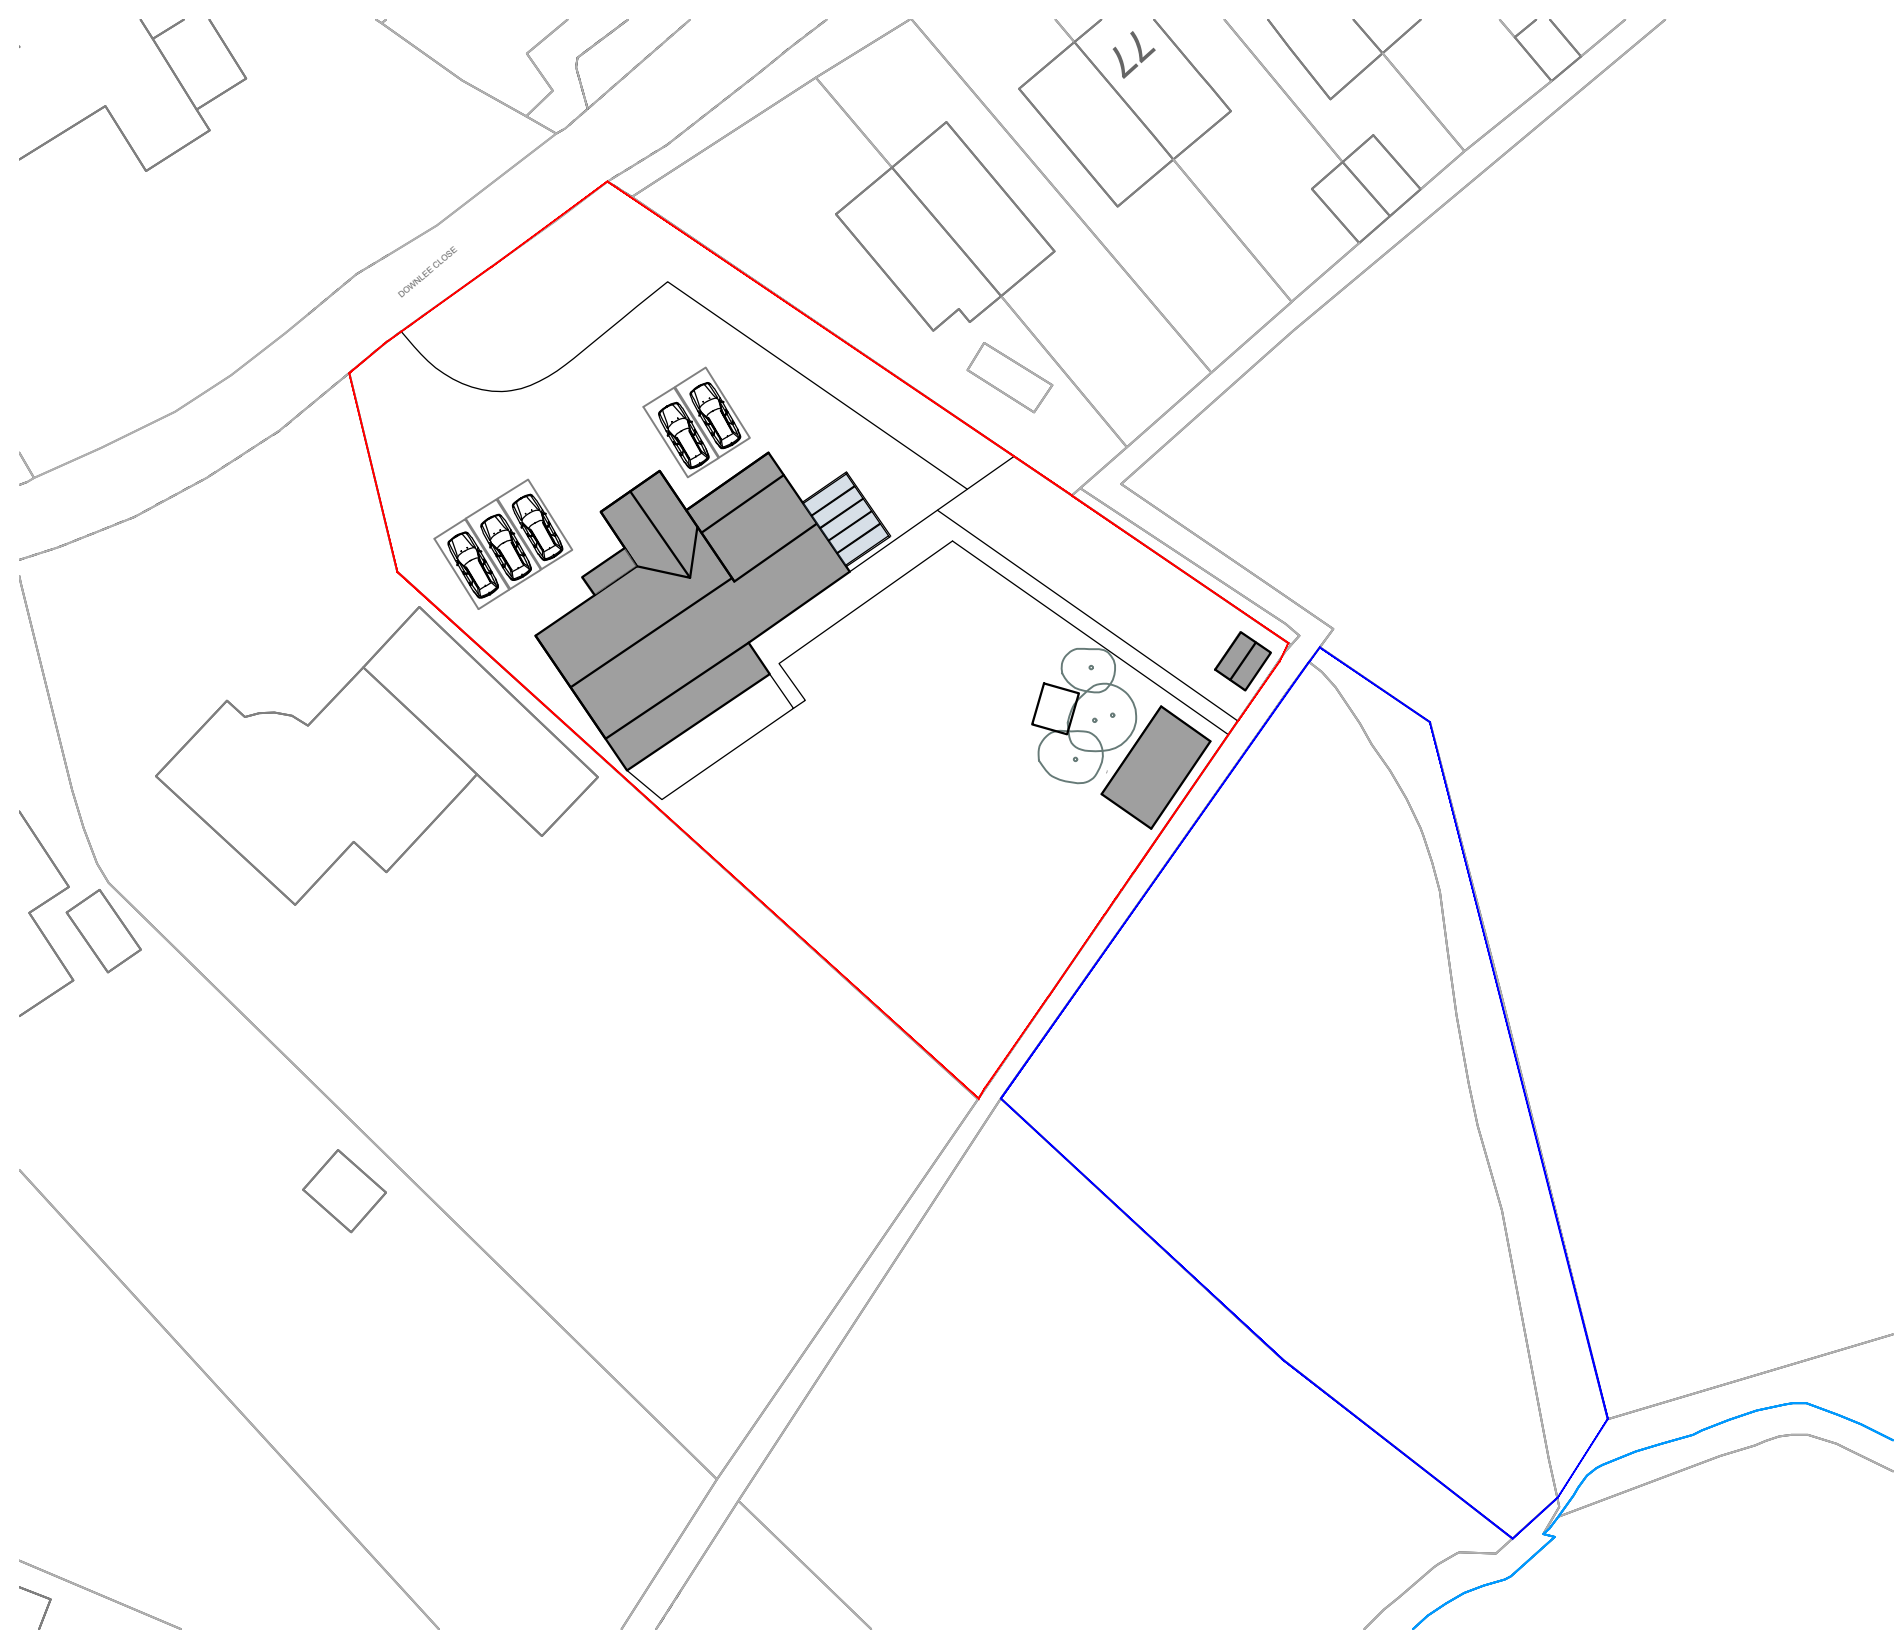

BUILDING REGULATION DRAWINGS

1 Downlee Close
Chapel en le Frith
High Peak
SK23 9TR

Proposed first-floor side extension over the existing garage with a two-storey link extension, front porch extension, raised rear patio, detached ancillary outbuilding, installation of roof-mounted solar panels, erection of a 2m-high fence to part of the eastern boundary, side carport, and detached garden shed.

Revision
A - Site plan & Auminium carport
Date
14/08/26

Drawing Ref
1DC/BR/01/A
Date
June 2026

PLANS ARE TO BE READ IN CONJUNCTION WITH STRUCTURAL ENGINEERS DETAILS. IT IS THE RESPONSIBILITY OF THE CONTRACTOR TO CHECK ALL MEASUREMENTS ON SITE PRIOR TO WORK COMMENCING. IT IS THE RESPONSIBILITY OF THE OWNER TO ENSURE ALL ASPECTS OF THE PARTY WALL ETC ACT 1996 ARE MET. PLEASE CONTACT PLAN DRAWER IF ANY ON SITE AMENDMENTS ARE TO BE MADE.

18 Eccles Road
Chapel en le Frith
High Peak
SK23 9RG
07912 845 210
info@plansanddesign.co.uk

