


Location Plan

Site Address: 17, Mereside Gardens, Whaley Bridge, SK23 7SB

Date Produced: 13-Aug-2026

Scale: 1:2500 @A4

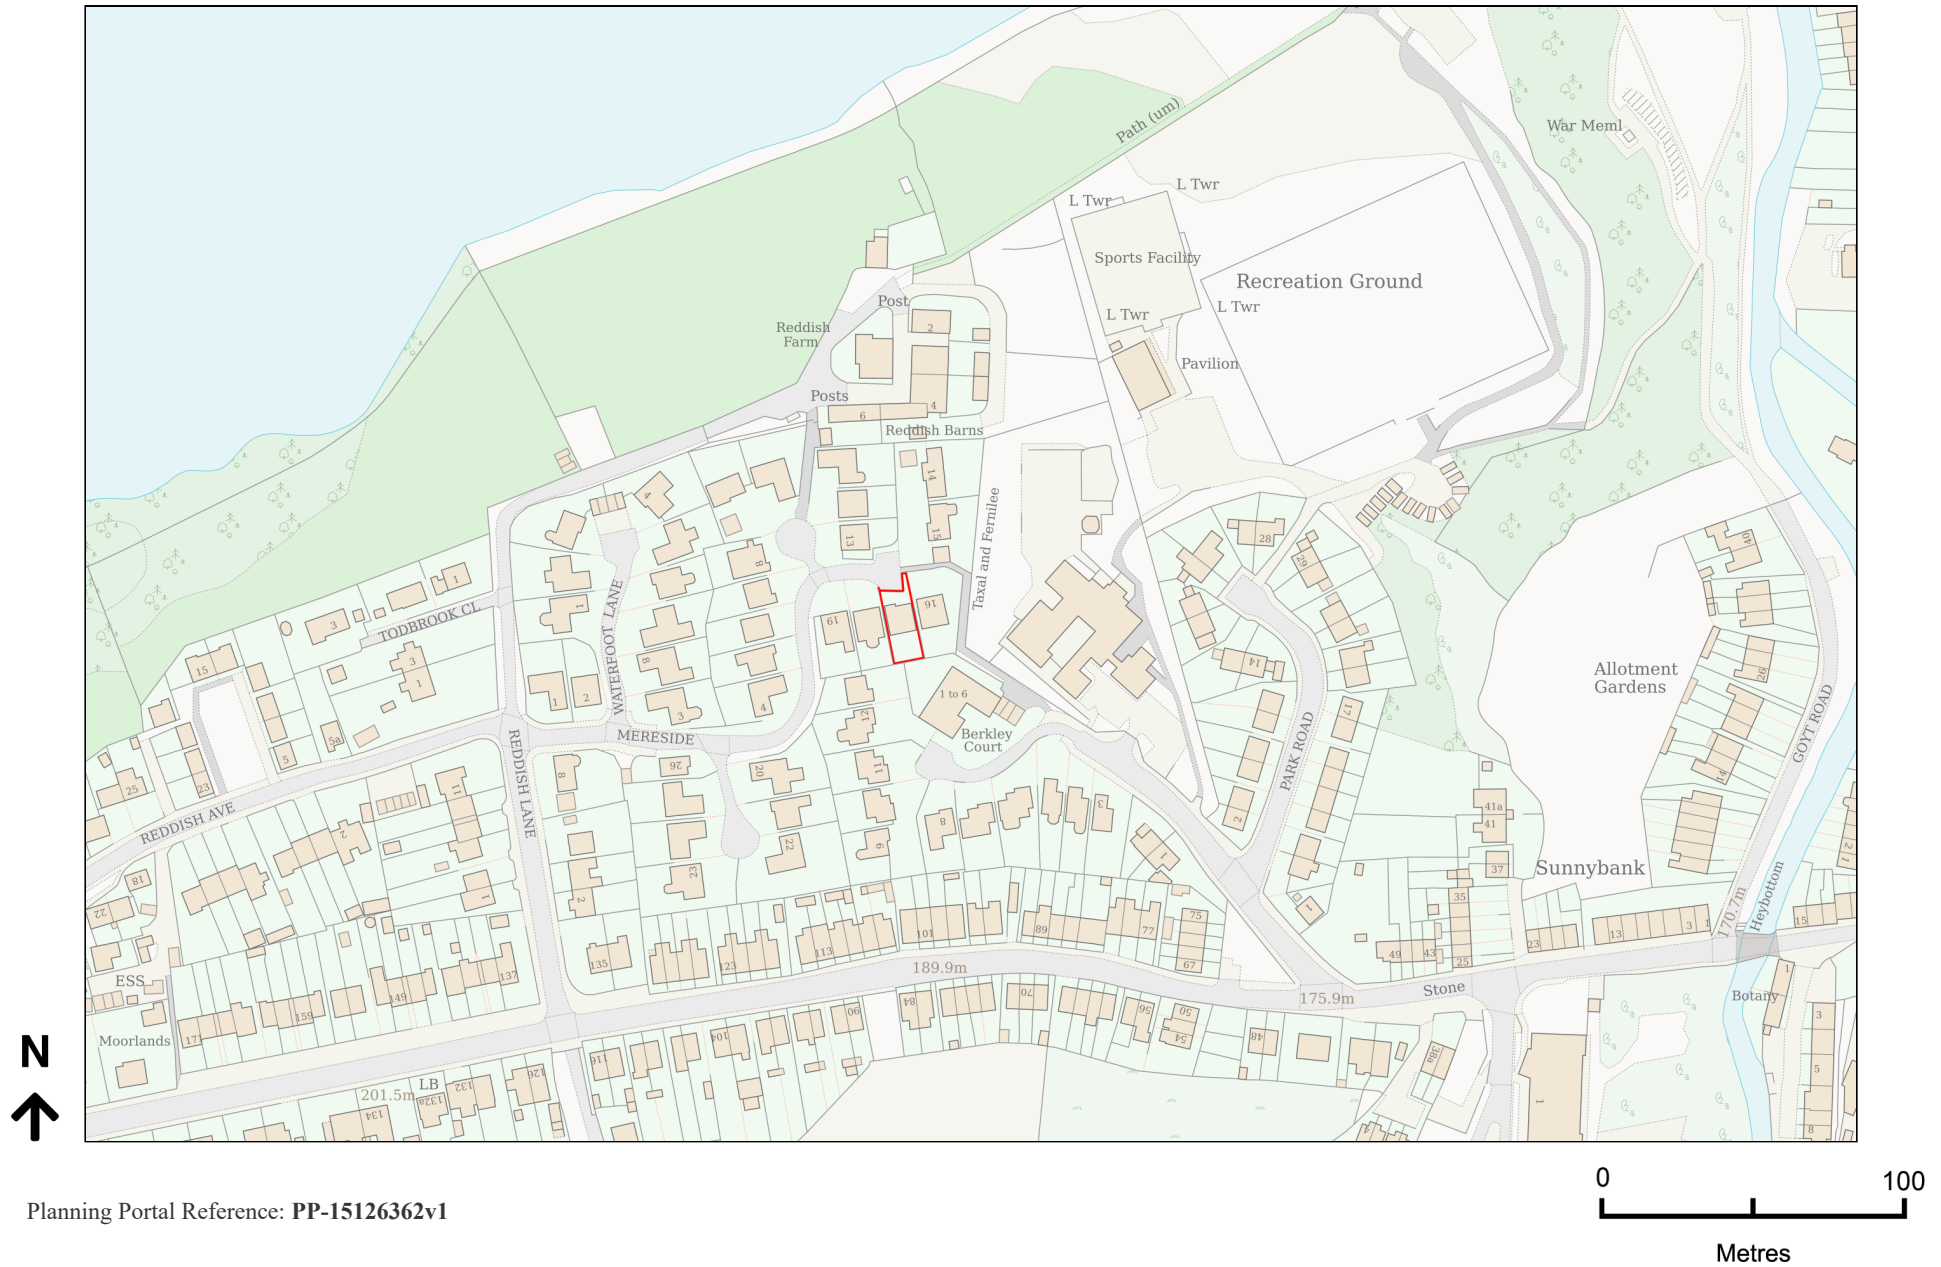

Planning Portal Reference: PP-15126362v1